DEPARTMENT OF PUBLIC WORKS DETROIT

CITY ENGINEER'S OFFICE --- DIVISION OF PAVING DESIGN

STREET PAVING PLAN

CARD NO

INDEX NO	TOPO NO
67	101

RECORD NO

NAME OF STREET: GRANDMONT AVE. 60'

FROM: N.P.L. FULLERTON AVE.

TO: N.P.L. GLENDALE AVE.

TYPE OF PAVEMENT ______ WIDTH 30'

NUMBER OF SHEETS: 1

SHEET NO: 1

10 B.P. 2-16-46

SEWER	O.K. J. Liepuh.
INDEXED	
REVISIONS	

JOB NO.	DATE	PROGRESS START	FINISH
BLUE PRINT ISSUED FOR:			
GRADE ONLY			
CATCH BASINS			
PAVING-CLASS-			
DEPT. OF WATER SUPPLY			
GAS CO.			

QUANTITIES	LOTS	CITY	LOTS	CITY
EXCAVATION				
STRAIGHT CURB NEW				
OLD CURB RESET				
CIRCULAR CURB				
PAVING				
CONCRETE BASE				

HOR. SCALE 1" = 100'		BOOK 963	PAGE 34		
VER. SCALE 1" =		DATE 1-20-41			
PLAN	J.S.	PROFILE	J.S.	COMPUTED	
CHECKED	J.S.	GRADE	R.R.	CHECKED	
LOTS 2L	1530 93	LENGTH	765 47		
CITY 2L	160 -	LENGTH	80 -		
TOTAL 2L	1690 93	LENGTH	845 47		
		LOTS	CITY		
COST ADVERTISING BLANKS					
COST INSPECTION					

DESIGNED BY	R.R. Ream
DRAWN BY	J. SYLER
TRACED BY	
CHECKED BY	Senton R.R. Ream
APPROVED	J. L. Barton
ENGINEER OF STREETS	[signature]
CITY ENGINEER	Martin R. Fisher

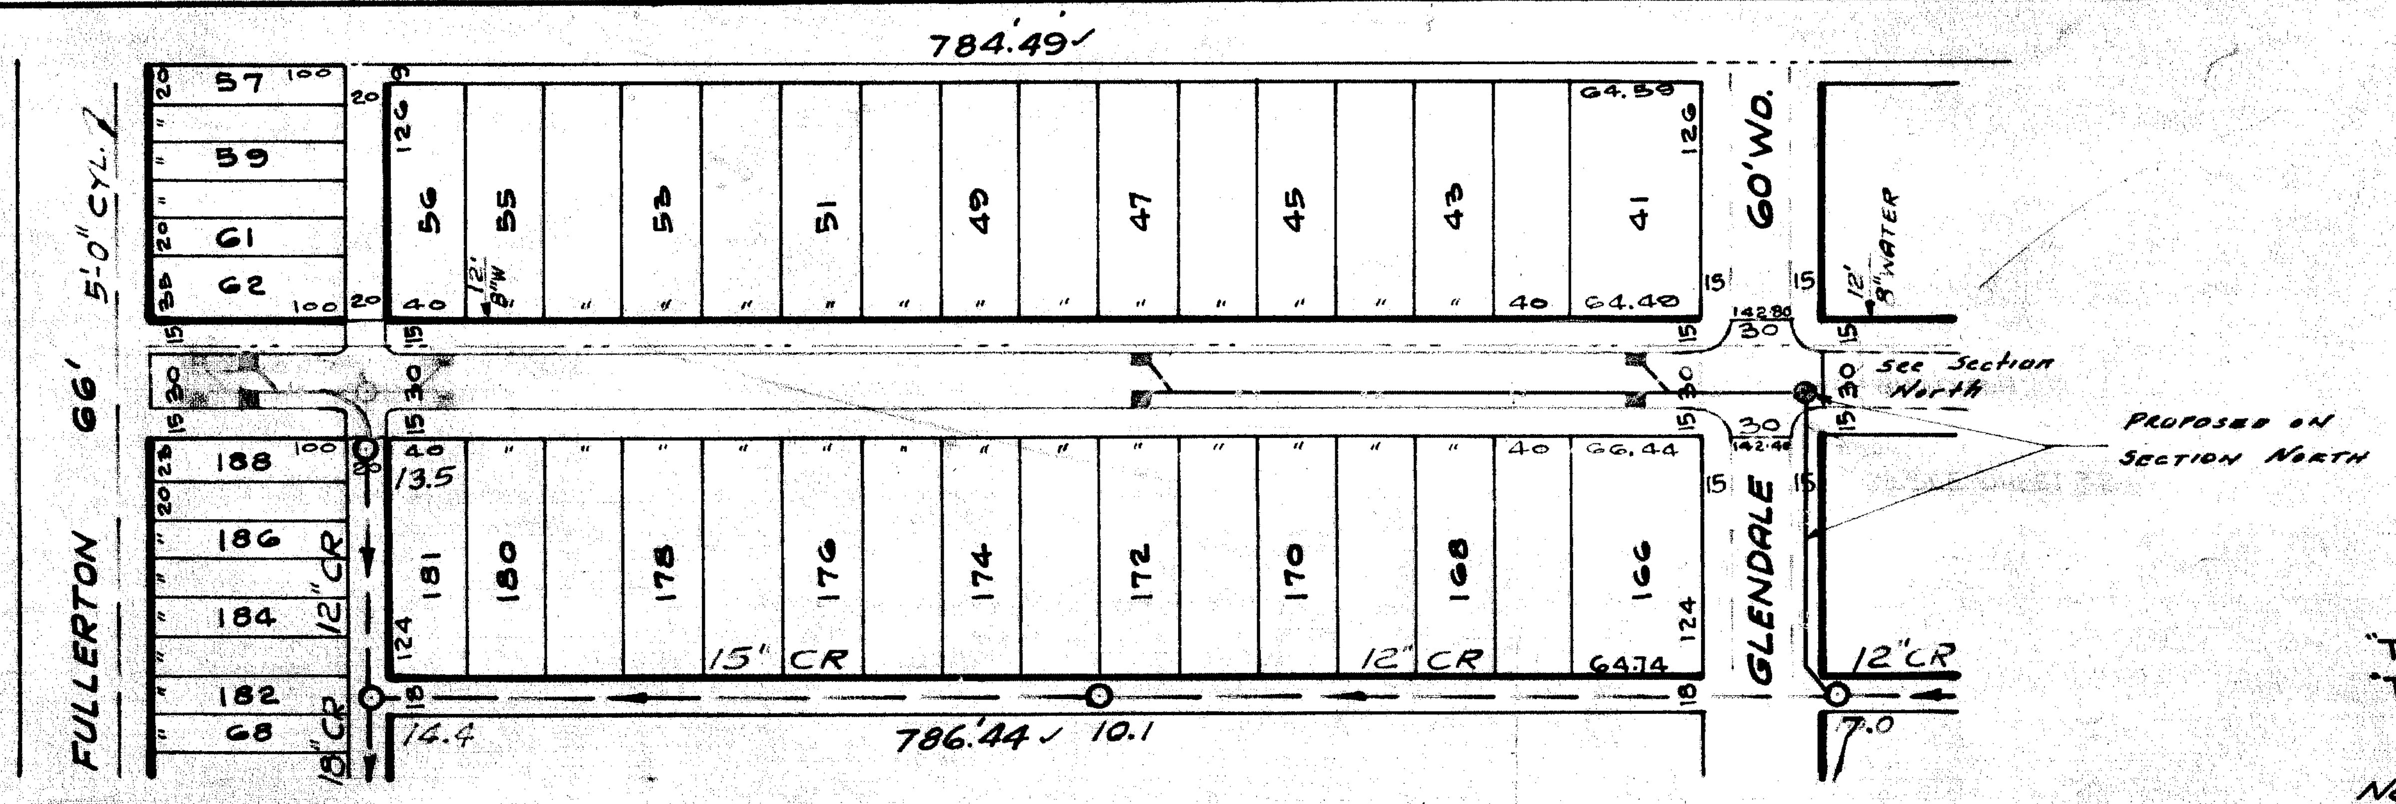

Application #248-24 2-12-46
Fullerton to Schoolcraft

N

DRAINAGE COMPLETED..........
PAVING COMPLETED..........

Proposed on Section North

BENCH MARKS

"T" IN GATE IN WATER GATE N.W. COR. FULLERTON & GRANDMONT 144.21
"T" IN GATE IN WATER GATE N.W. COR. GLENDALE & GRANDMONT 143.27

Note:-
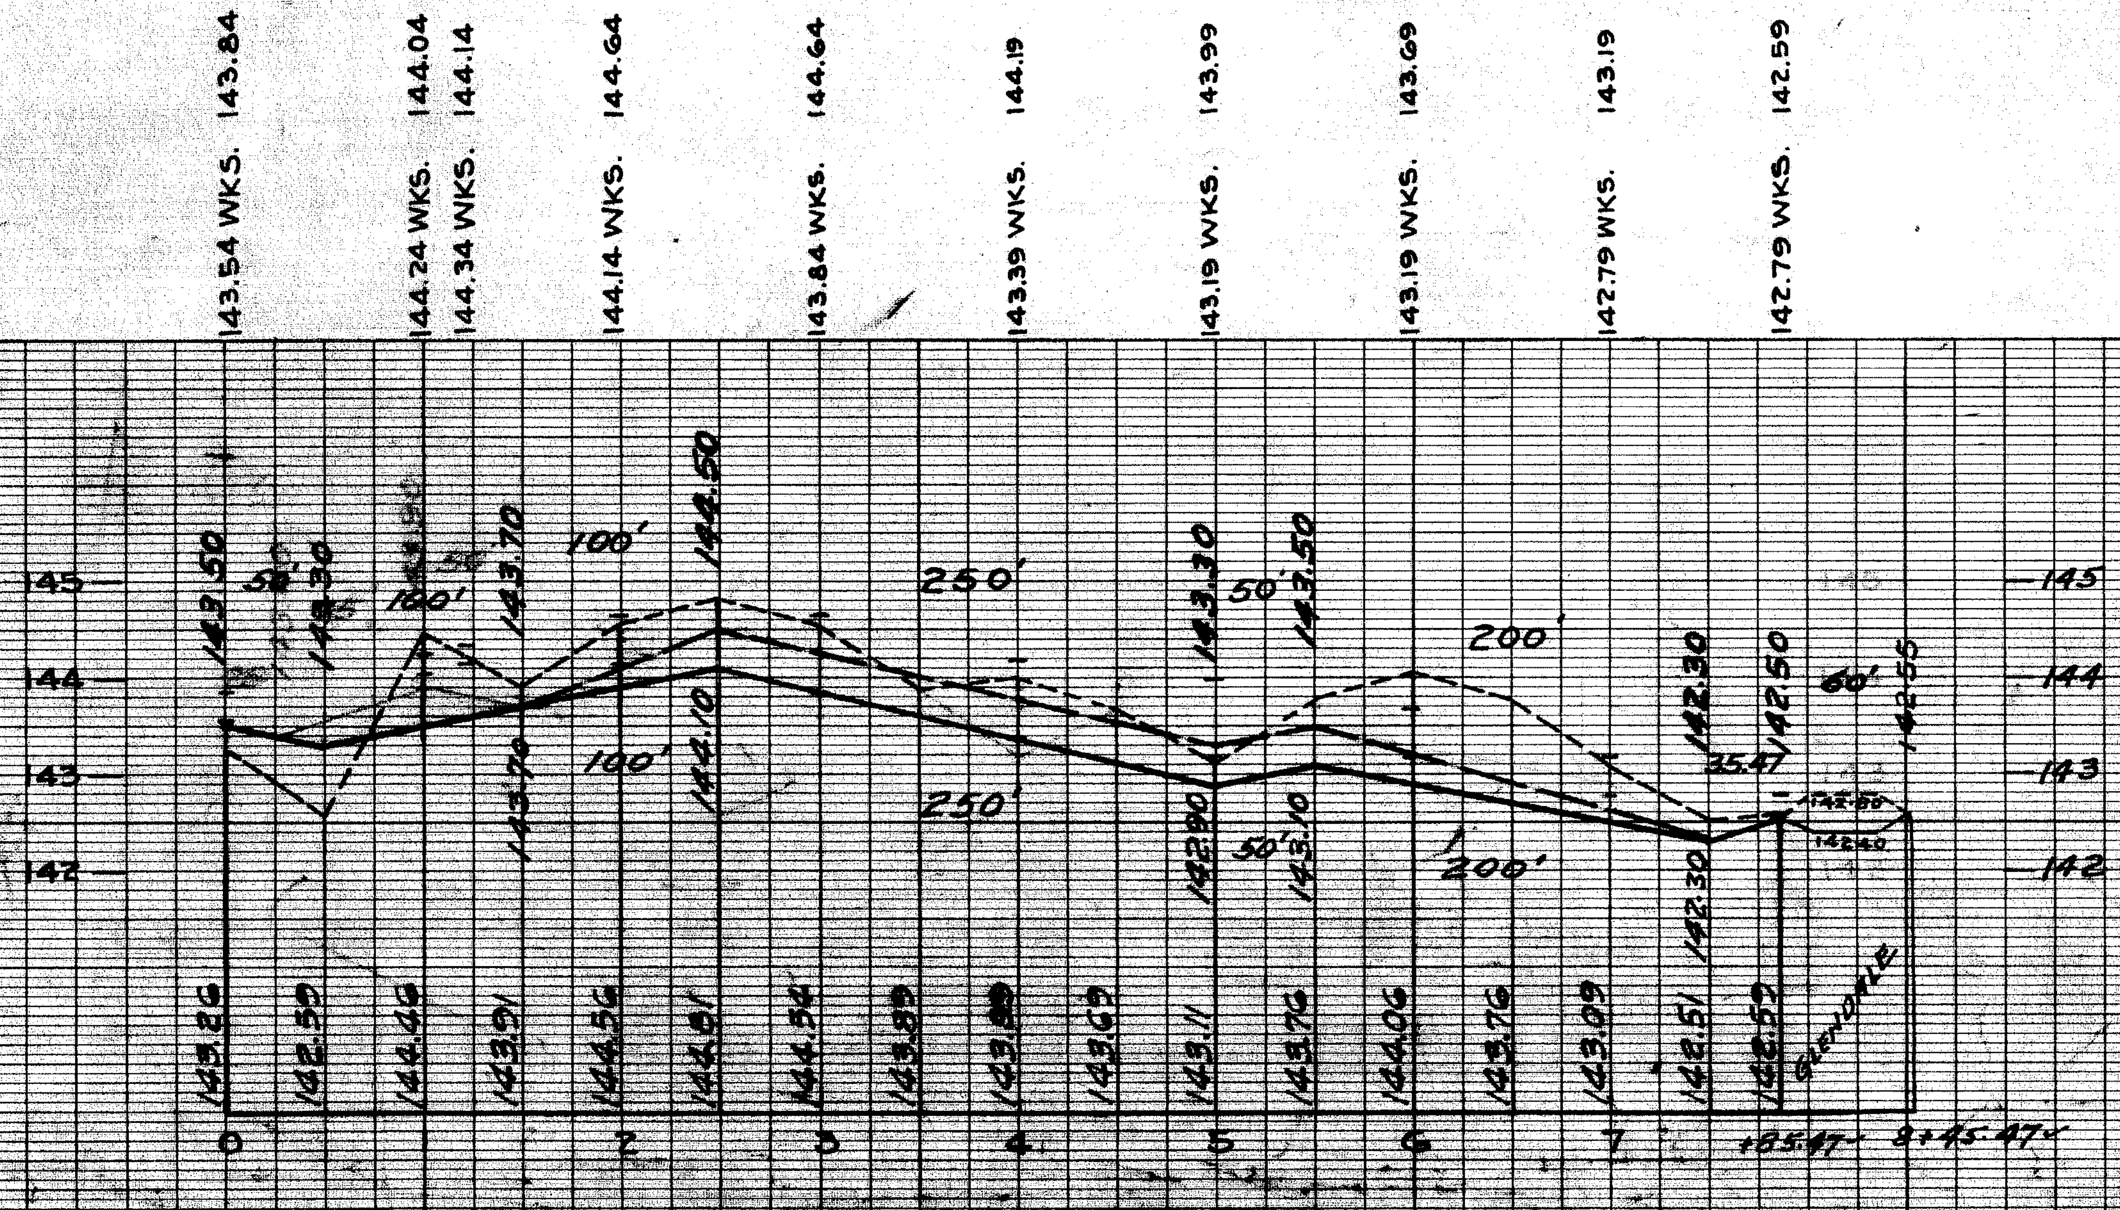
Construct 6-Std. 18"x12" Y Basins Complete and Connect to Existing Outlets as Shown.