DEPARTMENT OF PUBLIC WORKS

CITY ENGINEER'S OFFICE --- DIVISION OF PAVING DESIGN

STREET PAVING PLAN

NAME OF STREET: GRANDVIEW AVE. 60 FT. WD.

FROM: N.L. SEVEN MILE RD.

TO: N.L. NORFOLK AVE.

TYPE OF PAVEMENT: ____ WIDTH: ____

CARD NO: ○

INDEX NO	TOPO NO
71	123

RECORD NO: ○

SEWER: O.K. J. Thiepak

INDEXED

REVISIONS

JOB NO.	DATE	PROGRESS START	PROGRESS FINISH
BLUE PRINT ISSUED FOR:			
GRADE ONLY			
CATCH BASINS			
PAVING-CLASS-			
DEPT. OF WATER SUPPLY			
GAS CO.			

QUANTITIES	LOTS	CITY	LOTS	CITY
EXCAVATION				
STRAIGHT CURB NEW				
OLD CURB RESET				
CIRCULAR CURB				
PAVING				
CONCRETE BASE				

HOR. SCALE 1" = 100' — BOOK 1352 PAGE 49

VER. SCALE 1" = 2' — DATE JAN. 17, 1941

PLAN	J.S.	PROFILE	J.S.	COMPUTED	
CHECKED	J.S.	GRADE	FG	CHECKED	1/24/41
LOTS 2L	7 544 10	LENGTH		3 772 05	
CITY 2L	426 –	LENGTH		213 –	
TOTAL 2L	7 970 10	LENGTH		3 985 05	
		LOTS		CITY	
COST ADVERTISING BLANKS					
COST INSPECTION					

DESIGNED BY: V. Gwillennetz

DRAWN BY: J. SYLER

TRACED BY

CHECKED BY

APPROVED: [illegible signature]

W. J. Wallace — ENGINEER OF STREETS

Martin R. Fisher — ASS'T CITY ENGINEER

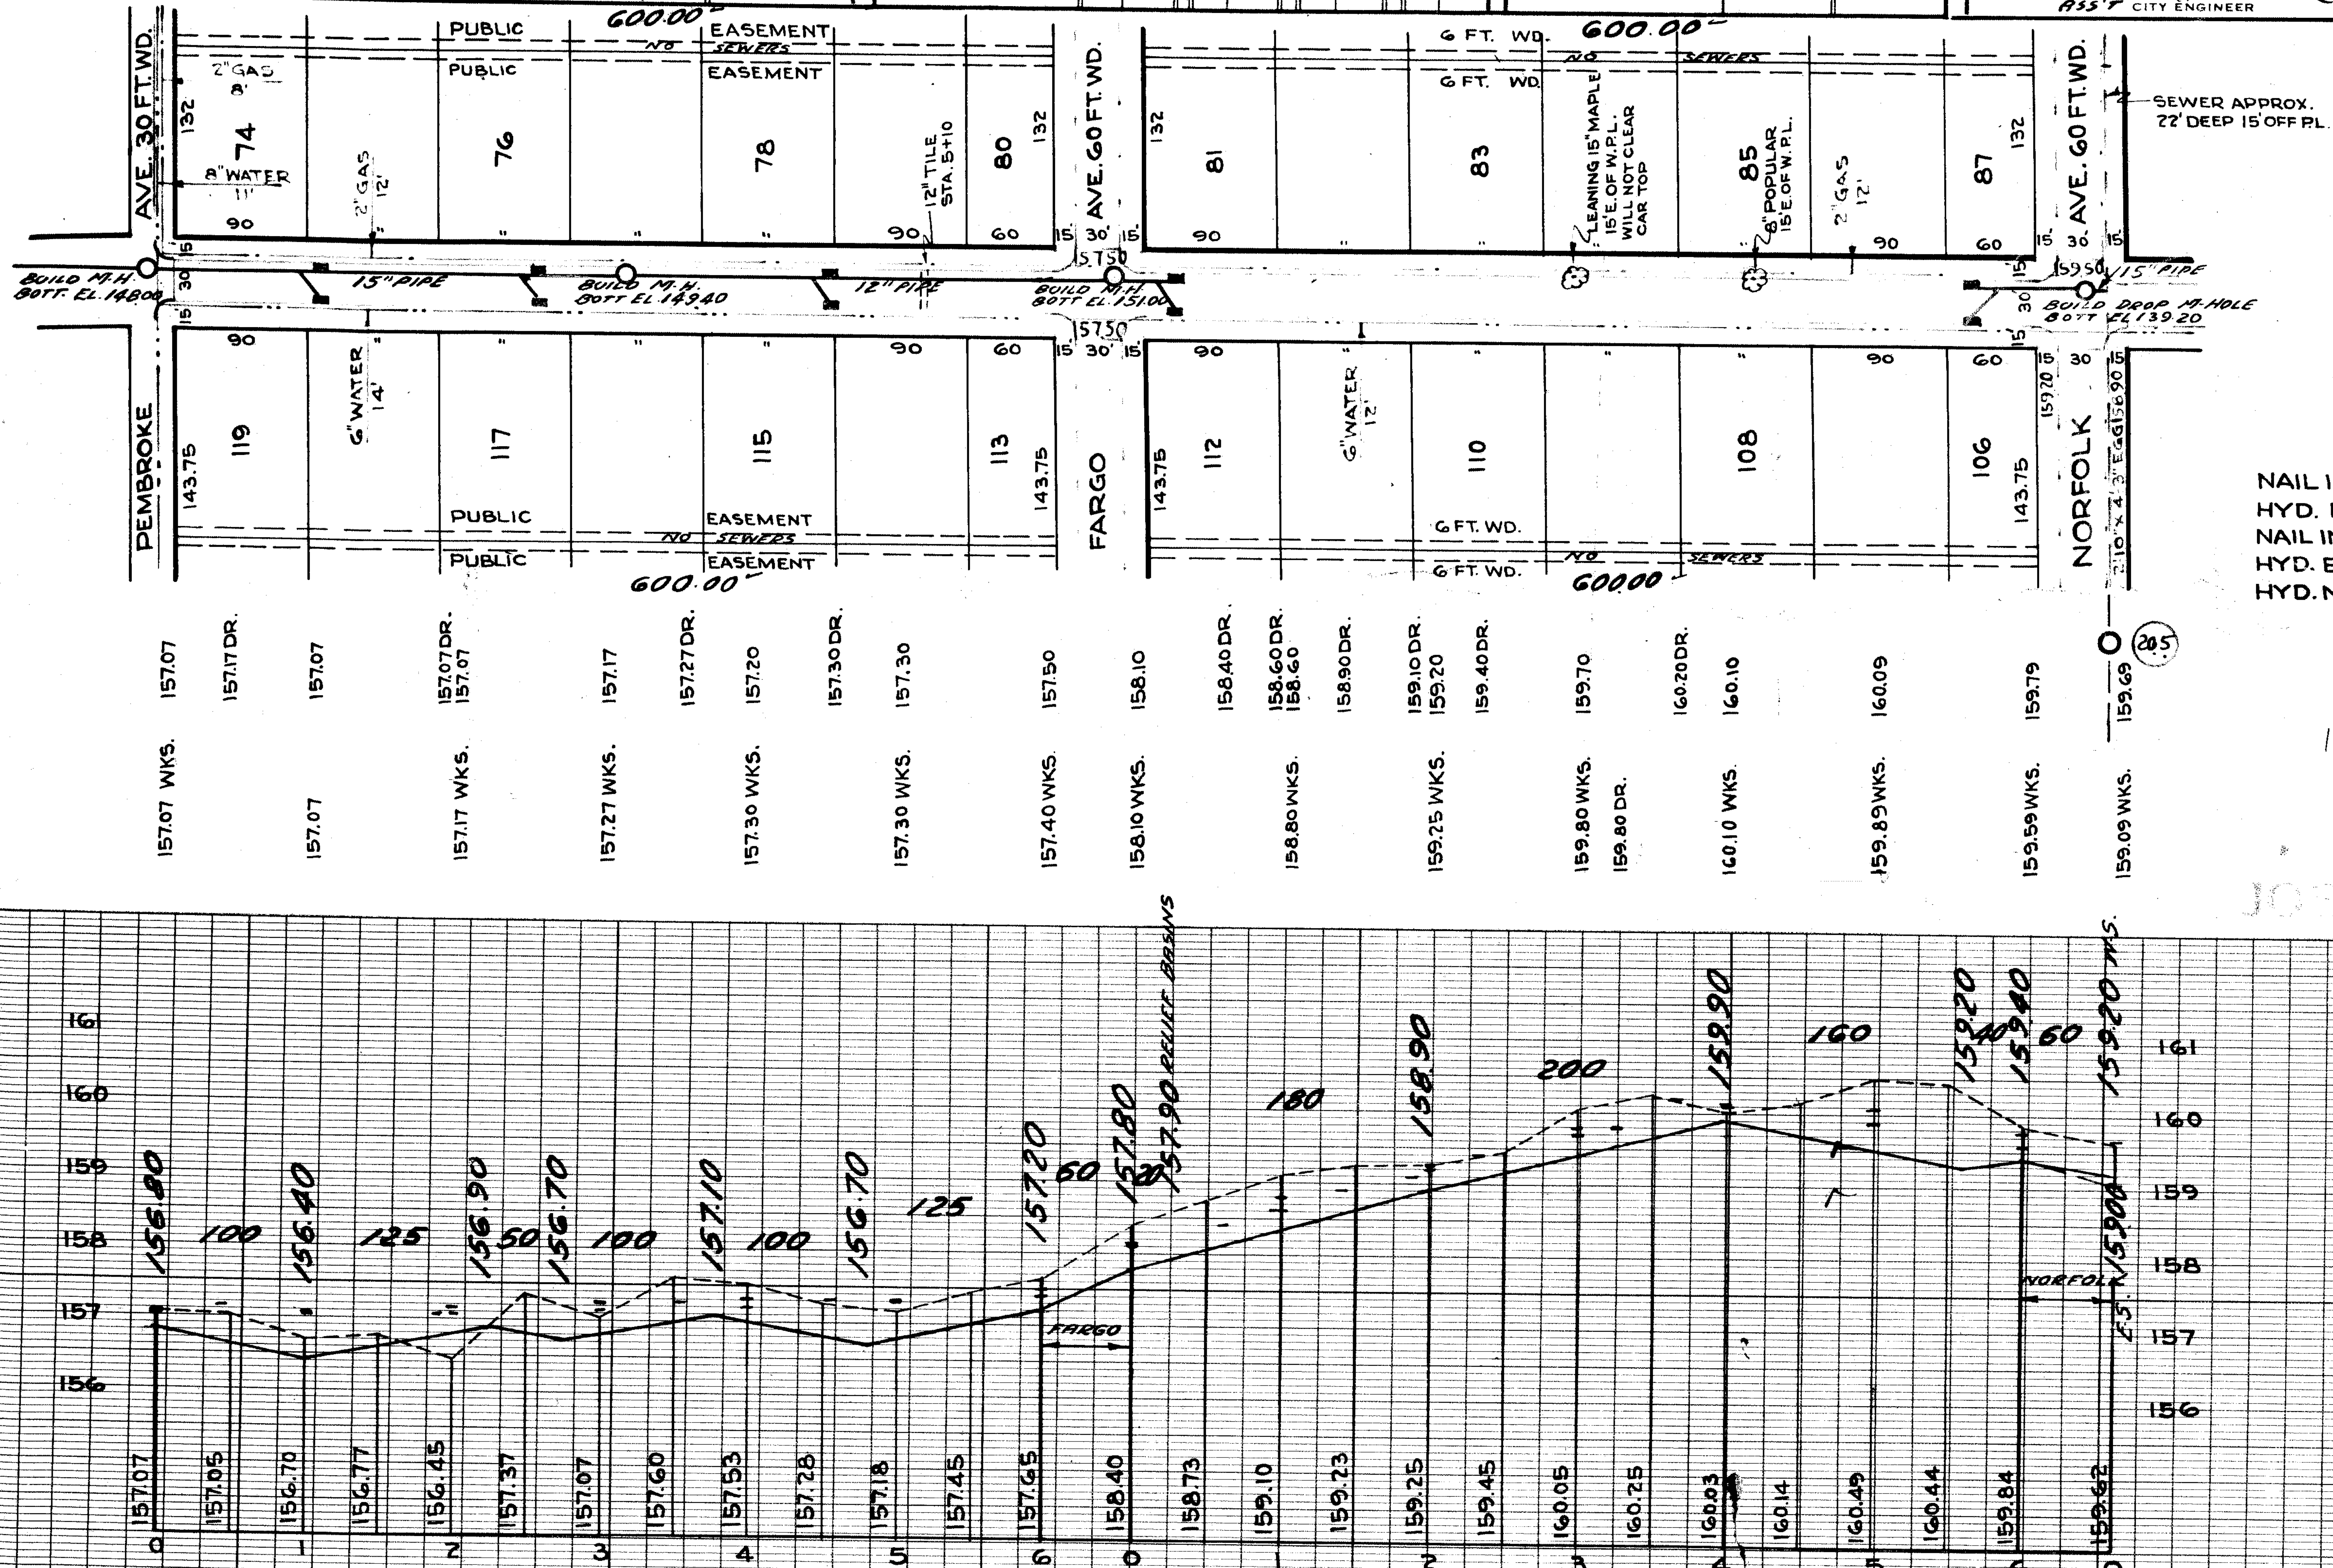

BENCH MARKS

NAIL IN LIGHT POLE N.W. COR. GRANDVIEW & PEMBROKE	157.
HYD. E.S. GRANDVIEW OPP. # 19945	160.
NAIL IN LIGHT POLE S.W. COR. GRANDVIEW & FARGO	158.
HYD. E.S. GRANDVIEW OPP. 4+00, 200' S. OF NORFOLK	162.
HYD. N.E. COR. GRANDVIEW & NORFOLK	163.35

JOB NO. D-

"IMPERIAL" TRACING CLOTH K & E CO., N.Y.