Sewers & T.

CROSS SECTIONS

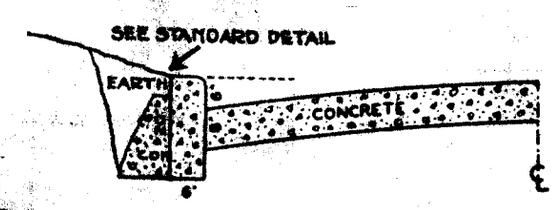

ONE COURSE CONCRETE
WITH
CONCRETE CURB

SHEET ASPHALT ON CONCRETE
WITH
STONE CURB

CIRCLES						
AT	NO.	Δ	RADIUS	TANG.	ARC	SEC.
		2.3				

QUANTITIES	LOTS	CITY	LOTS	CITY
EXCAVATION				
STRAIGHT CURB NEW				
OLD CURB RESET				
CIRCULAR CURB				
PAVING				
CONCRETE BASE				

Lauer's & T.

HOR. SCALE	1" = 100'	BOOK	1259 PAGE 53-54
VER. SCALE	1" = 2"	DATE	3-1-38
PLAN CHECKED	PMS.	PROFILE GRADE	PMS. COMPUTED / CHECKED FG

LOTS	ZL	1 444	LENGTH	722
CITY	ZL	80	LENGTH	40
TOTAL	ZL	1 524	LENGTH	762
			LOTS	CITY
COST ADVERTISING BLANKS				
COST INSPECTION				

DESIGNED BY	V. Guillemaud
DRAWN BY	
TRACED BY	
CHECKED BY	V. Guillemaud
APPROVED	

U. J. Wallace
ENGINEER OF STREETS
Malcolm R. Fisher
ASS'T CITY ENGINEER

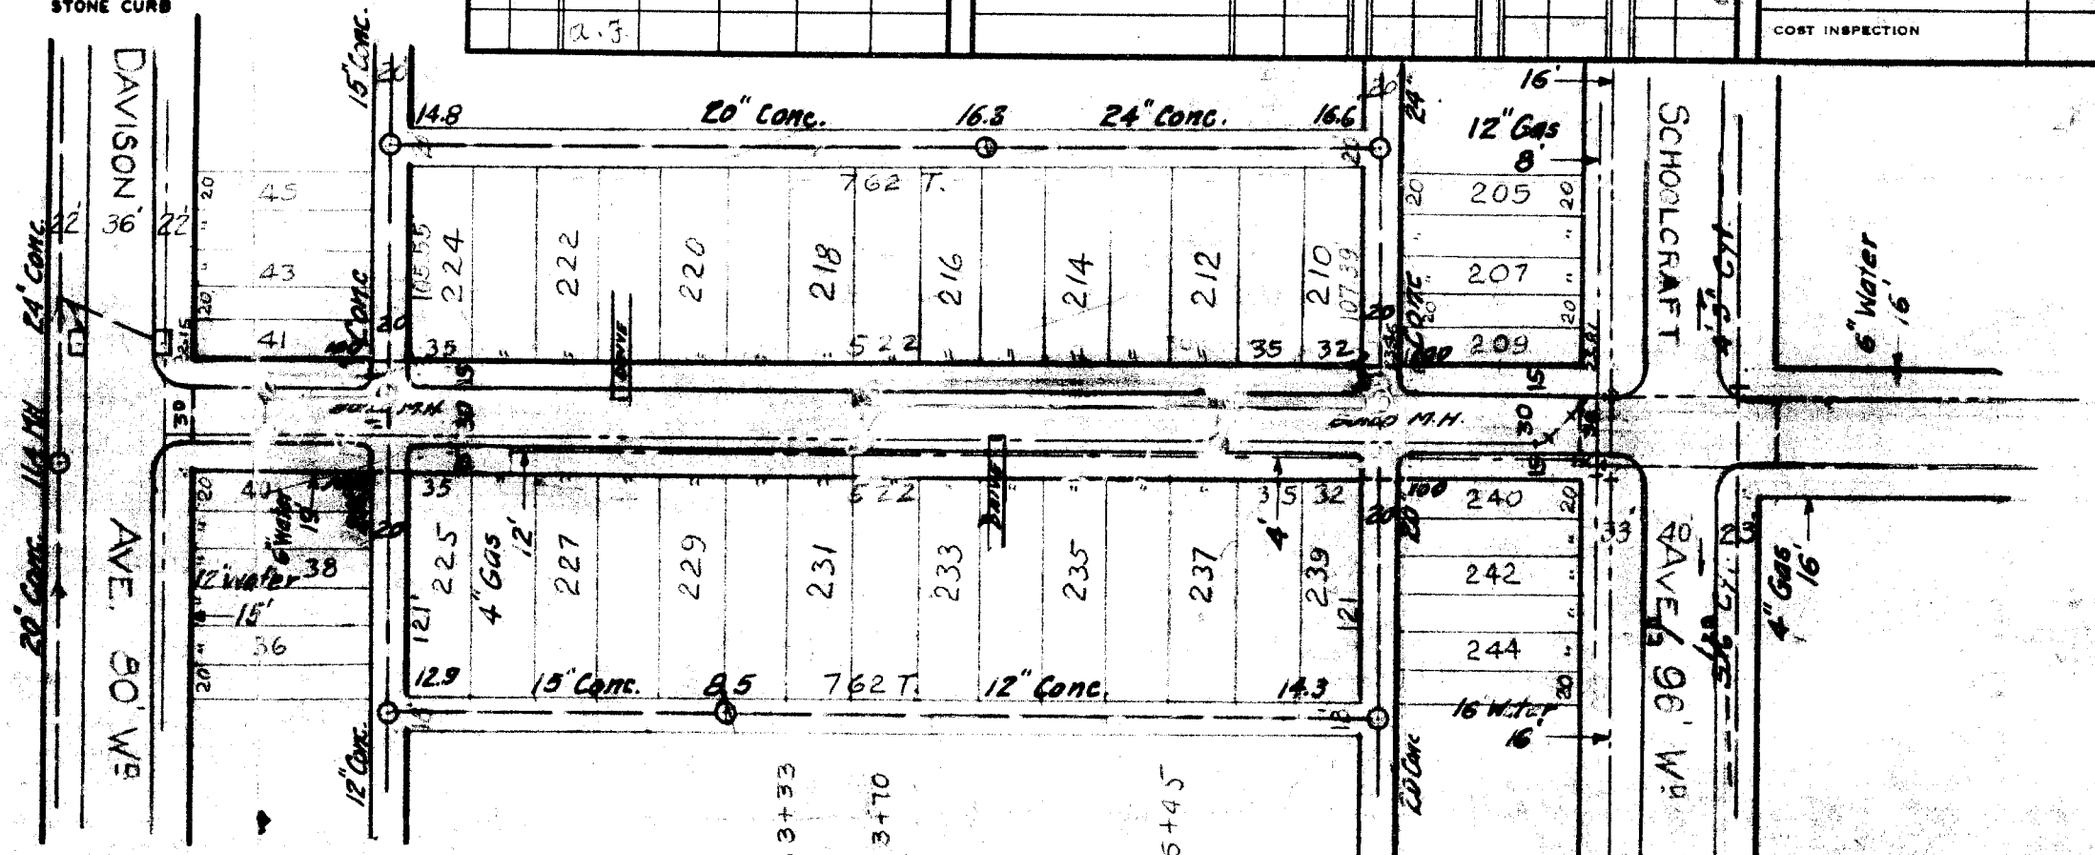

DEPARTMENT OF PUBLIC WORKS
CITY ENGINEER'S OFFICE — DIVISION OF PAVING DESIGN

STREET PAVING PLAN

CARD NO.

INDEX NO.	TOPO NO.
76	111

RECORD NO.

NAME OF STREET GRANDVILLE AVE. 60' WD.
FROM DAVISON AVE.
TO SCHOOLCRAFT AVE.
TYPE OF PAVEMENT Class B
WIDTH 30'

NUMBER OF SHEETS 1
SHEET NO. 1

SERIES F-F

☐ EXISTING POOLS & BASINS
■ NEW POOLS & BASINS

BENCH MARKS

ARROW ON HYD. N.E. COR. GRANDVILLE & DAVISON — 146.220
ARROW ON HYD. E. SIDE GRANDVILLE 400' N. DAVISON — 148.140
TRACK SPK. IN N. SIDE 10" SPRUCE S.E. COR. GRANDVILLE & SCHOOLCRAFT — 146.800

WATER MAIN OK 10-19-38
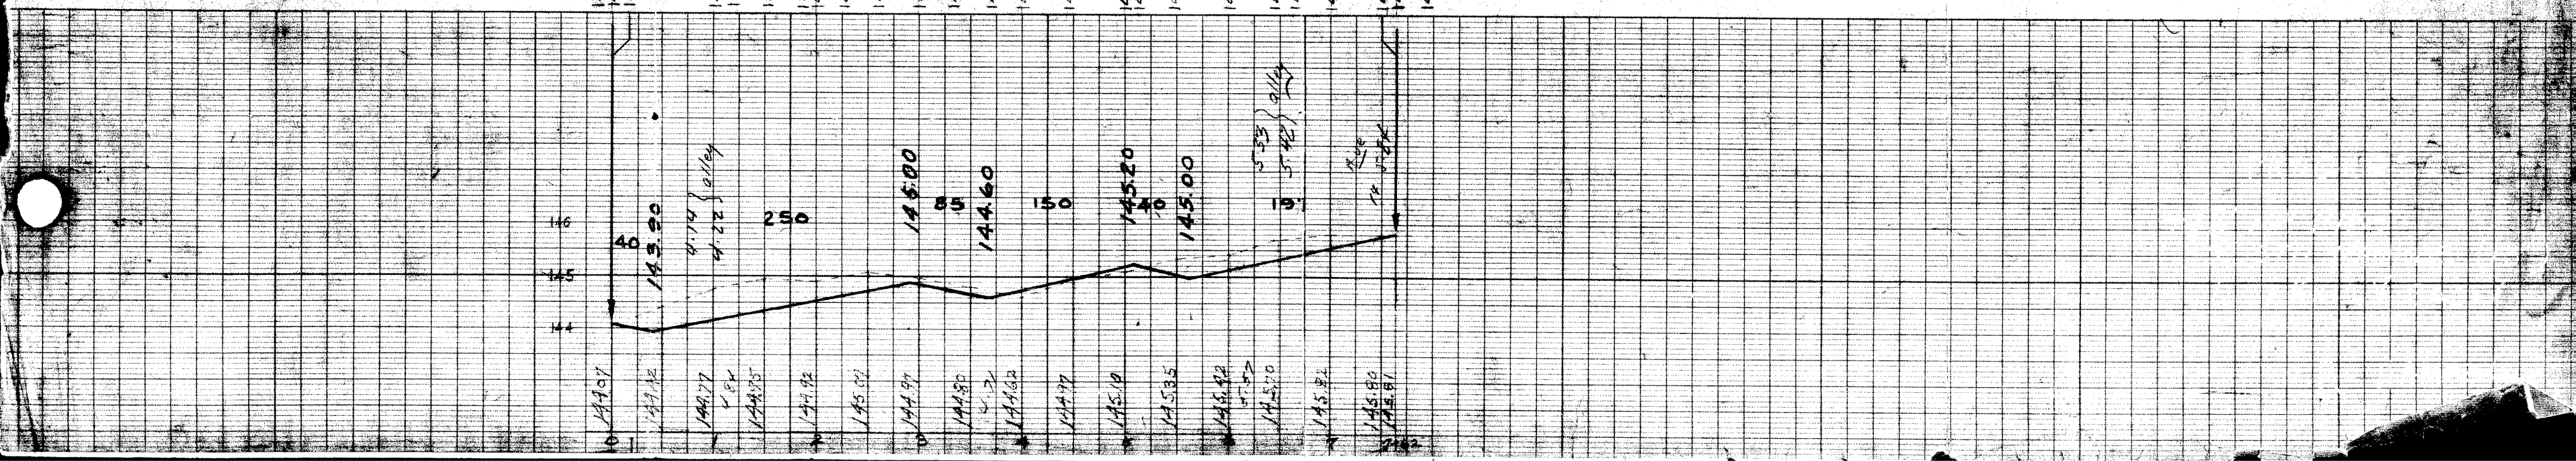
JOB-NO·D-1190