DEPARTMENT OF PUBLIC WORKS DETROIT

CITY ENGINEER'S OFFICE --- DIVISION OF PAVING DESIGN

STREET PAVING PLAN AP 61-78

SEWER	[illegible]
REVISIONS	2-1-50 SEWER ADDED J.P.
SUPPLEMENTARY DETAILS	
DRAWING NO.	

NOTE:
BEFORE STARTING CONSTRUCTION CONTRACTOR MUST CHECK WITH UTILITIES FOR LOCATIONS OF EXISTING STRUCTURES WHETHER OR NOT INDICATED ON PLANS.

PLAN SCALE DISTORTED
LOTS & ALLEYS 1"=100'
STREET WIDTHS 1"=50'

DRAINAGE STARTED - 1-27-50
DRAINAGE COMPLETED
PAVING COMPLETED

QUANTITIES		ESTIMATED LOTS	ESTIMATED CITY	FINAL LOTS	FINAL CITY
EXCAVATION	CU. YDS.	1 702	32		
NEW CURB	LIN. FT.	2 421	62		
PAVING	SQ. YDS.	3 520	88		
SIDEWALK	SQ. FT.				
MANHOLES	ADJUST				
	CONSTRUCT				
BASINS	ADJUST				
	CONSTRUCT	7	1		
SEWERS-12"	LIN. FT.	517	13		
SEWERS-15"	LIN. FT.				

HOR. SCALE	1"=100'	BOOK	1556	PAGE	61
VER. SCALE	1"=4'	DATE	4-14-45		
PLAN	F.J.G.	PROFILE	F.J.G.	COMPUTED	G.S.
CHECKED	S.S.	GRADE	R³	CHECKED	S.S.
LOTS 2L	2 421 26	LENGTH	1 210 63		
CITY 2L	45 92	LENGTH	22 96		
TOTAL 2L	2 467 18	LENGTH	1 233 59		
		LOTS	CITY		
COST ADVERTISING					
COST INSPECTION					

DESIGNED BY	R³
DRAWN BY	F.J. Gmeiner
TRACED BY	
CHECKED BY	S.S. R³
APPROVED	J. L. Barton
	A. J. Wallace
	ENGINEER OF STREETS
	Martin C. Fisher
	ASSIST. CITY ENGINEER

CARD NO.

INDEX NO.	TOPO NO.
71	122

RECORD NO.

NAME OF STREET: GRAYFIELD

FROM: 22.96 S. OF N.P.L. OF GRAND RIVER

TO: S.P.L. OF MARGARETA

NUMBER OF SHEETS: 1

SHEET NO.: 1

TYPE OF PAVEMENT: DRAINAGE WIDTH: 26' & 30'

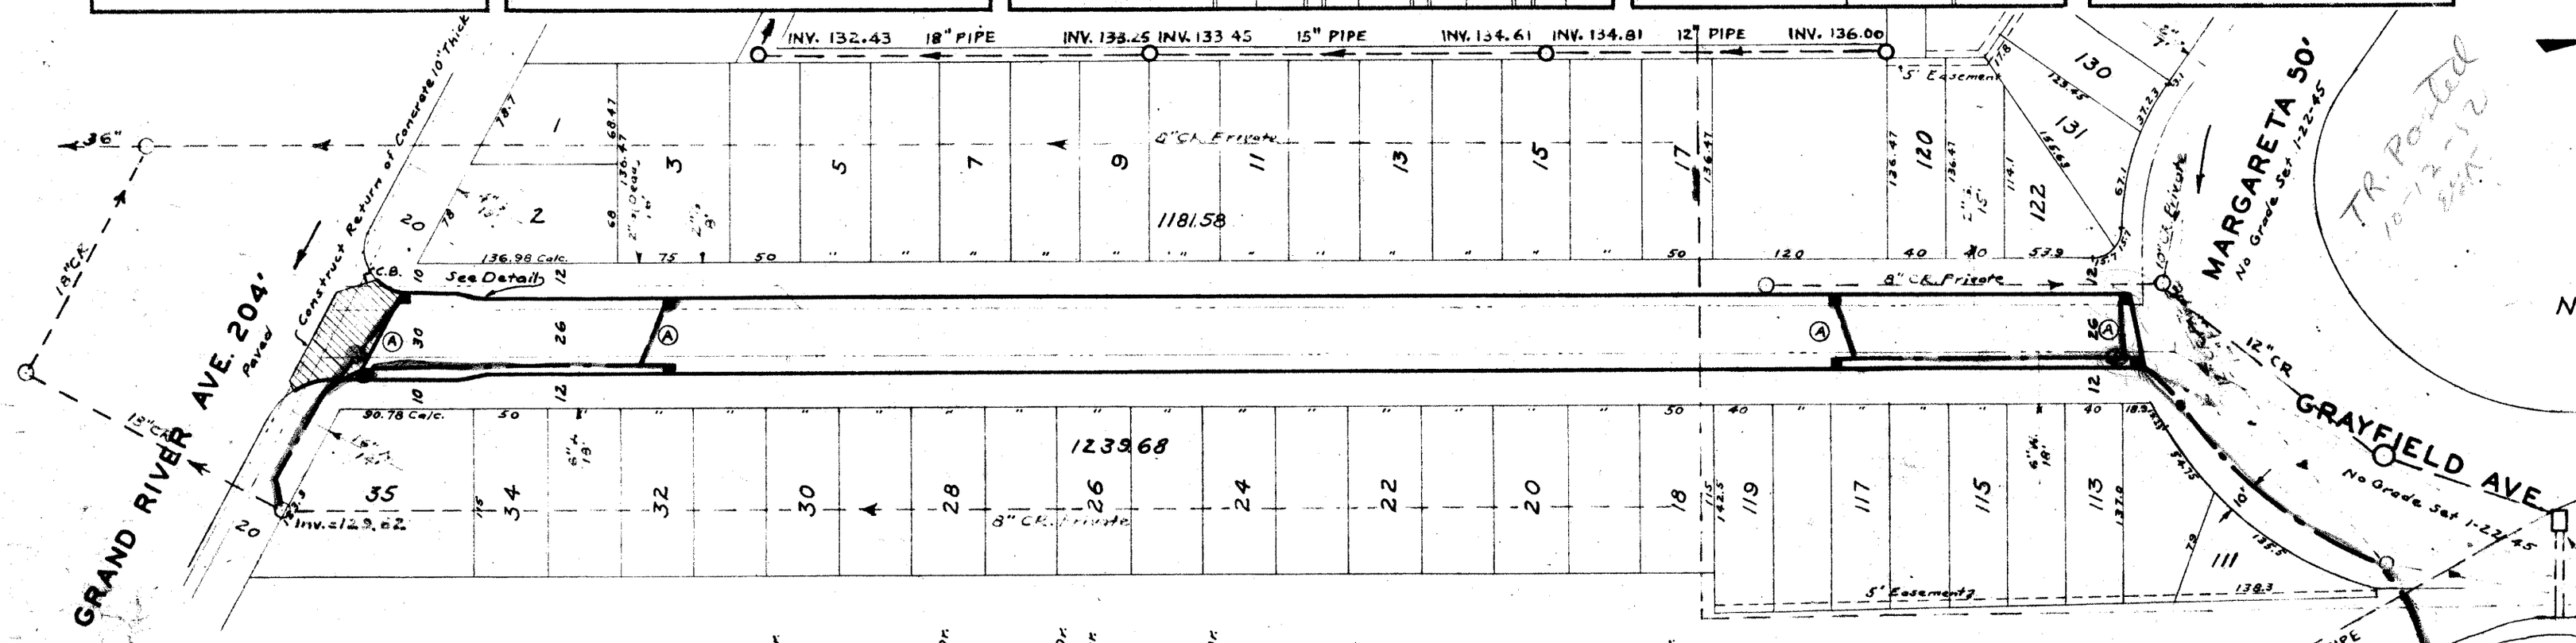

Note:
At Ⓐ Construct 8 Std. 18"X12"- Y- Basins complete and connect as shown.
Contractor shall furnish and install Std. Flat Type catch Basin Frames and Grates

Bench Marks	Elev.
P.B.M. 122.304 on N. side of Grand River, W. side of Berg; is a Triangle on the E. end of the North Wall of Bridge over River Rouge	144.703
One spike in M.B.T. Pole at N.E. corner Grayfield and Grand River	142.71
Two Spikes in Pole E. side of Grayfield 430' N. of Grand River	149.36
Spike in Pole at N.E. corner of Grayfield and Margareta	137.23

Detail of Curb Transition

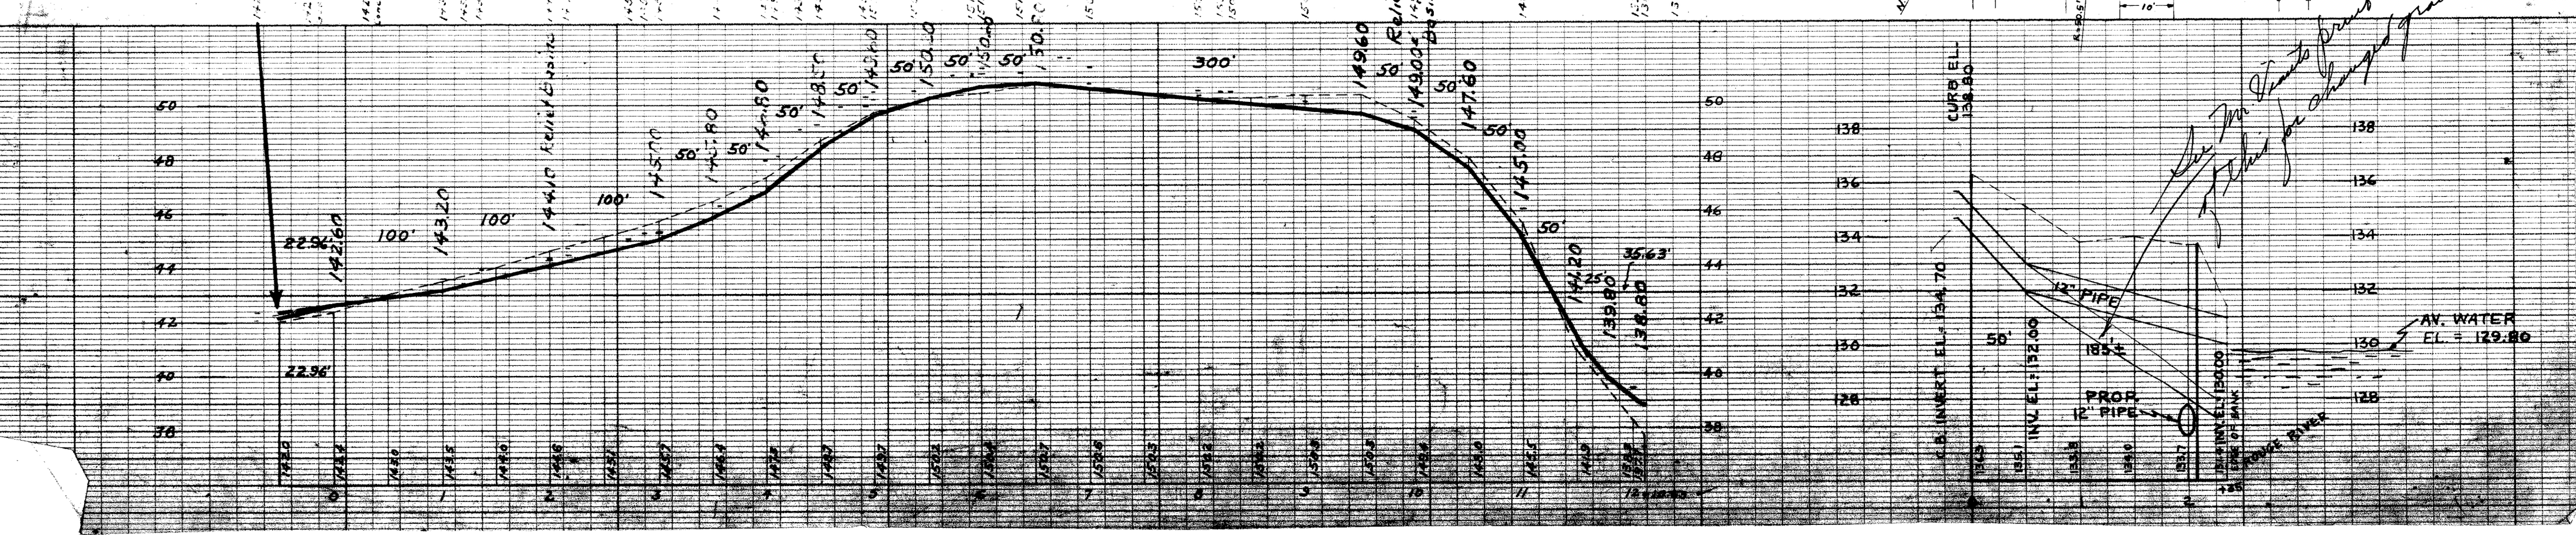

See Mr. Vicente print of this for changed grade.