DEPARTMENT OF PUBLIC WORKS DETROIT

CITY ENGINEER'S OFFICE --- DIVISION OF PAVING DESIGN

STREET PAVING PLAN

NAME OF STREET **GREENVIEW 60'**

FROM ~~PICKFORD~~ MARGARETA

TO SEVEN MILE

TYPE OF PAVEMENT "DURAPAVE" WIDTH 30'

NUMBER OF SHEETS 1

SHEET NO 1

CARD NO

INDEX NO 63 | TOPO NO 104

RECORD NO

HOR. SCALE 1"=100' | BOOK 938 PAGE 56

VER. SCALE 1"=4' | DATE 5-20-38

PLAN	PROFILE	CONTRACT	
CHECKED	GRADE	CHECKED	

		LENGTH	
LOTS FT.	3239.96		1619.98
CITY FT.	179		89.50
TOTAL FT.	3418.96		1709.48
		LOTS	CITY
COST ADVERTISING BLANKS			
COST INSPECTION			

CIRCLES						
AT	NO	Δ	RADIUS	TANG.	ARC	SEG.

QUANTITIES	LOTS	CITY	LOTS	CITY
EXCAVATION				
STRAIGHT CURB NEW				
OLD CURB RESET				
CIRCULAR CURB				
PAVING				
CONCRETE BASE				

DESIGNED BY	APPROVED
DRAWN BY	
TRACED BY	ENGINEER OF STREETS
CHECKED BY	ASS'T CITY ENGINEER

SEE STANDARD DETAIL

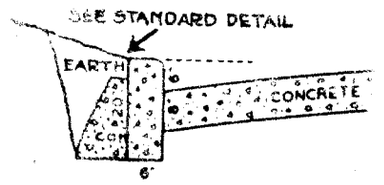

ONE COURSE CONCRETE WITH CONCRETE CURB

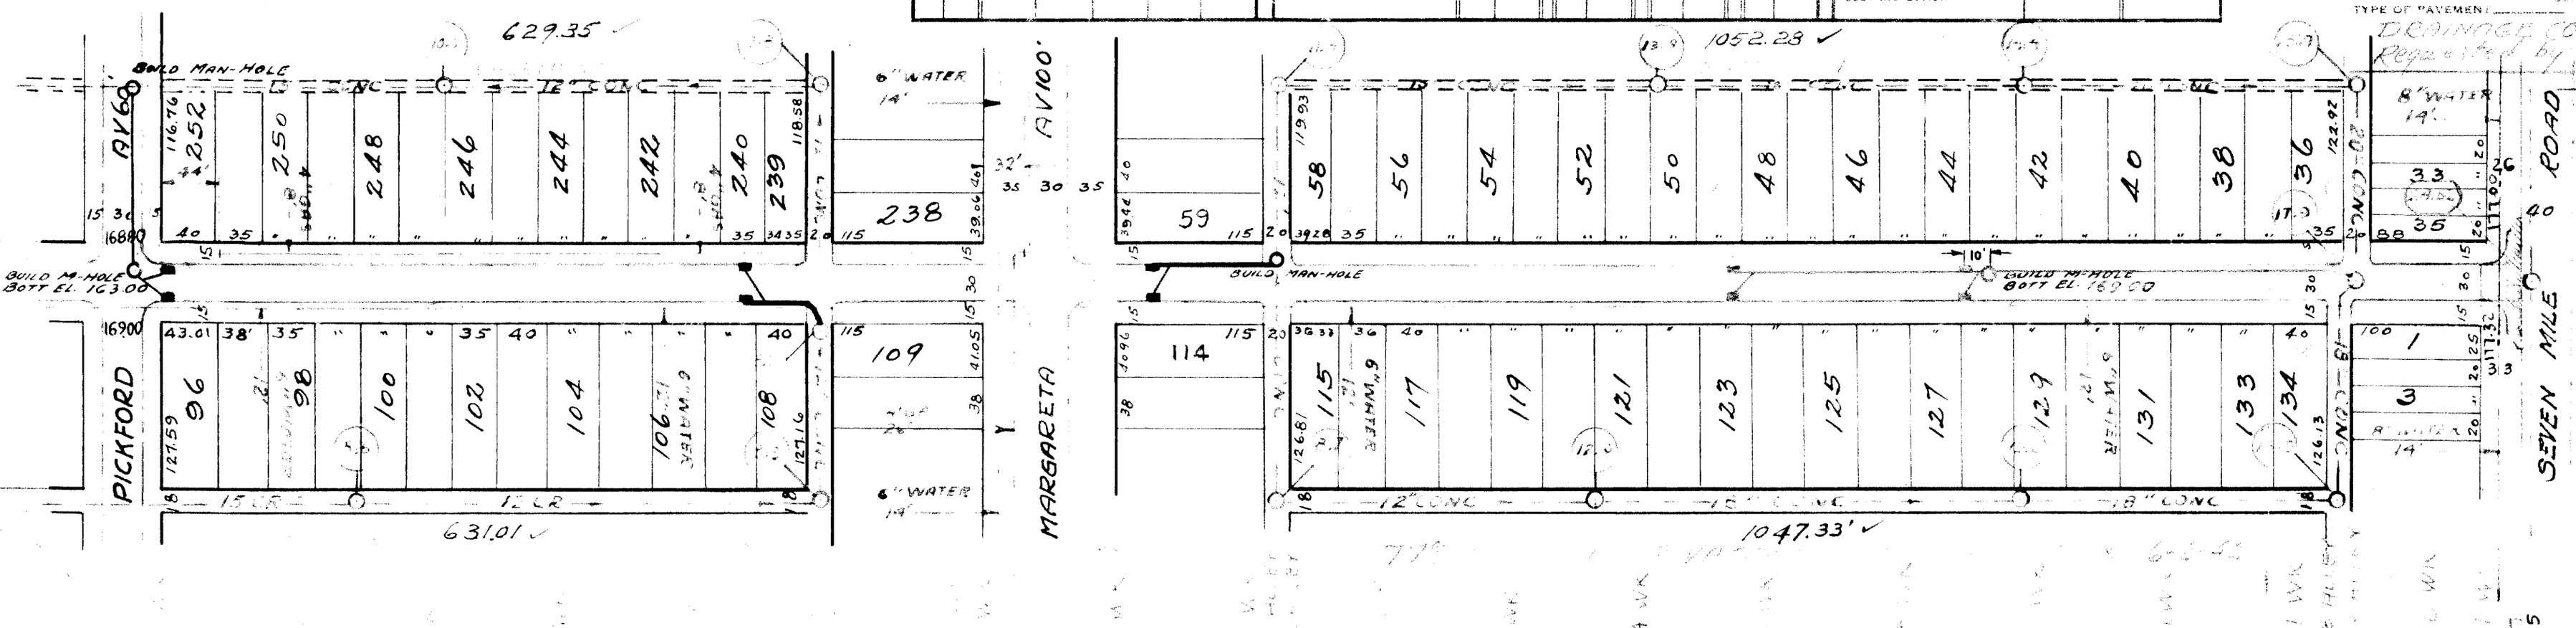

BENCH MARKS

HYD-ARRO. S.E. COR GREENVIEW & SEVEN MI. RD-179.99
" S.E. " " & MARGARETA - 177.13
" E. SIDE " 312' NO. PICKFORD - - 176.24
" NE. COR " & PICKFORD - - 172.52

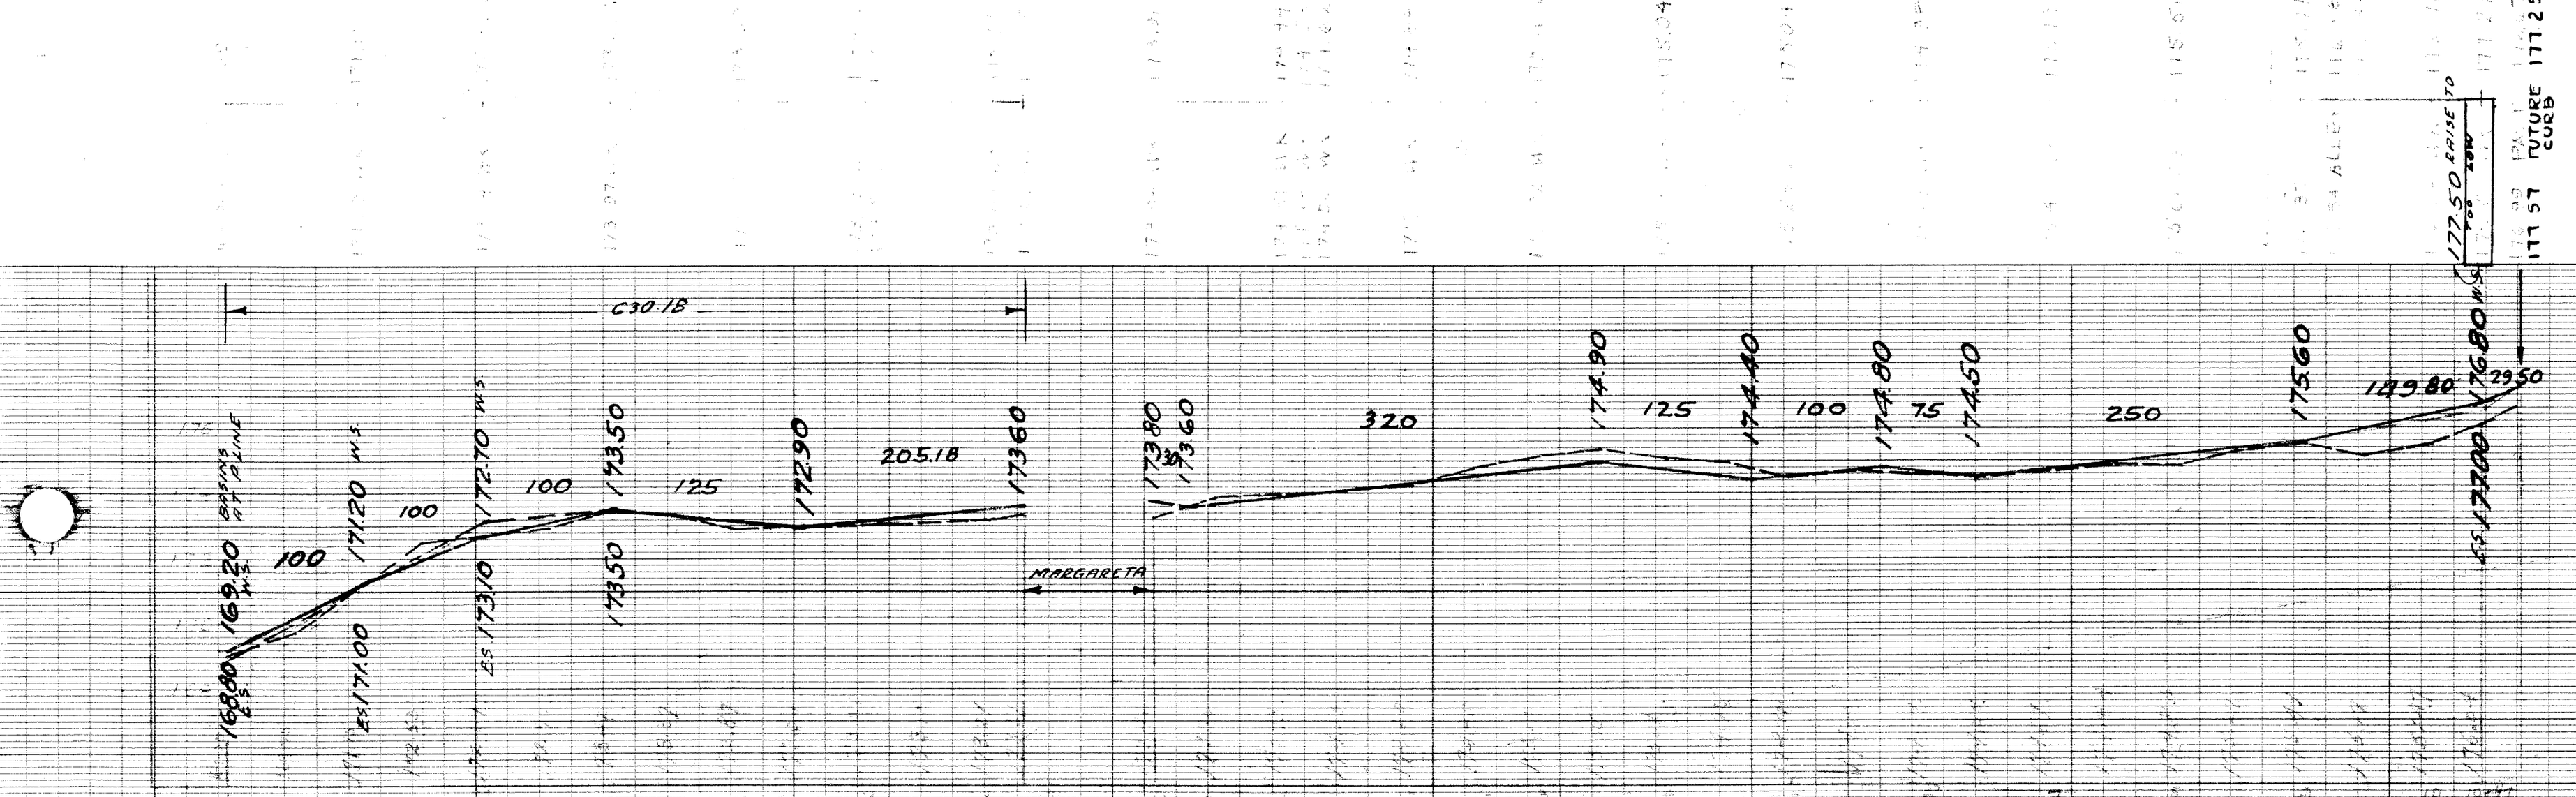
C30.18
205.18
320
250
100
125
75
100
125
100
100
100