DEPARTMENT OF PUBLIC WORKS DETROIT

CITY ENGINEER'S OFFICE --- DIVISION OF PAVING DESIGN

STREET PAVING PLAN

DESIGNED BY	V. Guillermety
DRAWN BY	[illegible]
TRACED BY	
CHECKED BY	V. Guillermety
APPROVED	
	ENGINEER OF STREETS
	ASS'T CITY ENGINEER

SEE STANDARD DETAIL

EARTH — CONCRETE

ONE COURSE CONCRETE WITH CONCRETE CURB

CIRCLES						
AT	NO	Δ	RADIUS	TANG.	ARC	SEG.

QUANTITIES	LOTS	CITY	LOTS	CITY
EXCAVATION				
STRAIGHT CURB NEW				
OLD CURB RESET				
CIRCULAR CURB				
PAVING				
CONCRETE BASE				

HOR. SCALE	1"=100'	BOOK	938	PAGE	56
VER. SCALE	1"=4'	DATE	5-20-38		
PLAN	CAC	PROFILE	CAC	COMPUTED	
CHECKED		GRADE		CHECKED	
LOTS	3289.96	LENGTH	1669.98		
CITY	179	LENGTH	89.50		
TOTAL	3418.96	LENGTH	1709.48		
		LOTS	CITY		
COST ADVERTISING BLANKS					
COST INSPECTION					

CARD NO

INDEX NO	TOPO NO
63	104

RECORD NO

NAME OF STREET: GREENVIEW 60'

FROM: PICKFORD

TO: ~~SEVEN MILE~~ MARGARETA

TYPE OF PAVEMENT: Margaretta to 7 mi. (no houses) WIDTH

NUMBER OF SHEETS

SHEET NO

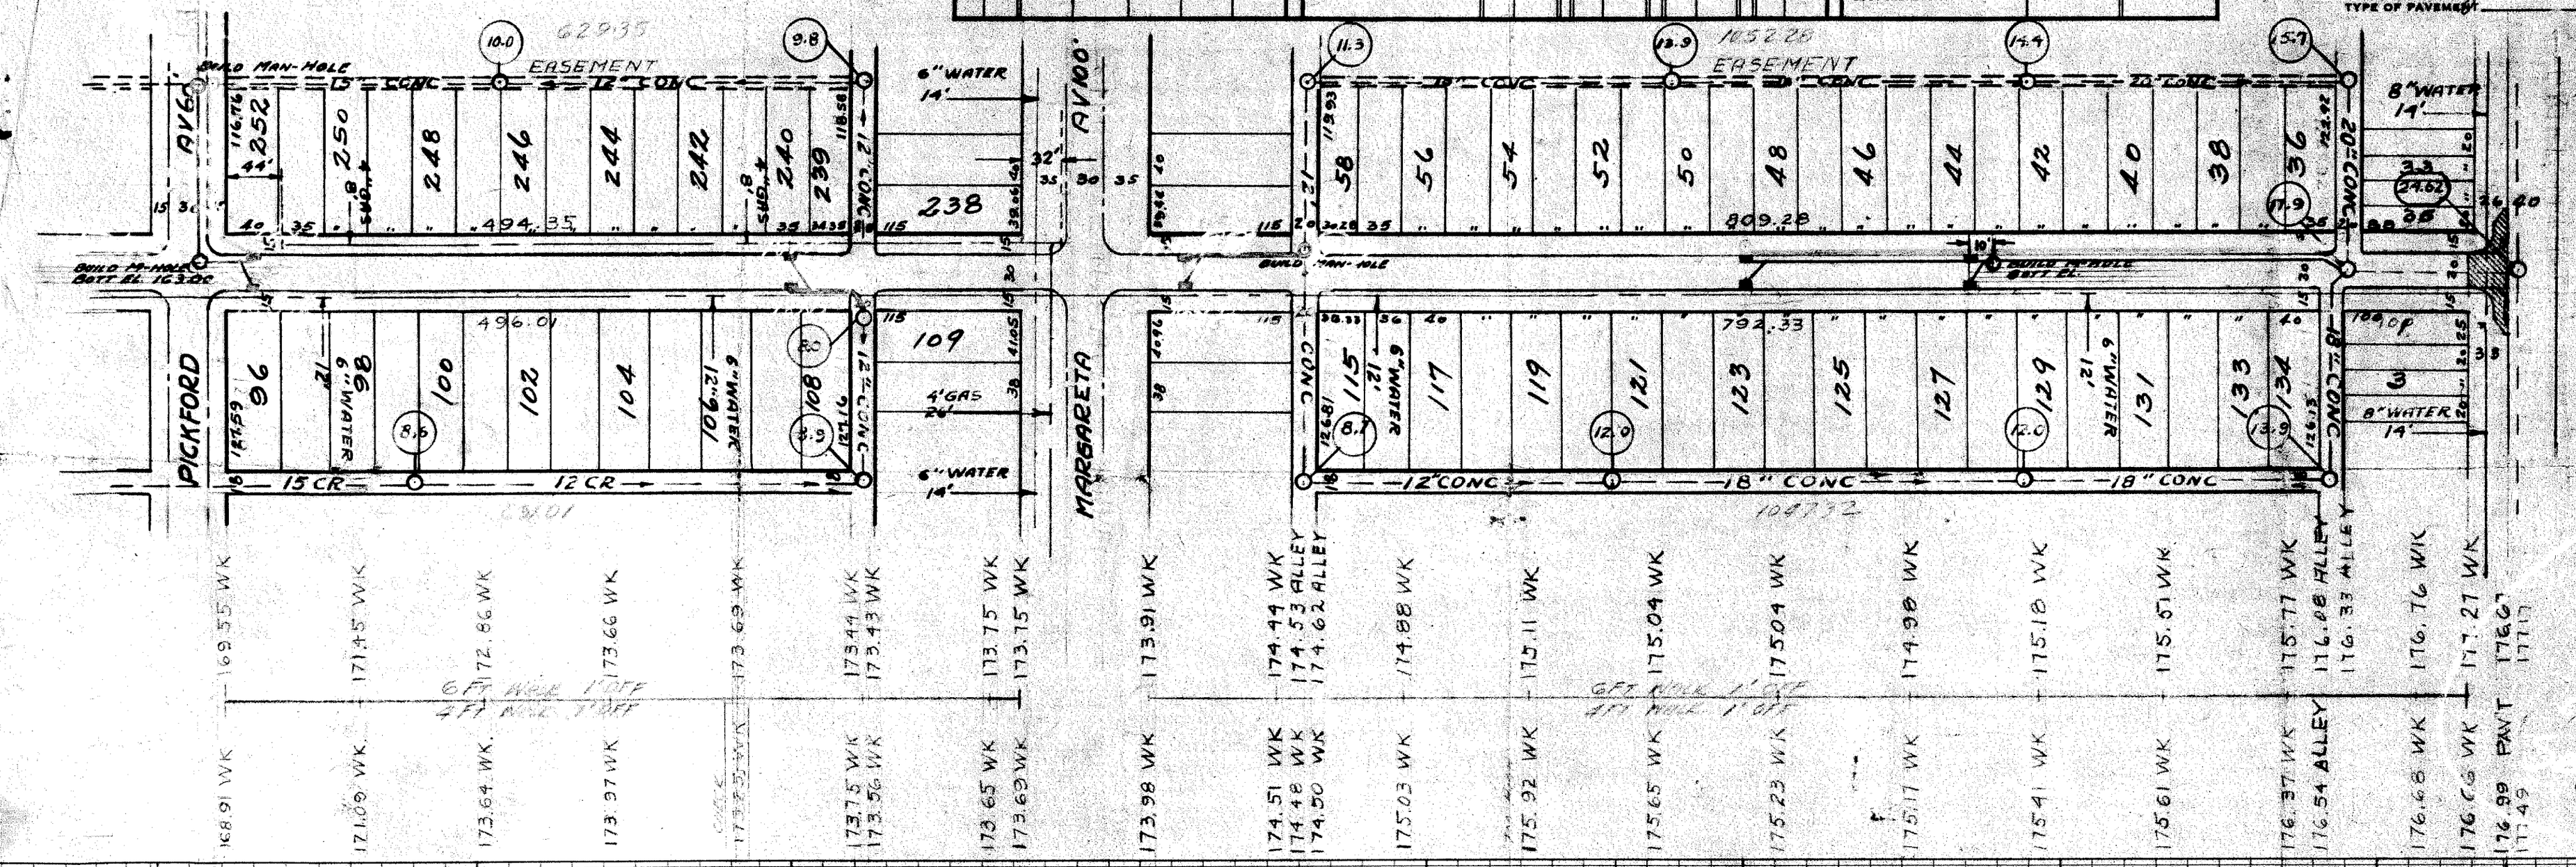

BENCH MARKS

HYD-ARRO S.E. COR GREENVIEW & SEVEN MI. RD - 179.89

" " S.E. " " & MARGARETTA - 177.13

" " E. SIDE " 312' NO. PICKFORD - 176.21

" " N.E. COR " & PICKFORD - 172.52

NOTE:— BASINS NOT IN PLACE

DIRT ROAD NO CURB

FIELD INVISTIGATION MARCH 1939

JOB-NO. D-1007
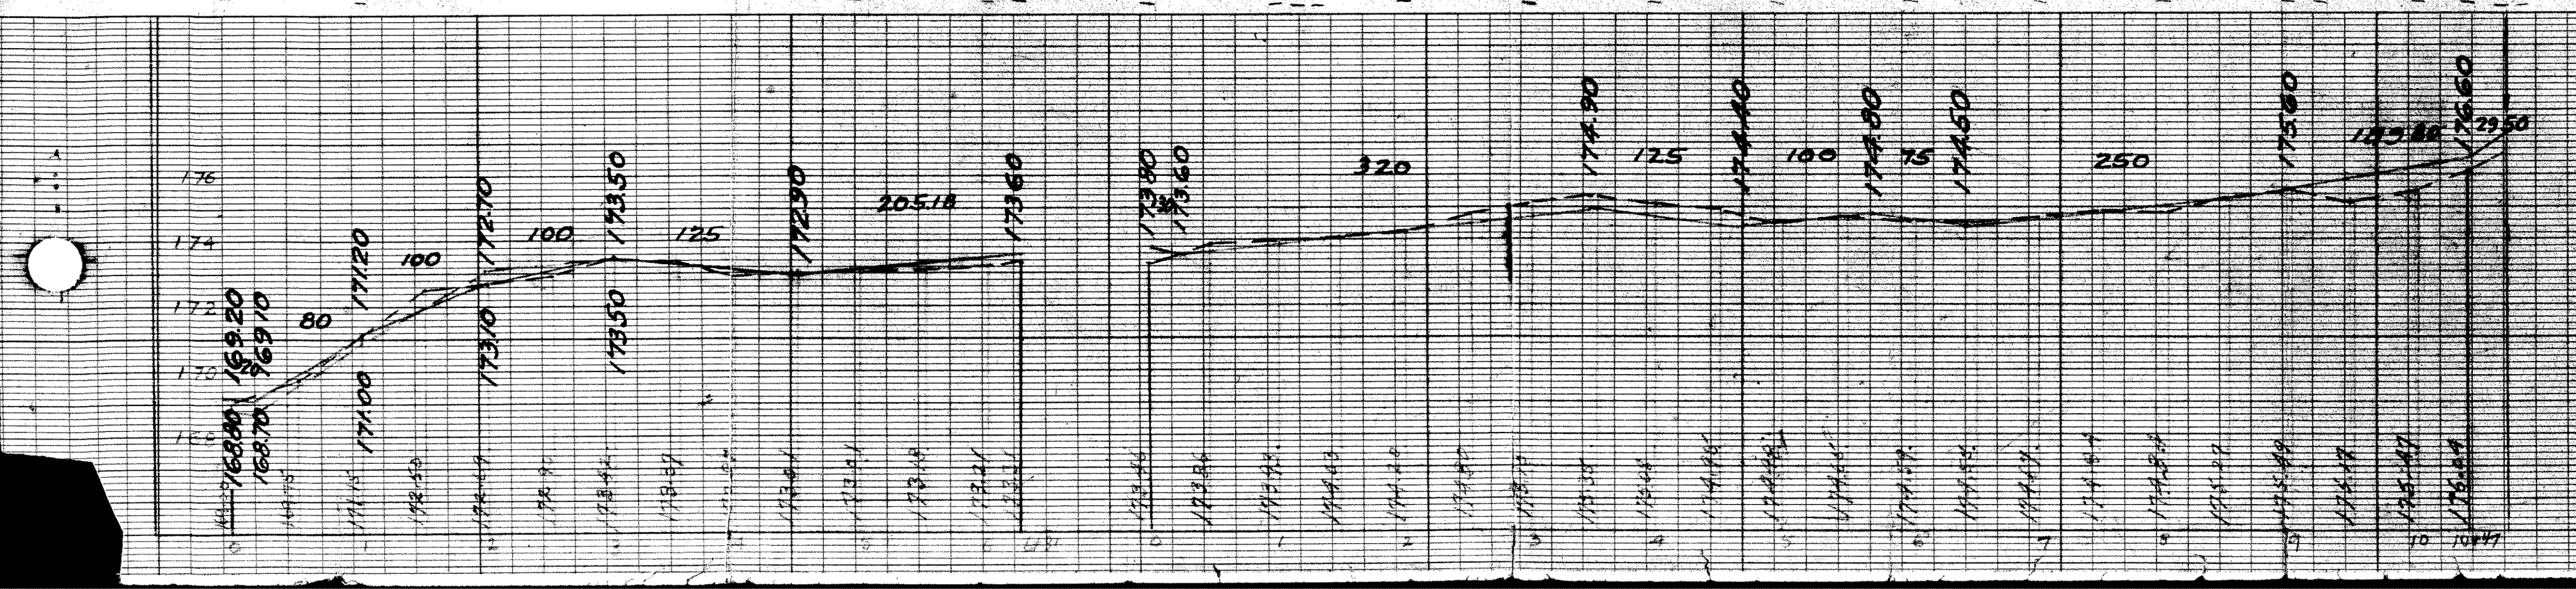
(to Margareta only note heading)