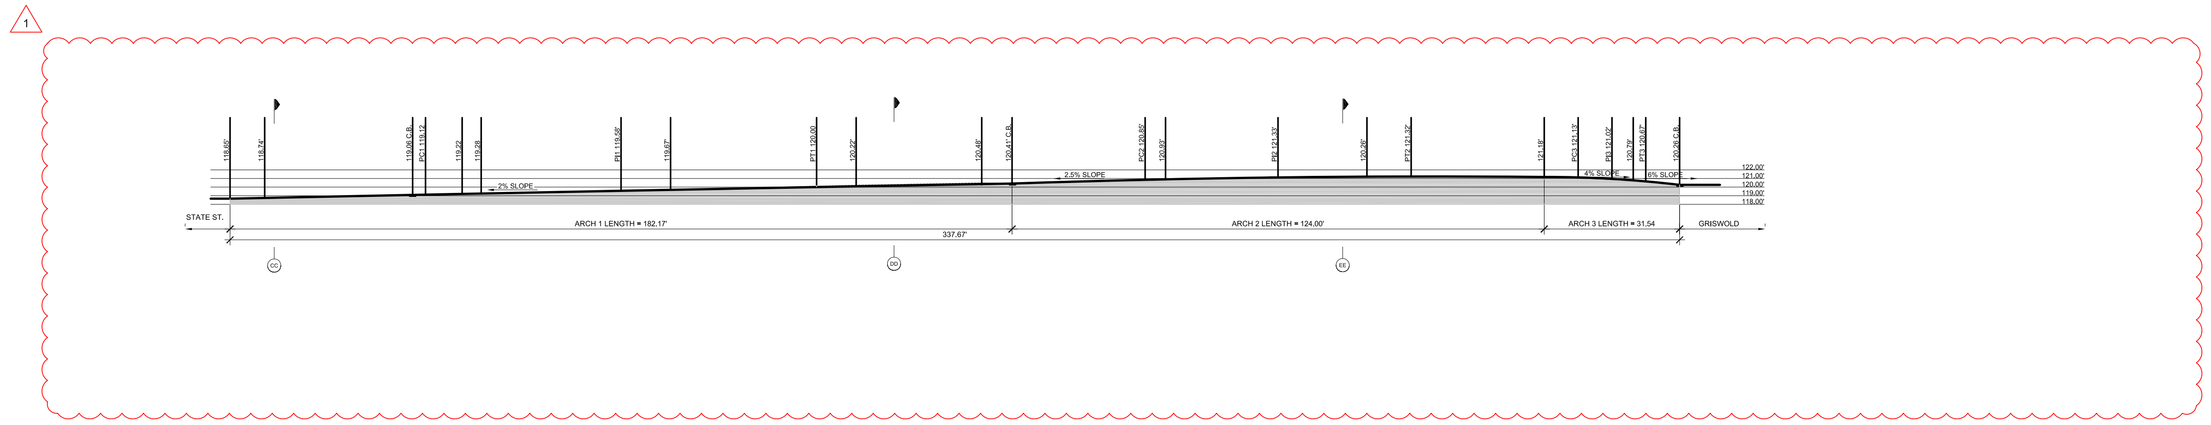

FF AS 1.6

GRISWOLD WEST ST. PROFILE - FF

HORIZ. SCALE: 1" = 20'-0" VERT. SCALE: 1"=10'-0"

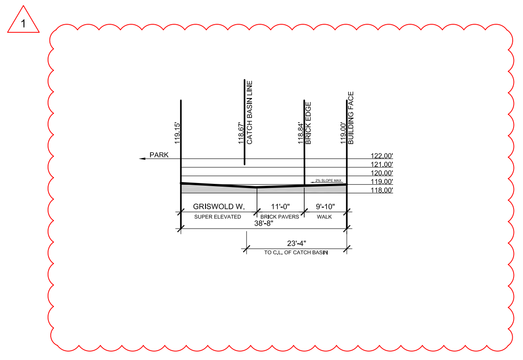

CC AS 1.6

GRISWOLD WEST ST. SECTION - CC

HORIZ. SCALE: 1" = 20'-0" VERT. SCALE: 1"=10'-0"

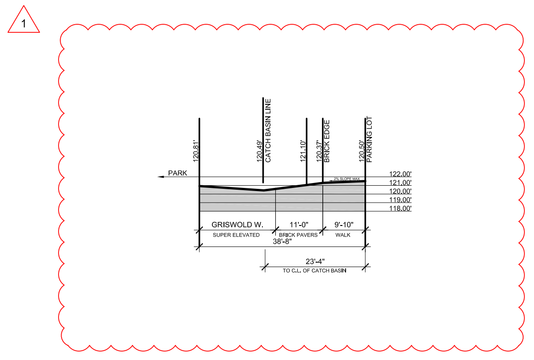

DD AS 1.6

GRISWOLD WESTST. SECTION - DD

HORIZ. SCALE: 1" = 20'-0" VERT. SCALE: 1"=10'-0"

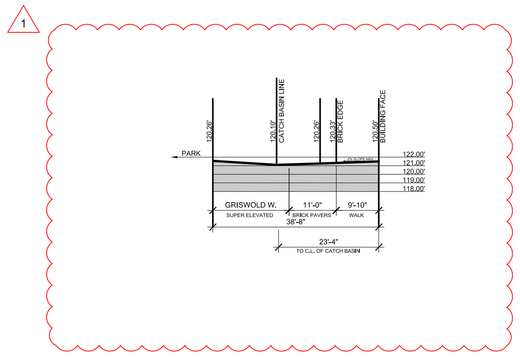

EE AS 1.6

GRISWOLD WEST ST. SECTION - EE

HORIZ. SCALE: 1" = 20'-0" VERT. SCALE: 1"=10'-0"

MERZ & ASSOCIATES
ARCHITECTS & URBAN DESIGNERS
440 E. Lafayette, Loft 211
Detroit, MI 48226
P 313.963.2800
F 313.963.1019
merzassoc@ameritech.net

CAPITOL PARK
IMPROVEMENT PROJECT

Issued For:

BULLETIN 1	08.28.09
BID	08.05.09
BID	07.07.09
CITY REVIEW	06.22.09
REVIEW 90%	05.18.09

Description: Capitol Park Resurfacing & Improvements

Job No. 0705

Drawn: JJ,RF,TM,CG

Checked: CM BM

Approved: CM

Date: 11/27/07

Scale: See Drawing

AS 6.2

GENERAL NOTES:

1. THIS IS AN INSTRUMENT OF SERVICE ONLY AND IS THE PROPERTY OF MERZ & ASSOCIATES L.L.C.

2. WALL DIMENSIONS ARE TAKEN FROM FINISHED FACE OF SURFACES

3. WRITTEN DIMENSIONS ON THESE DRAWINGS SHALL HAVE PRECEDENCE OVER SCALED DIMENSIONS

4. CONTRACTORS SHALL VERIFY AND BE RESPONSIBLE FOR ALL DIMENSIONS AND CONDITIONS SHOWN BY THESE DRAWINGS.

5. ATTENTION IS DIRECTED TO THE CONTRACTOR'S RESPONSIBILITIES IN REGARD TO SUBMISSION OF SHOP DRAWINGS.

6. CONTRACTORS SHALL PROMPTLY NOTIFY MERZ & ASSOCIATES L.L.C. IN WRITING OF THE EXISTENCE OF ANY VARIATIONS BETWEEN THE CONTRACT DOCUMENTS AND ANY APPLICABLE CODES OR ORDINANCES OF REGULATORY AGENCIES.

7. ALL EXISTING CONDITIONS ARE TO BE SITE VERIFIED BY THE CONTRACTOR SHALL NOTIFY IN WRITING THE EXISTENCE OF VARIATIONS TO MERZ & ASSOCIATES L.L.C.

8. CONTRACTOR TO VERIFY LOCATIONS OF UNDERGROUND UTILITIES BEFORE COMMENCING CONSTRUCTION. ANY CONFLICTS ARE TO BE BROUGHT TO THE ARCHITECT IN WRITING.