SEWER	
INDEXED	
REVISIONS:	

JOB NO.		PROGRESS	
BLUE PRINT ISSUED FOR	DATE	START	FINISH
GRADE ONLY			
CATCH BASINS			
PAVING-CLASS-			
DEPT. OF WATER SUPPLY			
GAS CO.			

QUANTITIES	LOTS	CITY	LOTS	CITY
EXCAVATION				
STRAIGHT CURB NEW				
OLD CURB RESET				
CIRCULAR CURB				
PAVING				
CONCRETE BASE				

HOR. SCALE 1"=100' BOOK 1452 PAGE 57
VER. SCALE 1"=2' DATE 6-19-40

PLAN EM PROFILE EM COMPUTED
CHECKED GRADE VG CHECKED 7/11/40

LOTS 21	1223	48	LENGTH	611 74
CITY 2L	148	—	LENGTH	74 —
TOTAL 2L	1371	48	LENGTH	685 74

	LOTS	CITY
COST ADVERTISING BLANKS		
COST INSPECTION		

DESIGNED BY	V. Guillemette
DRAWN BY	E. McGee
TRACED BY	E. McGee
CHECKED BY	V. Guillemette
APPROVED	
	ENGINEER OF STREETS
	ASS'T CITY ENGINEER

CARD NO.

INDEX NO.	TOPO NO.
	42

RECORD NO.

DEPARTMENT OF PUBLIC WORKS DETROIT

CITY ENGINEER'S OFFICE --- DIVISION OF PAVING DESIGN

STREET PAVING PLAN

NAME OF STREET HAGUE 50' WD.

FROM RUSSELL AVE.

TO E.O. GREELEY AVE.

TYPE OF PAVEMENT _____ WIDTH _____

NUMBER OF SHEETS 1

SHEET NO. 1

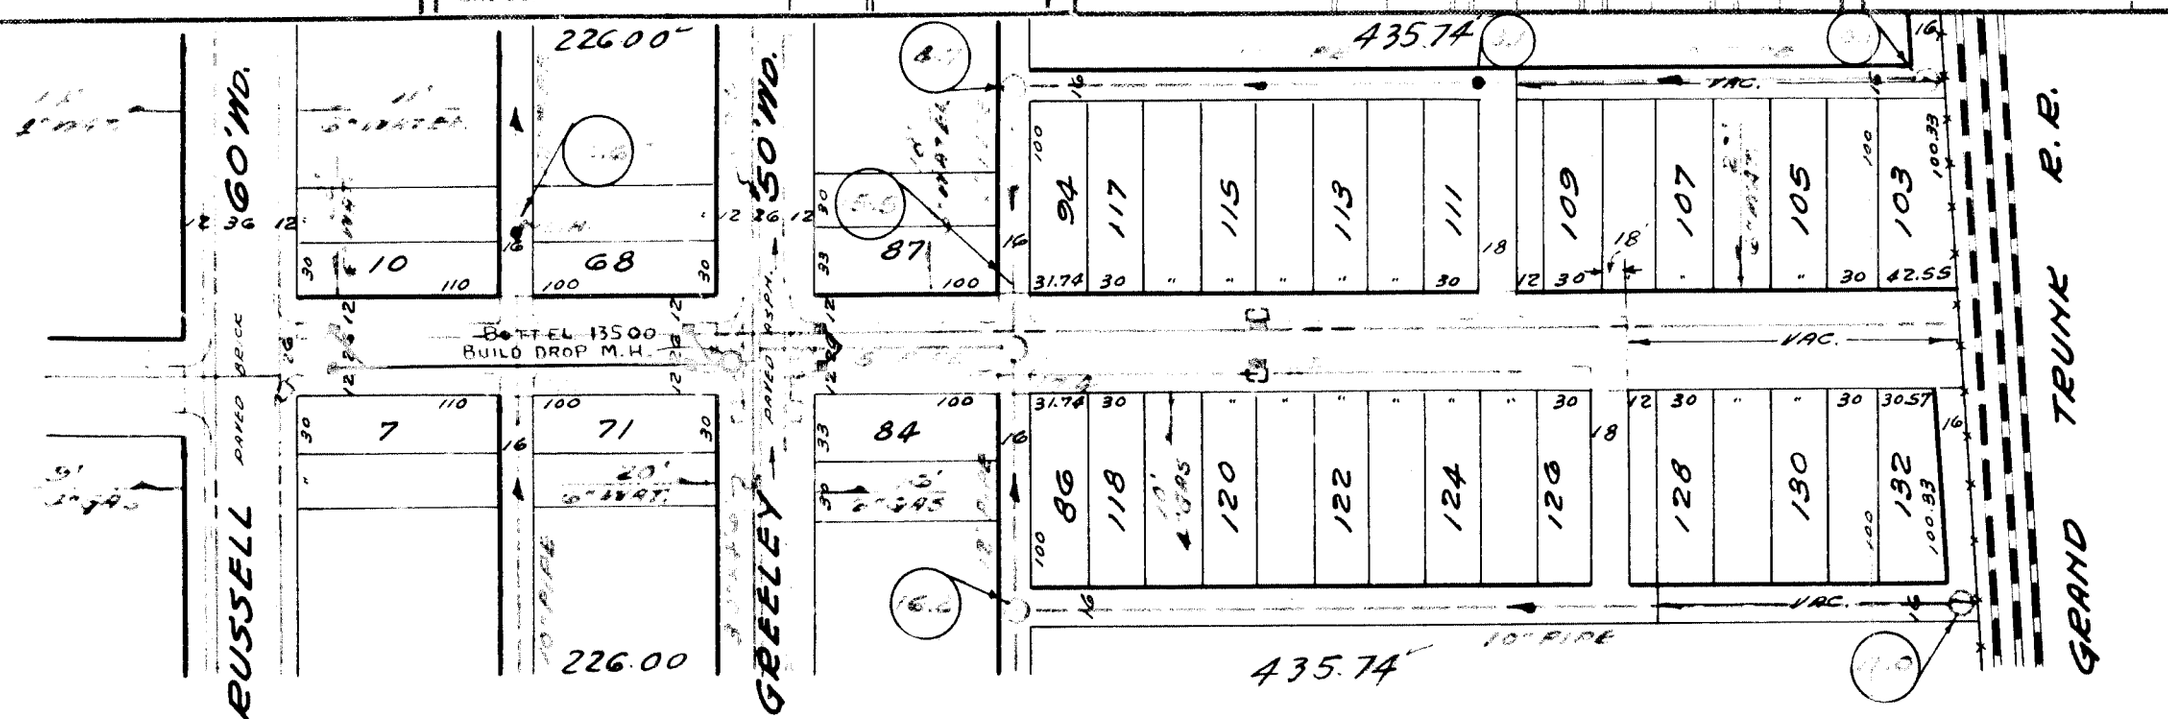

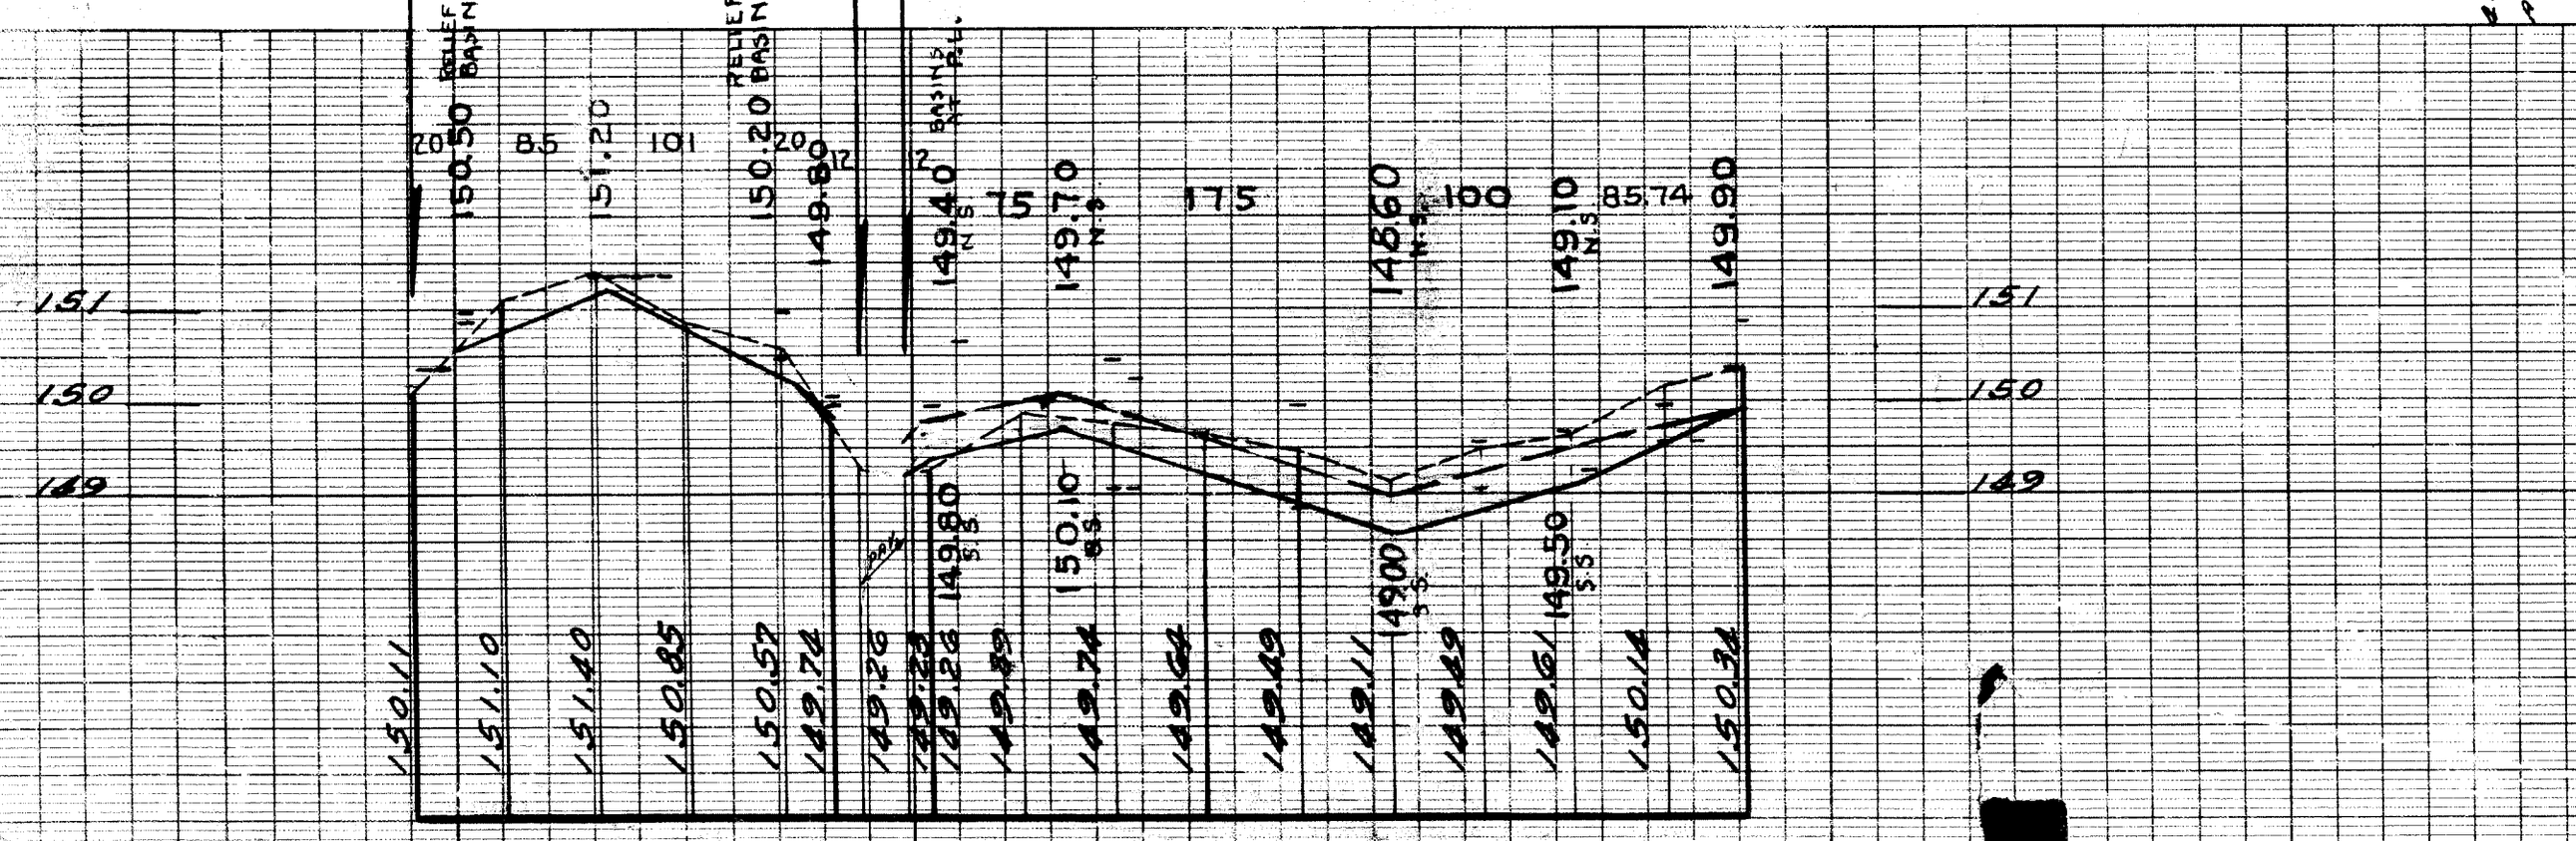

EXISTING POLES & BASINS
NEW

BENCH MARKS

E. 1.908 FT. S.E. CIRCLE ART. CONCRETE 6" ON TOP OF CURB AT E. CORNER OF RICHMOND & SCHOOL BLDG. 152.26
N. 1.90 FT. N.E. CIRCLE ART. CONCRETE 6" ON TOP OF CURB AT S.E. COR. RUSSELL & HAGUE 154.03
N.W. 1.5 FT. S.E. COR. GREELEY & HAGUE 153.01