SEWER	
INDEX	
REVISED	

JOB NO.		PROGRESS	
BLUE PRINT ISSUED FOR:	DATE	START	FINISH
GRADE ONLY			
CATCH BASINS			
PAVING-CLASS-			
DEPT. OF WATER SUPPLY			
GAS CO.			

QUANTITIES	LOTS	CITY	LOTS	CITY
EXCAVATION				
STRAIGHT CURB NEW				
OLD CURB RESET				
CIRCULAR CURB				
PAVING				
CONCRETE BASE				

HOR. SCALE 1"=100'		BOOK 1334	PAGE 65		
VER. SCALE 1"=2'		DATE 3-31-39			
PLAN L.W.H.	PROFILE F.D.	COMPUTED			
CHECKED	GRADE 16	CHECKED 4/19/39			
LOTS 21	2 360	LENGTH	1 180		
CITY	272	LENGTH	136		
TOTAL 21	2 632	LENGTH	1 316		
		LOTS	CITY		
COST ADVERTISING BLANK					
COST INSPECTION					

DESIGNED BY	V. Guillaumey
DRAWN BY	R.W. Harris
TRACED BY	
CHECKED BY	V. Guillaumey
APPROVED	

U.N. Wallace
ENGINEER OF STREETS
Martin R. Fisher
ASS'T CITY ENGINEER

CARD NO.

DEPARTMENT OF PUBLIC WORKS DETROIT

CITY ENGINEER'S OFFICE --- DIVISION OF PAVING DESIGN

STREET PAVING PLAN

INDEX NO.	TOPO NO.
63	105

RECORD NO.

NAME OF STREET HARLOW AVE. 80FT. WD

FROM SEVEN MILE ROAD

TO YASSAR - CAMBRIDGE

TYPE OF PAVEMENT DRAINAGE WIDTH 30'

NUMBER OF SHEETS 1

SHEET NO. 1

Requested By Weber - 3-6-47

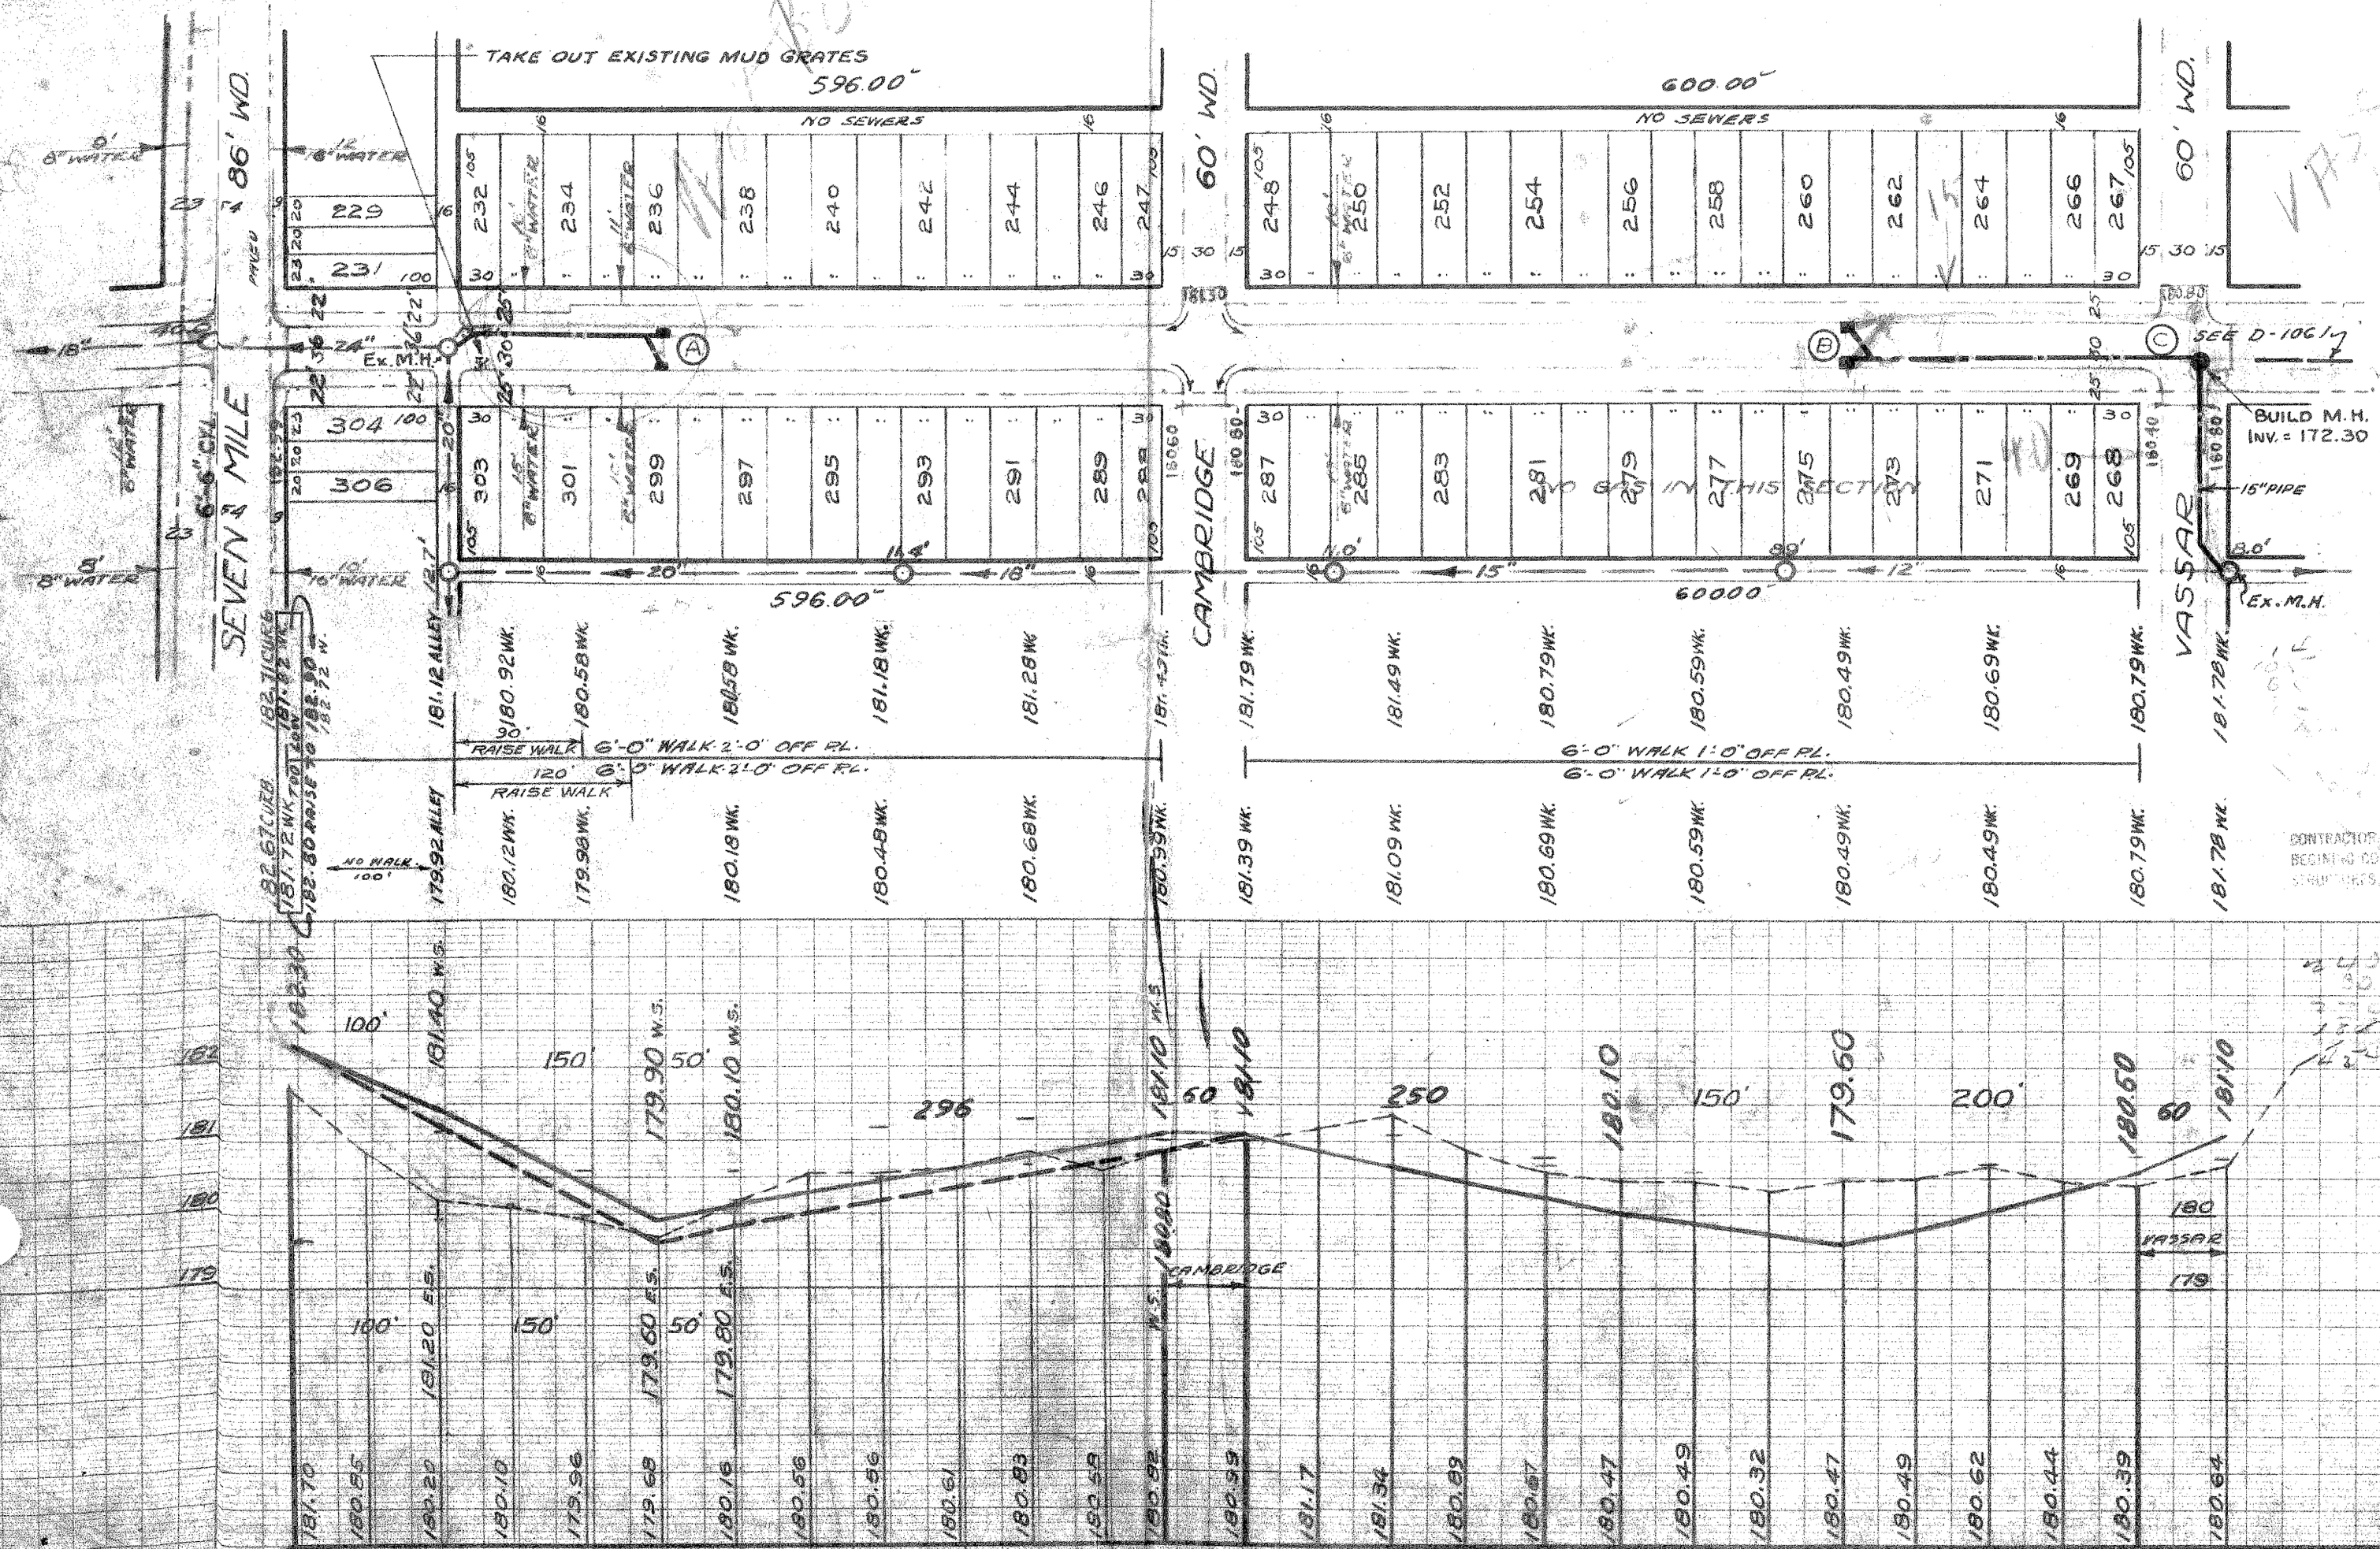

BENCH MARKS

REC. B.M. 105.204 E.S. SOUTHFIELD, 35 FT. S.O. ALLEY
N.O. SEVEN MILE RD. BOAT SPIKE W.S. 30" MAPLE ——— 183.422
HYD. A.R.O. N.E. COR. SEVEN MILE RD. & HARLOW ——— 185.44
LETTER "D" IN DETROIT ON RIM OF D.W.W. MANHOLE COVER
N.E. COR. CAMBRIDGE & HARLOW ——— 181.69
HYD. A.R.O. N.E. COR. YASSAR & HARLOW ——— 184.45

AT (A) CONSTRUCT - 2 - STD. 18"X12" - Y - BASINS COMPLETE AND CONNECT TO EXISTING OUTLET AS SHOWN

AT (B) CONSTRUCT - 2 STD. 18"X12" - Y - BASINS COMPLETE AND CONNECT AS SHOWN

AT (C) CONSTRUCT - 1 - STD. MANHOLE COMPLETE

EXISTING POOLS & BASINS
NEW " " "

CONTRACTOR MUST CHECK WITH UTILITY COMPANIES BEFORE BEGINNING CONSTRUCTION AS LOCATION OF EXISTING STRUCTURES, WHETHER SHOWN ON PLANS OR NOT

DRAINAGE COMPLETED
PAVING COMPLETED