SEWER
INDEXED

REVISIONS 3/4/41
" 7/21-41- Build extra M.H. on N. Line of South Ave. - 20'E of W. PL. of Harrington and connect direct into 6'-0" Cyl. Recomended by H. Buckingham.

JOB NO.	DATE	PROGRESS START	PROGRESS FINISH
BLUE PRINT ISSUED FOR:			
GRADE ONLY			
CATCH BASINS			
PAVING CLASS			
DEPT OF WATER SUPPLY			
GAS CO			

QUANTITIES	LOTS	CITY	LOTS	CITY
EXCAVATION				
STRAIGHT CURB NEW				
OLD CURB RESET				
CIRCULAR CURB				
PAVING				
CONCRETE BASE				

HOR. SCALE 1" = 100' BOOK 211 PAGE 70
VER. SCALE 1" = 2' DATE FEB. 1941

PLAN	G.S.	PROFILE	G.S.	COMPUTED	G.S.
CHECKED		GRADE	G.S.	CHECKED	

LOTS 2L	1	095	00	LENGTH	547 50
CITY 2L		45	00	LENGTH	22 50
TOTAL 2L	1	140	00	LENGTH	570 00
				LOTS	CITY
COST ADVERTISING BLANKS					
COST INSPECTION					

DESIGNED BY	SENTON
DRAWN BY	SENTON
TRACED BY	SENTON
CHECKED BY	R.R.R.

APPROVED
Robt. R. Reom
W. Wallace
ENGINEER OF STREETS
Martin R. Fisher
ASS'T CITY ENGINEER

CARD NO

INDEX NO	TOPO NO
	10

RECORD NO

DEPARTMENT OF PUBLIC WORKS DETROIT

CITY ENGINEER'S OFFICE — DIVISION OF PAVING DESIGN

STREET PAVING PLAN

NAME OF STREET HARRINGTON
FROM SOUTH
TO GREEN PLACE
TYPE OF PAVEMENT
WIDTH 30

NUMBER OF SHEETS 1
SHEET NO 1

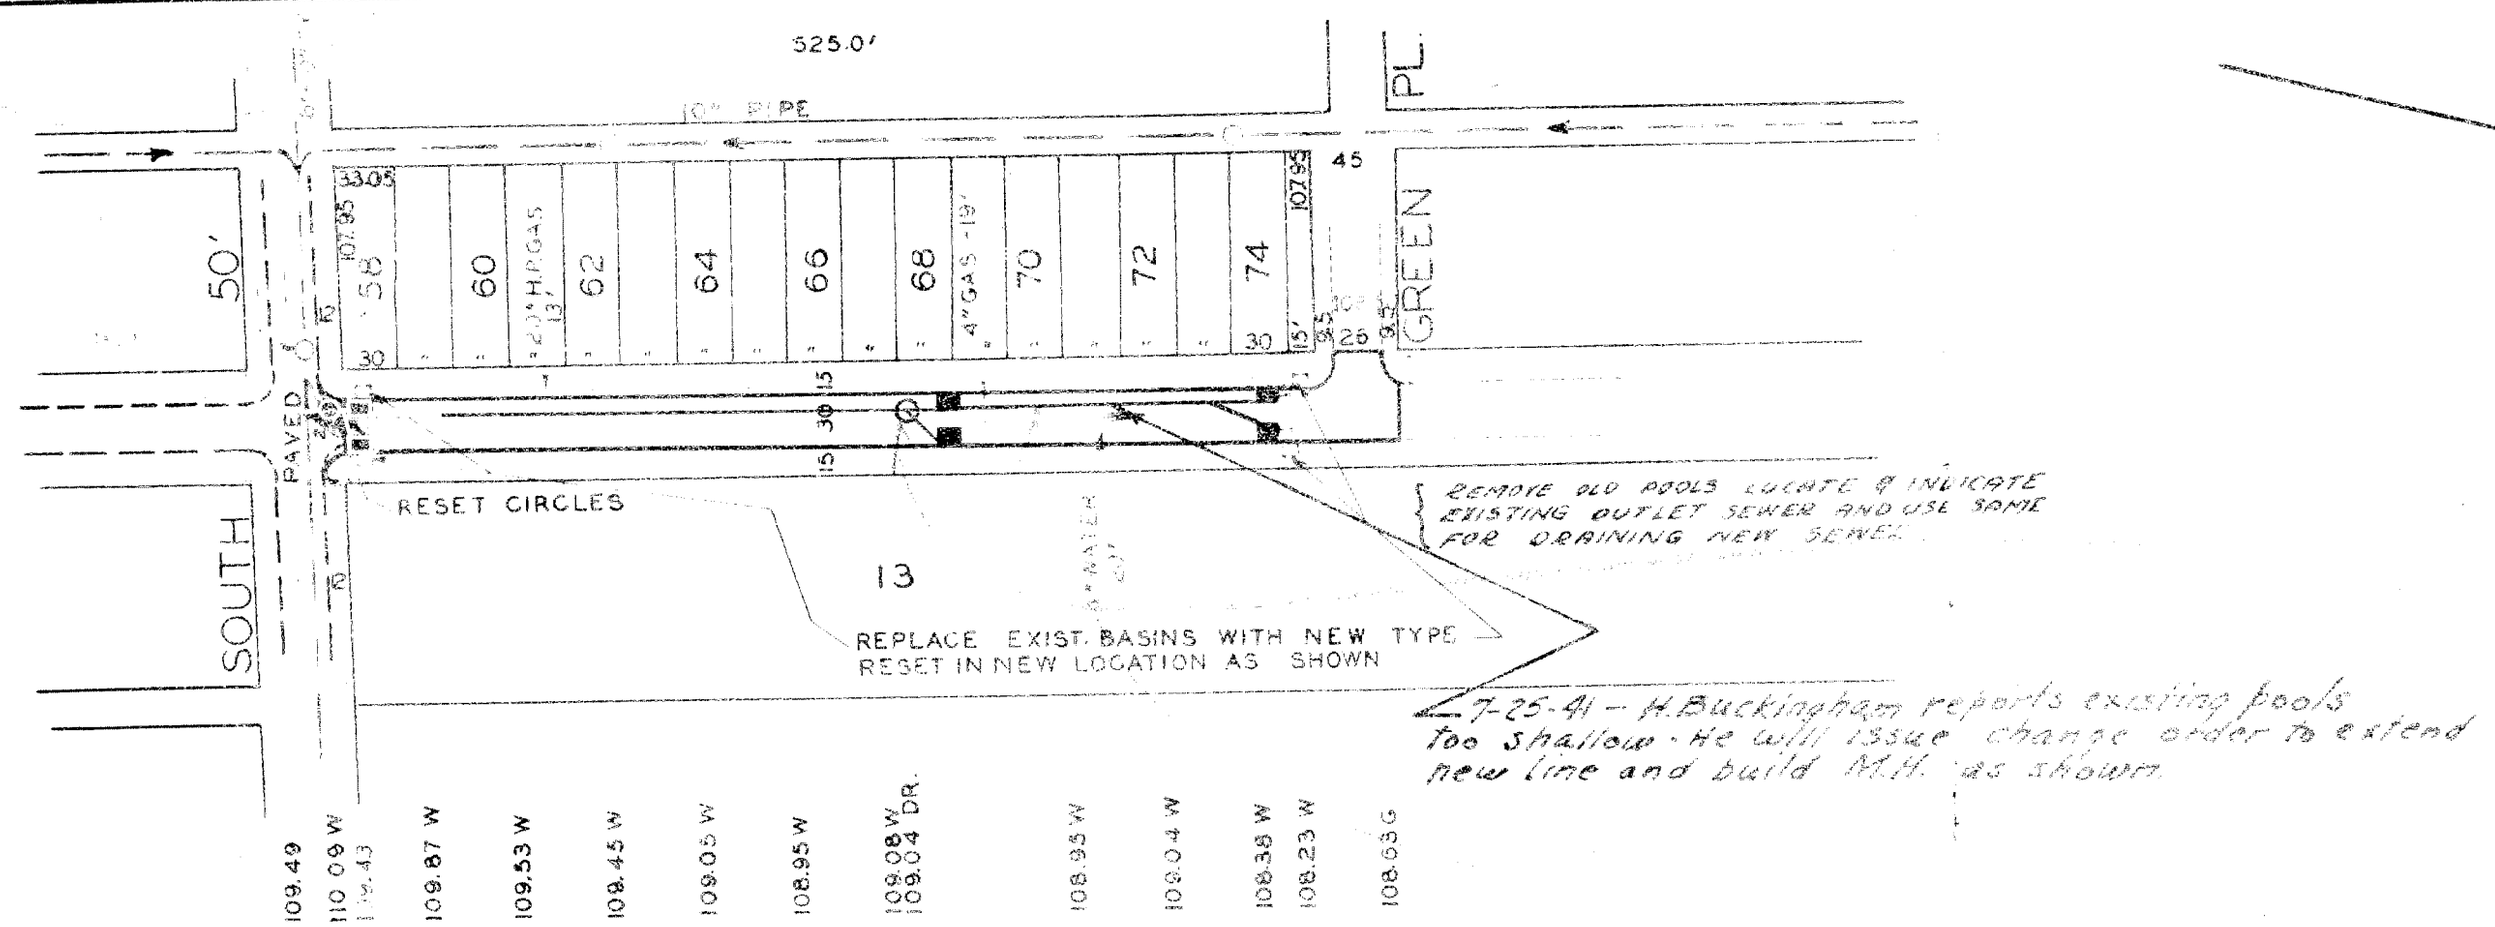

EXIST POOLS & CATCH BASINS
NEW " " " "

BENCH MARKS

N. SIDE OF JEFFERSON 50' E. OF GREEN PL. "X" ON W. END OF DOORSTEP OF ENTRANCE 7138 W. JEFFERSON — 111.61

ARROW ON HYDRANT SE COR. SOUTH & HARRINGTON — 113.34

ARROW ON HYDRANT E. SIDE OF HARRINGTON & 340' N. OF SOUTH — 111.33
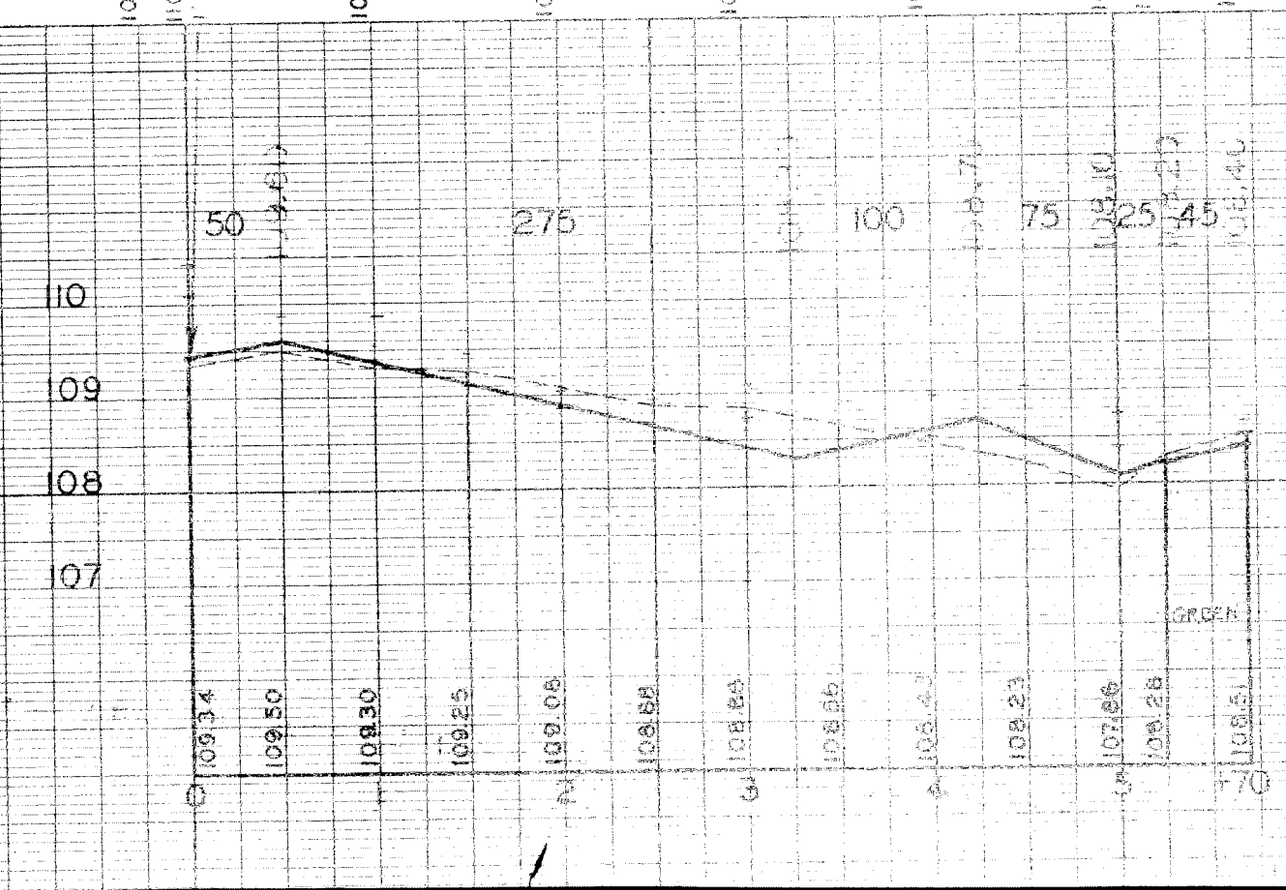
W. SIDE OF WATERMAN 100' S. OF SOUTH - VERT. TRACK SPIKE IN E. ROOT OF 18" MAPLE TREE — 111.70