2488 8/14/49

SEWER
REVISIONS

SUPPLEMENTARY DETAILS			
C-324A	C-390	C-587	C-739B
C-325	C-524	C-733	C-938
C-326A	C-585	C-739	
C-327	C-586	C-739A	

NOTE:
BEFORE STARTING CONSTRUCTION CONTRACTOR MUST CHECK WITH UTILITIES FOR LOCATIONS OF EXISTING STRUCTURES WHETHER OR NOT INDICATED ON PLANS

PLAN SCALE DISTORTED

LOTS & ALLEYS

STREET WIDTHS

DRAINAGE COMPLETED

PAVING COMPLETED C.C. 1-24-50

QUANTITIES		ESTIMATED LOTS	ESTIMATED CITY	FINAL LOTS	FINAL CITY
EXCAVATION	CU. YDS.				
NEW CURB	LIN. FT.				
PAVING	SQ. YDS.				
"	"				
"	"				
SIDEWALK	SQ. FT.				
MANHOLES	ADJUST				
	CONSTRUCT.				
BASINS	ADJUST				
	CONSTRUCT.				
SEWERS-12"	LIN. FT.				

HOR. SCALE			BOOK		PAGE
VER. SCALE			DATE	LEVELS DRAWING	
PLAN	J.P	PROFILE		COMPUTED	SS
CHECKED	JE	GRADE	JE	CHECKED	DB
LOTS 2L				LENGTH	
CITY 2L				LENGTH	
TOTAL 2L				LENGTH	
				LOTS	CITY
COST ADVERTISING					
COST INSPECTION					

DESIGNED BY	ERICKSON PURDY
DRAWN BY	PURDY
TRACED BY	
CHECKED BY	VANTUYL Sexton
APPROVED	J. L. Barton
	C. J. Wallace
	ENGINEER OF STREETS
	Martin R. Fisher
	Deputy CITY ENGINEER

CONTRACT NO. P.W. 986

CARD NO. 49-21

INDEX NO.	TOPO NO.
41	10

RECORD NO.

DEPARTMENT OF PUBLIC WORKS DETROIT

CITY ENGINEER'S OFFICE --- DIVISION OF PAVING DESIGN

STREET PAVING PLAN

ASSIGN NO. 325N-13

PETITION NO. 3380

NAME OF STREET HARVEY — CAVALRY

FROM RETURN WIDENING-APRON DETAIL

TO & CROSS SECTION

SHEET 2 OF 2 SHEETS

TYPE OF PAVEMENT 10:8:10 ONE COURSE CONCRETE - INTEGRAL CURB

WIDTH 30'

8" UNIFORM AT STREET INTERSECTIONS EXCEPT AS NOTED

CONTRACT APPROVED C.C. TO $

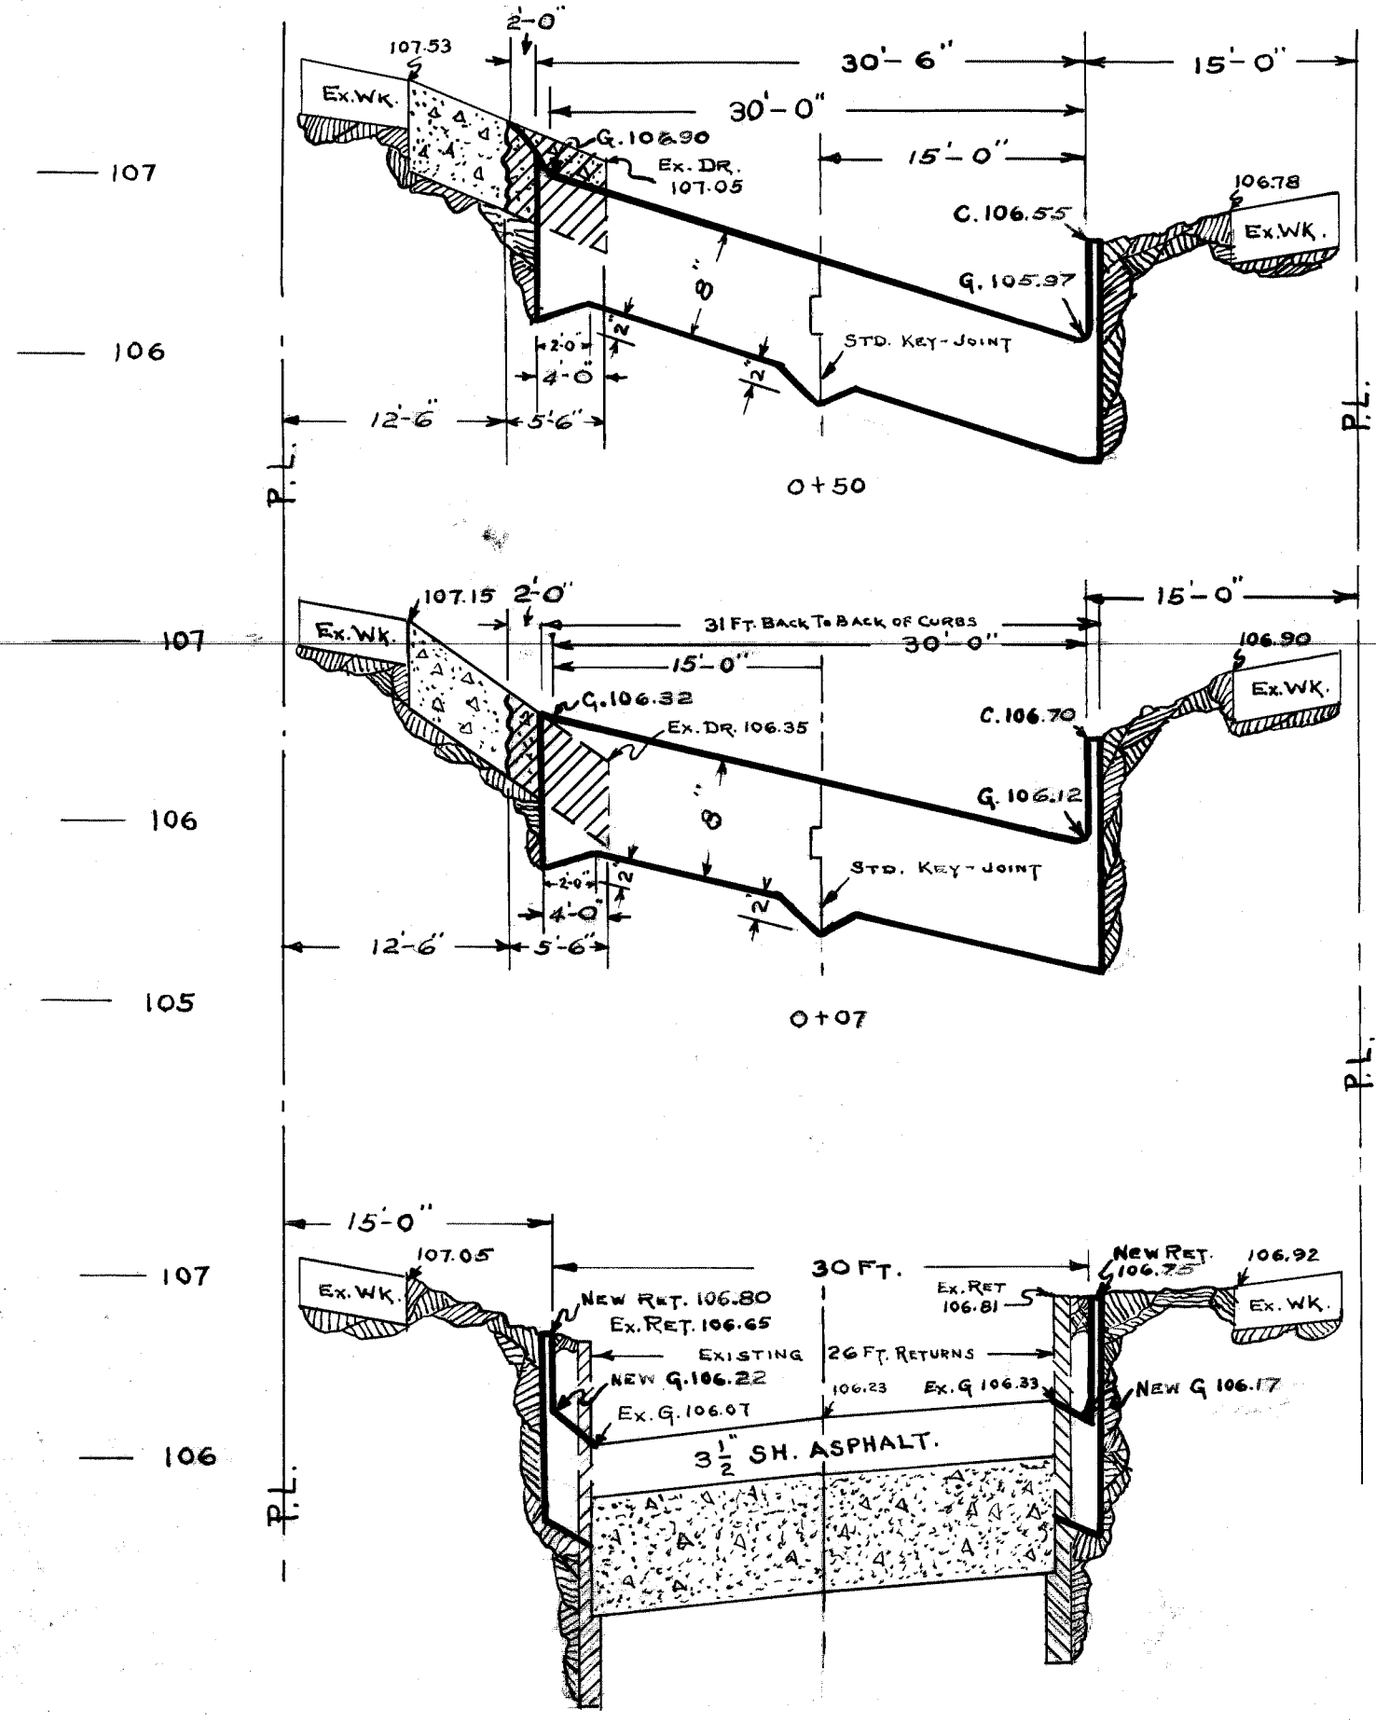

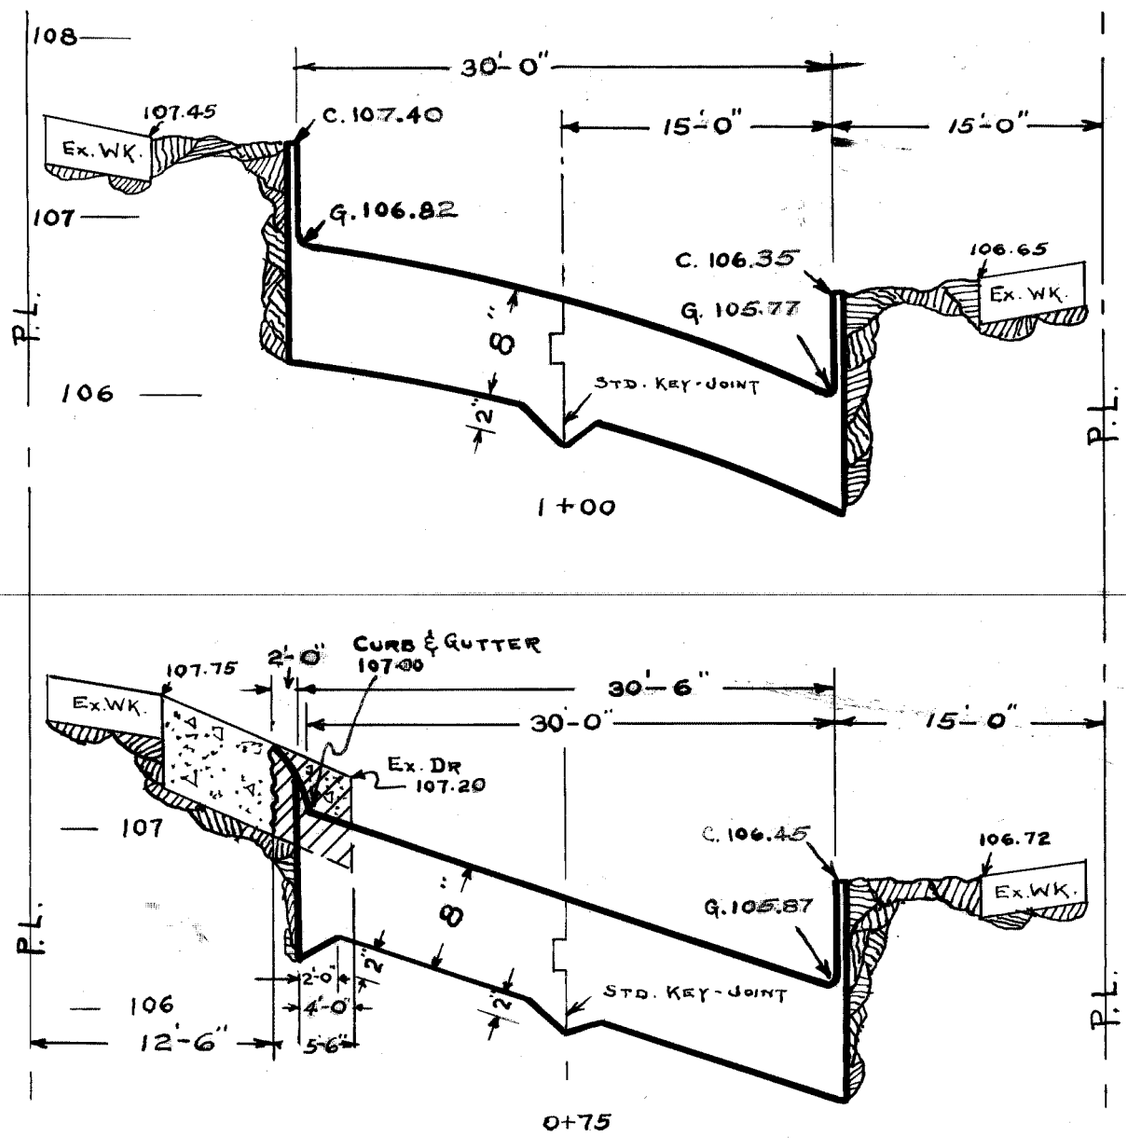

NOTE:
NO CURB N SIDE HARVEY BETWEEN STA. 0+07 & 0+75 - START CURB & GUTTER AT STA. 0+75

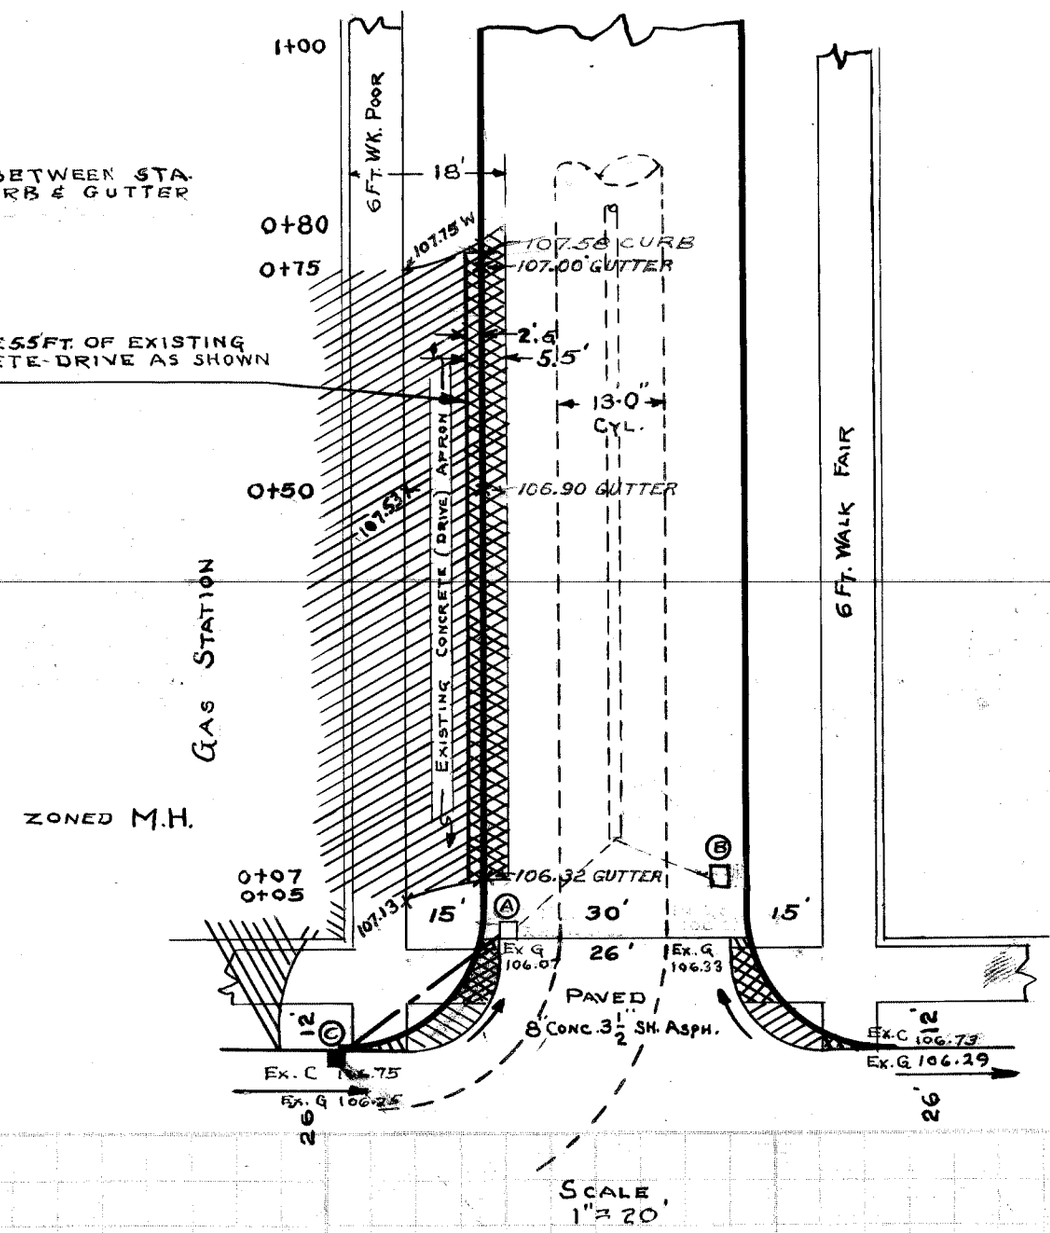

64391