CLASS " " PAVING

To WATER BD 1-5-39

DEPARTMENT OF PUBLIC WORKS DETROIT

CITY ENGINEER'S OFFICE — DIVISION OF PAVING DESIGN

STREET PAVING PLAN

CIRCLES						
AT	NO.	Δ	RADIUS	TANG.	ARC	SEG.

QUANTITIES	LOTS	CITY	LOTS	CITY
EXCAVATION				
STRAIGHT CURB NEW				
OLD CURB RESET				
CIRCULAR CURB				
PAVING				
CONCRETE BASE				

HOR. SCALE 1" = 100'		BOOK 1076 PAGE 36	
VER. SCALE 1" = 2'		DATE 10-28-35	
PLAN AH	PROFILE AH	COMPUTED	
CHECKED HJS	GRADE K.G.	CHECKED	
LOTS 2L 2 413 81	LENGTH	1 206 90	
CITY 2L 120 -	LENGTH	60 -	
TOTAL 2L 2 533 81	LENGTH	1 266 90	
		LOTS	CITY
COST ADVERTISING BLANKS			
COST INSPECTION			

CARD NO. DIS. 5

INDEX NO. | TOPO. NO. 67

RECORD NO.

NAME OF STREET HAZELRIDGE 60' WD.

FROM CELESTINE Est - 7-17-39

TO QUEEN

TYPE OF PAVEMENT CLASS "B" - 8" MAC. + 2½" OIL AGG.
FORCED PAVING C.C. PROC. 7-3-39

WIDTH 30'

NUMBER OF SHEETS 1

SHEET NO. 1

WATER MAINS OK 8-17-39

SUMP MANHOLE BASINS BY W.P.A.
FIELD INVESTIGATED OCT. 1938
2-Y BASINS ADDED JAN 4-1940 - M.L.

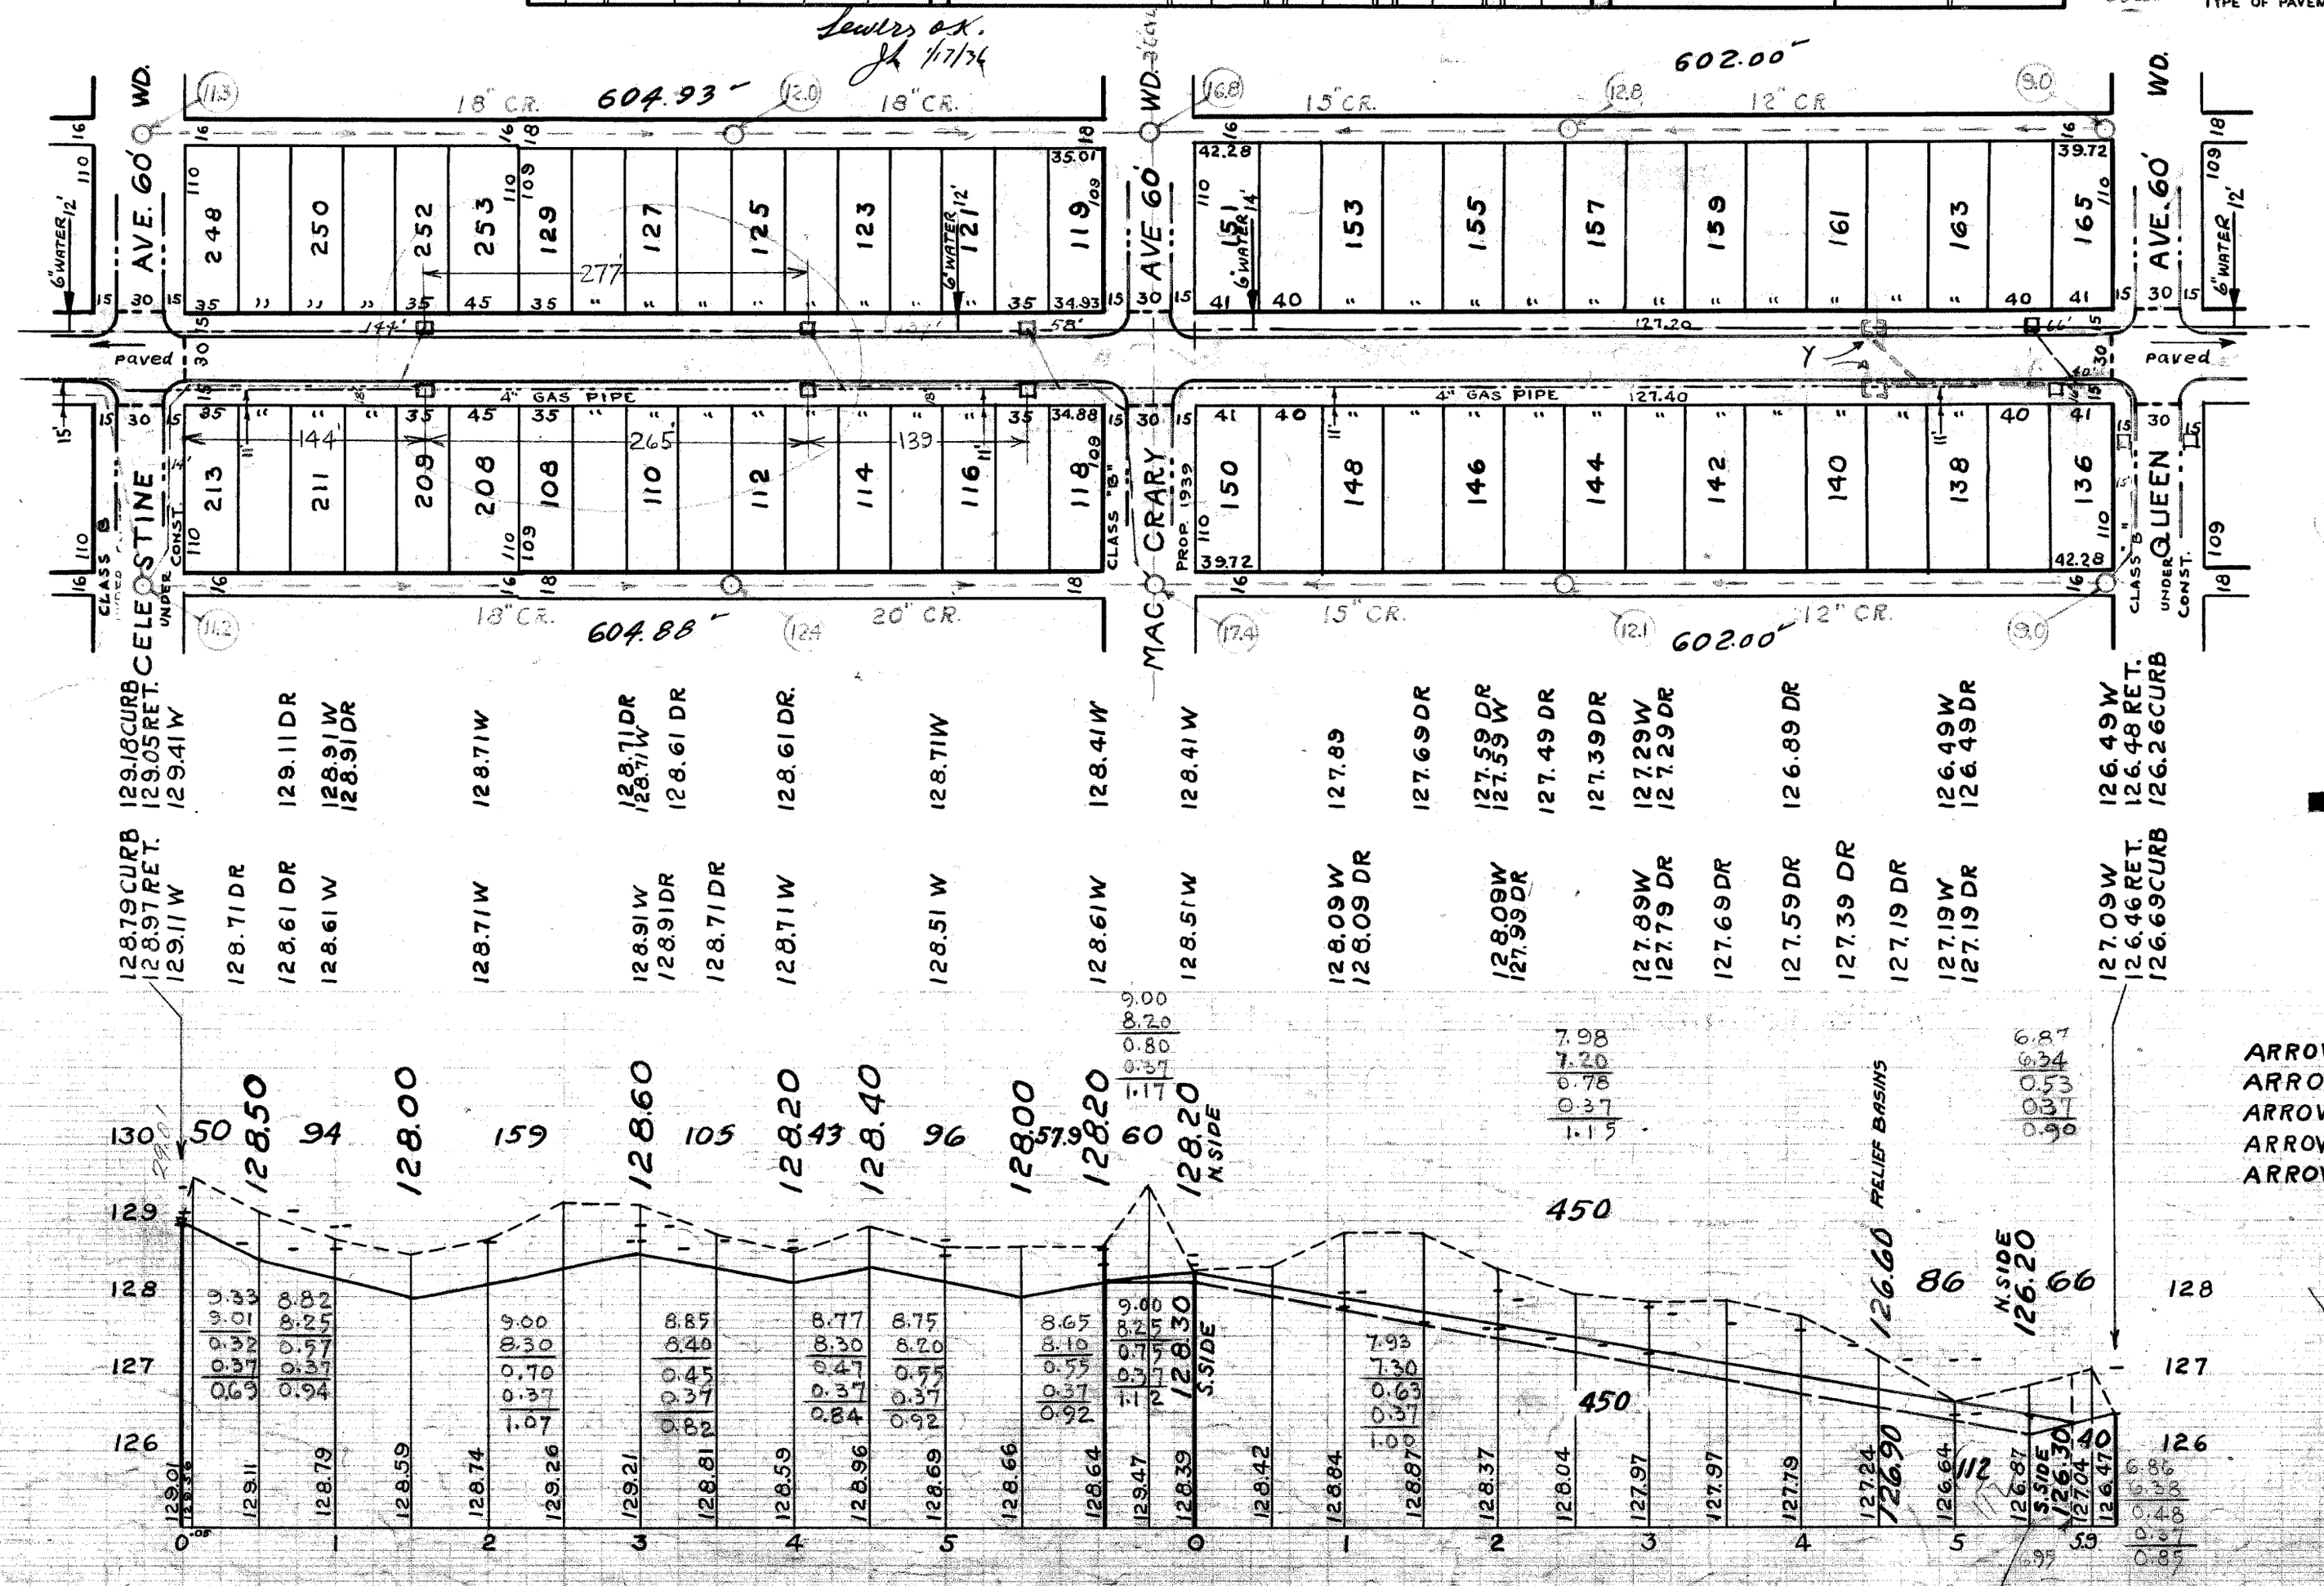

■ NEW POOLS

BENCH MARKS	ELEVATION
ARROW TOP HYD. N.W. COR. YOUNG & CELESTINE	131.77
ARROW TOP HYD. N.W. COR. HAZELRIDGE & CELESTINE	132.19
ARROW TOP HYD. N.W. COR. HAZELRIDGE & MACCRARY	131.40
ARROW TOP HYD. N.W. COR. QUEEN & HAZELRIDGE	129.30
ARROW TOP HYD. N.W. COR. YOUNG & QUEEN	129.75

APPROVED | ENGINEER OF STREETS | ASST. CITY ENGINEER

DESIGNED BY | DRAWN BY A. Halgren | TRACED BY | CHECKED BY

DRAINAGE COMPLETED.....
PAVING COMPLETED 10/19/40

94403