4 BP. 10/24/18

| SEWER | |
|---|---|
| REVISIONS | |
| | |
| | |
| | |

| SUPPLEMENTAL DRAWINGS | | |
|---|---|---|
| C-326-A | C-360 | C-733 |
| C-325 | C-524 | C-736 |
| C-328-A | C-595 | C-739A |
| C-327 | C-586 | C-739B |

C-587 C-938

NOTE:
BEFORE STARTING CONSTRUCTION CONTRACTOR MUST CHECK WITH UTILITIES FOR LOCATIONS OF EXISTING STRUCTURES WHETHER OR NOT INDICATED ON PLANS

PLAN SCALE DISTORTED
LOTS & ALLEYS 1" = 100'
STREET WIDTHS 1" = 50'

2 Basins-1 Mh. Private - at Alley So. of Chic.
DRAINAGE COMPLETED 5-1948.

Paved - Priv. Chicago to Alley So-124
PAVING COMPLETED May-1948
C.C. 1-18-1949

CONTRACT P.W. 643 S.P.L. WESTFIELD TO 124.5' OF S.P.L. OF W. CHICAGO

| QUANTITIES | | ESTIMATED LOTS | ESTIMATED CITY | FINAL LOTS | FINAL CITY |
|---|---|---|---|---|---|
| EXCAVATION CU. YDS. | | 632 ✓ | 240 ✓ | 632 ✓ | 240 ✓ |
| NEW CURB LIN. FT. | | | | | |
| PAVING 8:6:8 SQ. YDS. | | 1565 ✓ | | 1565 ✓ | |
| SIDEWALK SQ. FT. | | | 216 ✓ | | 474 ✓ |
| MANHOLES | ADJUST | | 3 ✓ | | 1 ✓ |
| | CONSTRUCT | | | | |
| BASINS | ADJUST | if necessary | 2 ✓ | | 1 ✓ |
| | CONSTRUCT | | 2 ✓ | | 2 ✓ |
| SEWERS-12" LIN. FT. | | | 100 ✓ | | 96 ✓ |
| SEWERS-15" LIN. FT. | | | | | |
| PAVING 8" UNIFORM SQ. YDS. | | | 327 ✓ | | 327 ✓ |

| | | | | |
|---|---|---|---|---|
| HOR. SCALE 1" = 100' | BOOK 1564 | PAGE 63 | | |
| VER. SCALE 1" = 2' | DATE LEVELS 8-11-47 | DRAWING 8-15-47 | | |
| PLAN HBL | PROFILE HBL | COMPUTED S.S. | | |
| CHECKED S.S. | GRADE SAS | CHECKED P.M. | | |
| LOTS 2L. | 908.48 | LENGTH | 454.24 ✓ | |
| CITY 2L. | 120 - ✓ | LENGTH | 60 - ✓ | |
| TOTAL 2L. | 1028.48 ✓ | LENGTH | 514.24 ✓ | |
| | | LOTS | CITY | |
| COST ADVERTISING | | 22.71 ✓ | 3.00 ✓ | |
| COST INSPECTION | | 113.56 ✓ | 15.00 ✓ | |

| | |
|---|---|
| DESIGNED BY | SAM A. SMITH |
| DRAWN BY | H. B. LaFrance |
| TRACED BY | " |
| CHECKED BY | S.A.S. - R.R.Reem |
| APPROVED | J. L. Barton, W. Warrack, G. R. Thompson |

ENGINEER OF STREETS
ASST. CITY ENGINEER

CONTRACT NO. P.W. - 643

# DEPARTMENT OF PUBLIC WORKS DETROIT

CITY ENGINEER'S OFFICE — DIVISION OF PAVING DESIGN

## STREET PAVING PLAN

325-J-13
ASSIGN. NO. 285.21
PETITION NO. 6965

CARD NO. X

| INDEX NO. | TOPO. NO. |
|---|---|
| 77 | 110 |

RECORD NO.

NAME OF STREET **HEYDEN**

CONTRACT P.W.-643
FROM S.P.L. of WESTFIELD ✓ 124.5 of S.P.L. of W. CHICAGO ✓
TO 124.5 of S.P.L. of W. CHICAGO ✓ S.P.L. of W. CHICAGO ✓

SHEET 1 OF 1 SHEETS

TYPE OF PAVEMENT 8:6:8 NE COURSE CONCRETE - INTEGRAL CURB WIDTH 30' & 36'
8" UNIF. AT STREET INTERSECTIONS

C.C. RES. REQUESTED BY DATE 9-23-47

PET. Nº 2441 CHICAGO CONSTRUCTION CO. 7-27-48

APPLICATION 248-345 WESTFIELD TO W. CHICAGO LEEMON & LEEMON 2-18-48




BENCH MARKS

PLBM 110-255A N.E. Cor. Auburn & West Chicago 137.368 ✓
Spike in D.E. pole S. side Westfield 40' E. of Heyden 139.82 ✓
Iron in conc. monument S.W. cor. W. Chicago & Heyden 139.23 ✓

## NOTES

Ⓐ CONSTRUCT 2 STD. 18"X12" FLAT TYPE BASINS COMPLETE AND CONNECT TO EXIST. MANHOLE AS SHOWN.
✓ ADJUST TOPS OF 3 WATER OR SEWER MANHOLES.
✓ CONTRACTOR SHALL CONSTRUCT UNIFORM DITCH WHERE SHOWN ON PLAN TO DEPTH REQUIRED IN FIELD. 25 CU YDS. INCLUDED UNDER EXCAVATION TOTALS FOR COST.
✓ Ⓦ CONSTRUCT 216 SQ. FT. OF STD. 4" SIDEWALK.
BACKFILL SEWER PIPE TRENCHES UNDER PROPOSED PAVEMENT WITH ✓ APPROVED SAND + GRAVEL MATERIAL, OTHERWISE FILL + TAMP WITH APPROVED EARTH LAYERS AS REQUIRED.
✓ DIRT ROADWAYS AT ENDS OF PAVEMENT SHALL BE GRADED BACK + SMOOTHED 6" DEEP UNIFORMLY FOR A DISTANCE OF 10FT TO MEET EXISTING GRADES. 63 CU. YDS. ARE INCLUDED UNDER EXCAVATION TOTALS FOR COSTS.
✓ CONTRACTOR SHALL FURNISH ALL NECESSARY MATERIAL INCLUDING CASTINGS AND SHALL HAUL ALL SALVAGEABLE MATERIAL TO D.P.W. YARD AT JOHN R. AND STATE FAIR STS.
✓ ALL CURB WITHIN STREET INTERSECTIONS TO BE SEPARATE TYPE II OR INTEGRAL TYPE III.
✓ AT Ⓑ ADJUST TOPS OF 2 EXISTING CATCH BASINS IF NECESSARY, AT UNIT COST FOR CATCH BASIN ADJUSTMENTS.

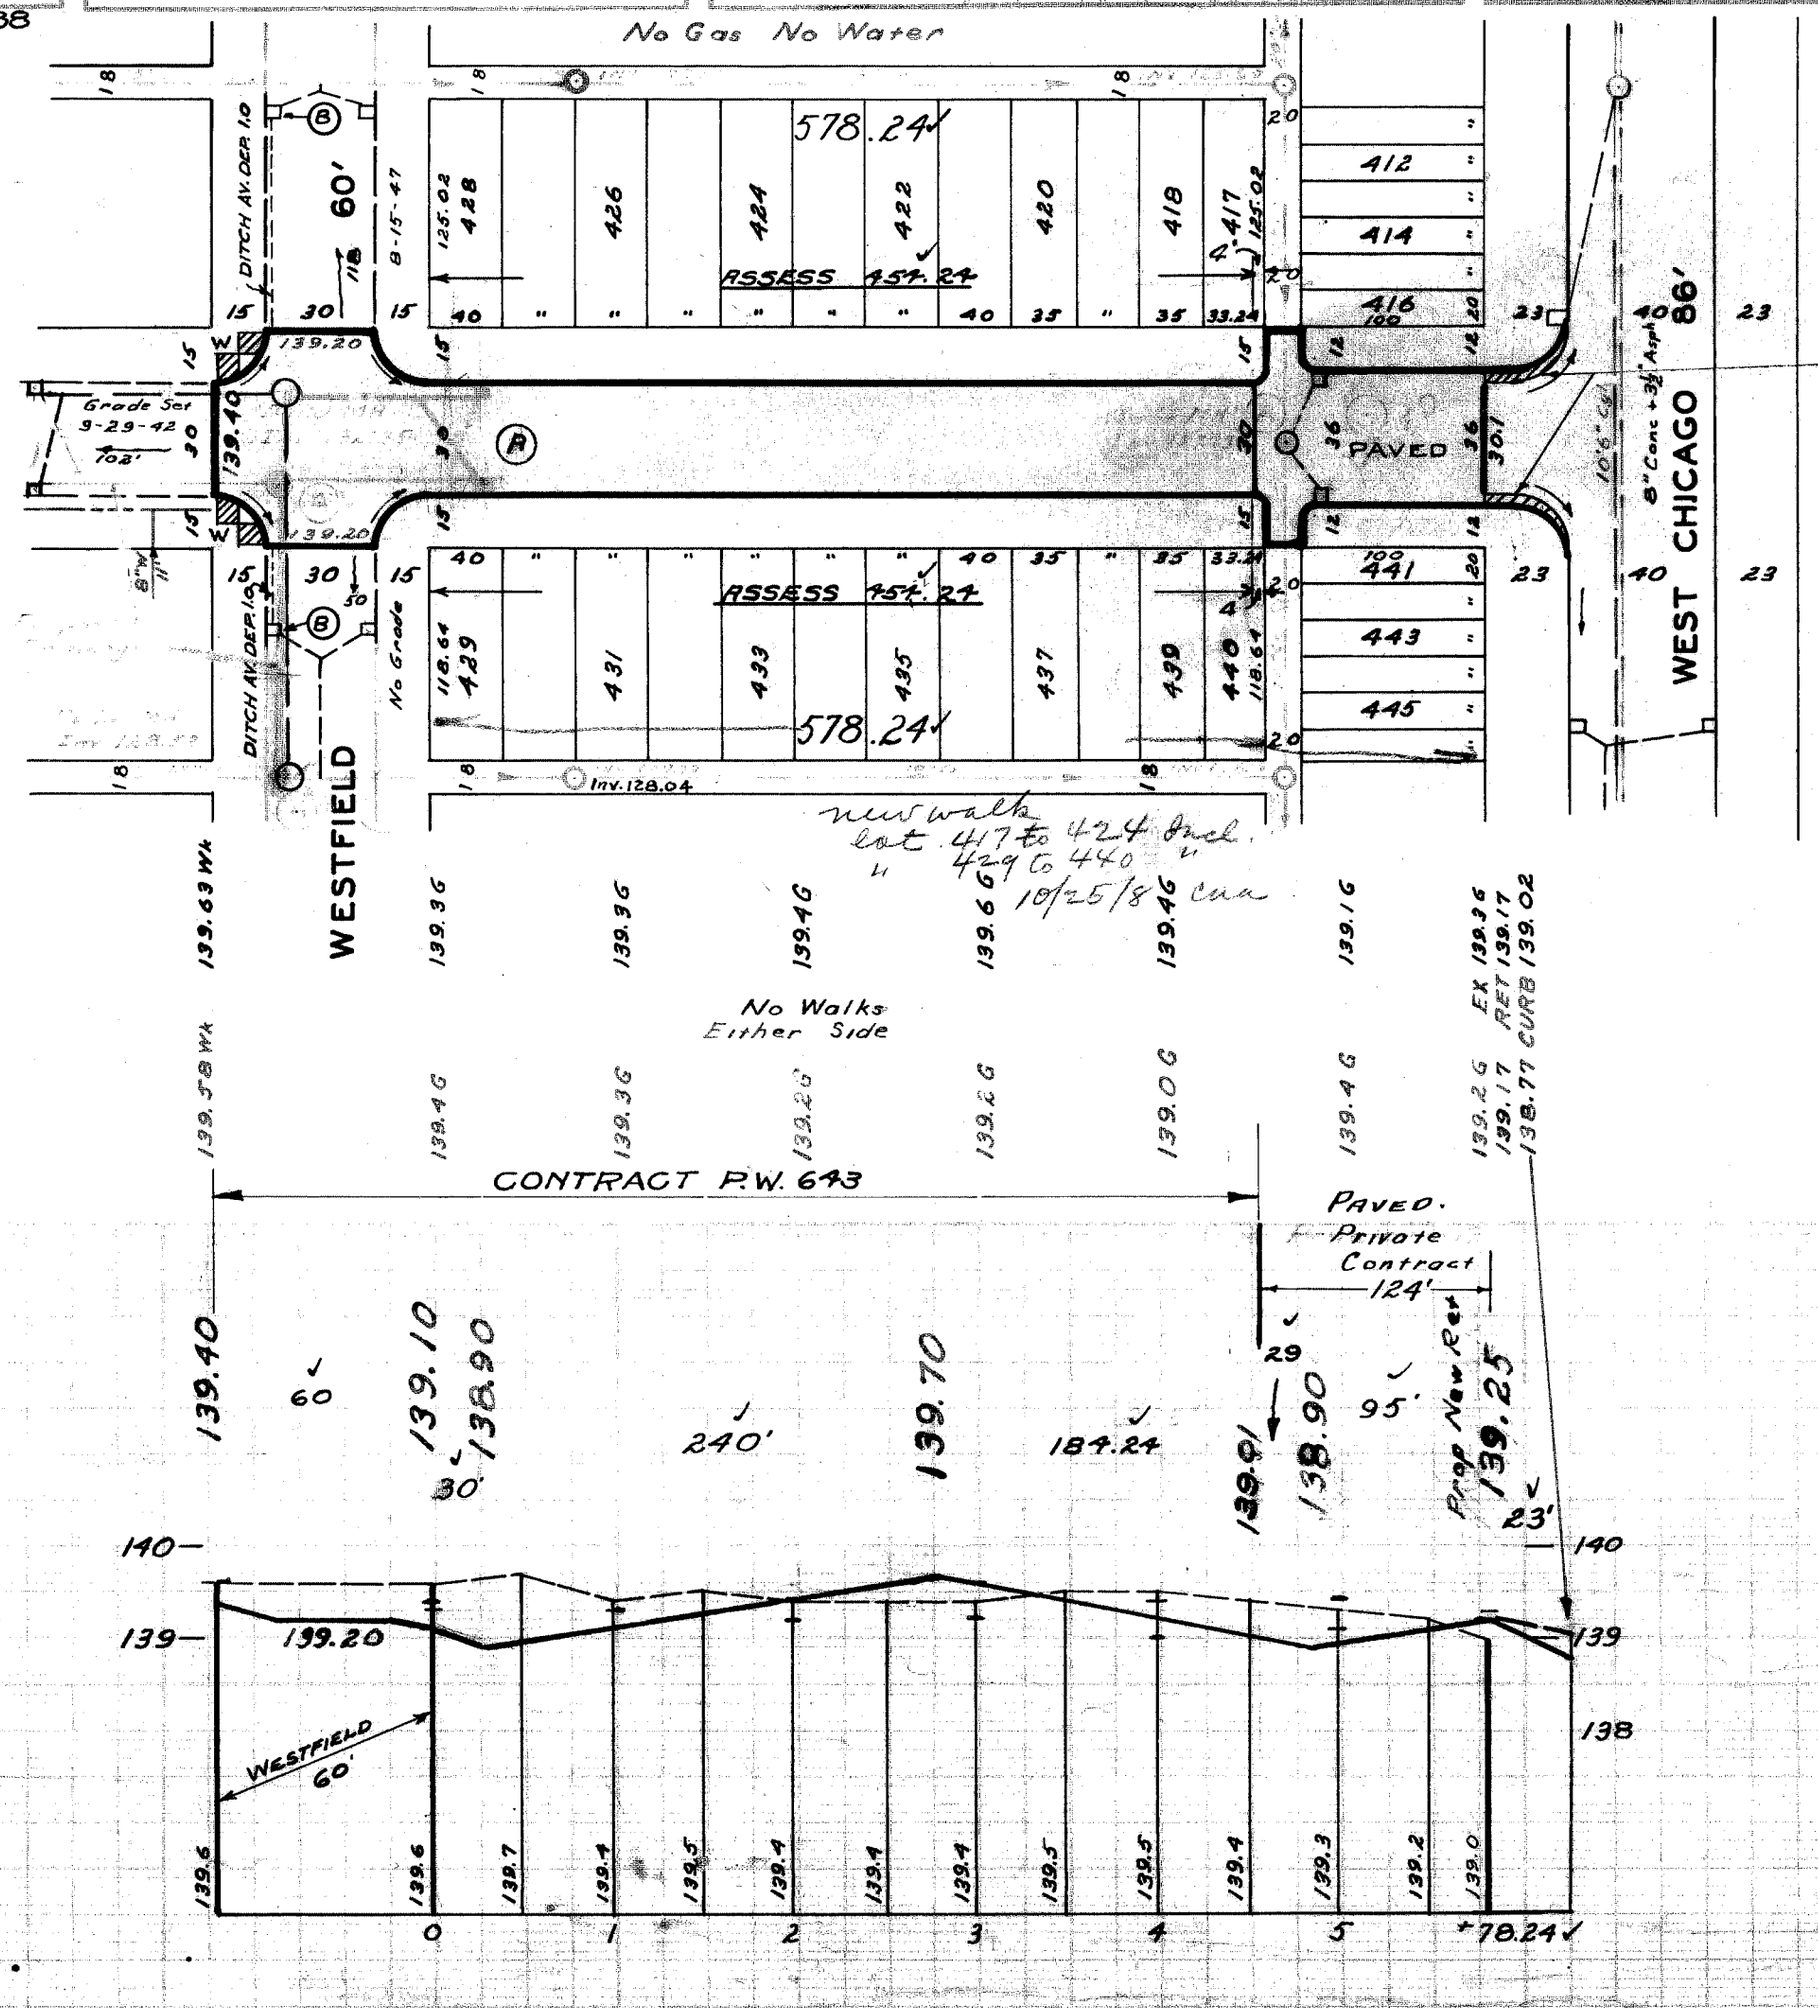


94461

STATE OF MICHIGAN
JOSEPH L. BARTLIK
CIVIL ENGINEER
1942
REGISTERED