O.K.

Lewis E.J.

To WATER BD 8-3-38

W.P.A. B-3030 8-5-38

DEPARTMENT OF PUBLIC WORKS DETROIT

CITY ENGINEER'S OFFICE --- DIVISION OF PAVING DESIGN

STREET PAVING PLAN

CIRCLES						
AT	NO	Δ	RADIUS	TANG.	ARC	SEG.

QUANTITIES	LOTS	CITY	LOTS	CITY
EXCAVATION				
STRAIGHT CURB NEW				
OLD CURB RESET				
CIRCULAR CURB				
PAVING				
CONCRETE BASE				

HOR. SCALE 1"=100'		BOOK 1075 PAGE 27	
VER SCALE 1"=2'		DATE 8-3-38	
PLAN C.L.W. R.B.K.	PROFILE W.E.	COMPUTED	
CHECKED C.L.W. 8-8-38	GRADE 1/6	CHECKED 8/3/38	
LOTS 2L	1497.32'	LENGTH	748.66'
CITY 2L	- -	LENGTH	
TOTAL 2L	1497.32'	LENGTH	748.66'
		LOTS	CITY
COST ADVERTISING BLANKS			
COST INSPECTION			

CARD NO

INDEX NO	TOPO NO
20	60

RECORD NO

NAME OF STREET HOLLYWOOD 50'

FROM VEACH

TO ANTWERP

TYPE OF PAVEMENT CLASS "B" B"MAC+2½ OIL-AGG. WIDTH 26'

(Ext 8-7-39 Contr. 39 Force Job.)

NUMBER OF SHEETS 1

SHEET NO 1

FORCED PAVING C.C. 7-5-39

DESIGNED BY	V. Guillermety.	APPROVED
DRAWN BY	C.L. WILLS R.B. Kierzyna	G.F. Wallace ENGINEER OF STREETS
TRACED BY		
CHECKED BY	V. Guillermety.	Martin R. Fisher ASST. CITY ENGINEER

INDEXED 8-8-38

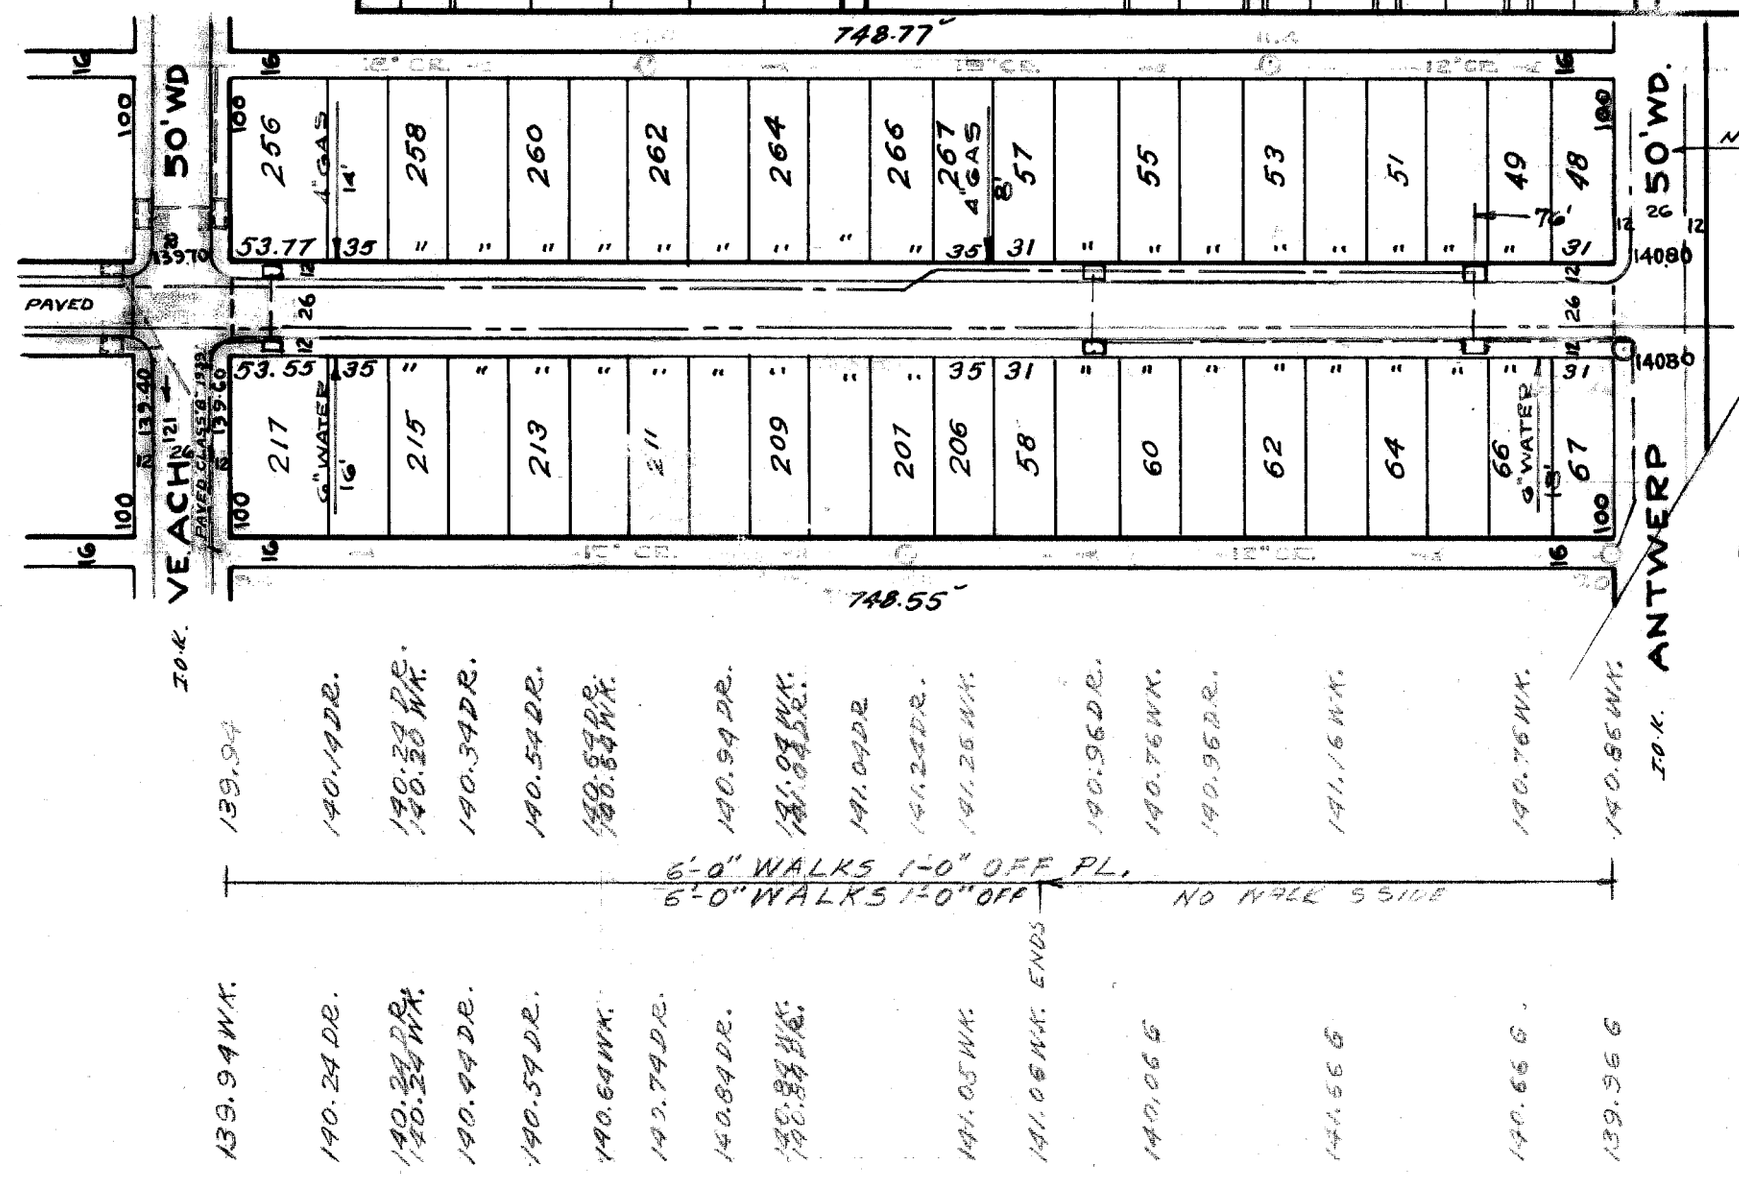

BENCH MARKS

ARROW ON HYD. S.E. COR. HOLLYWOOD & VEACH — 143.16'

ARROW ON HYD. S.W. COR. HOLLYWOOD & ANTWERP — 143.76'

SUMP MANHOLE
BASINS BY W.P.A.
8-31-38.

WATER MAIN OK 8-22-38

DRAINAGE COMPLETED.....
PAVING COMPLETED. 7/22/40.

N

EXISTING ☐ NEW ■ POOLS ⊕ BASINS

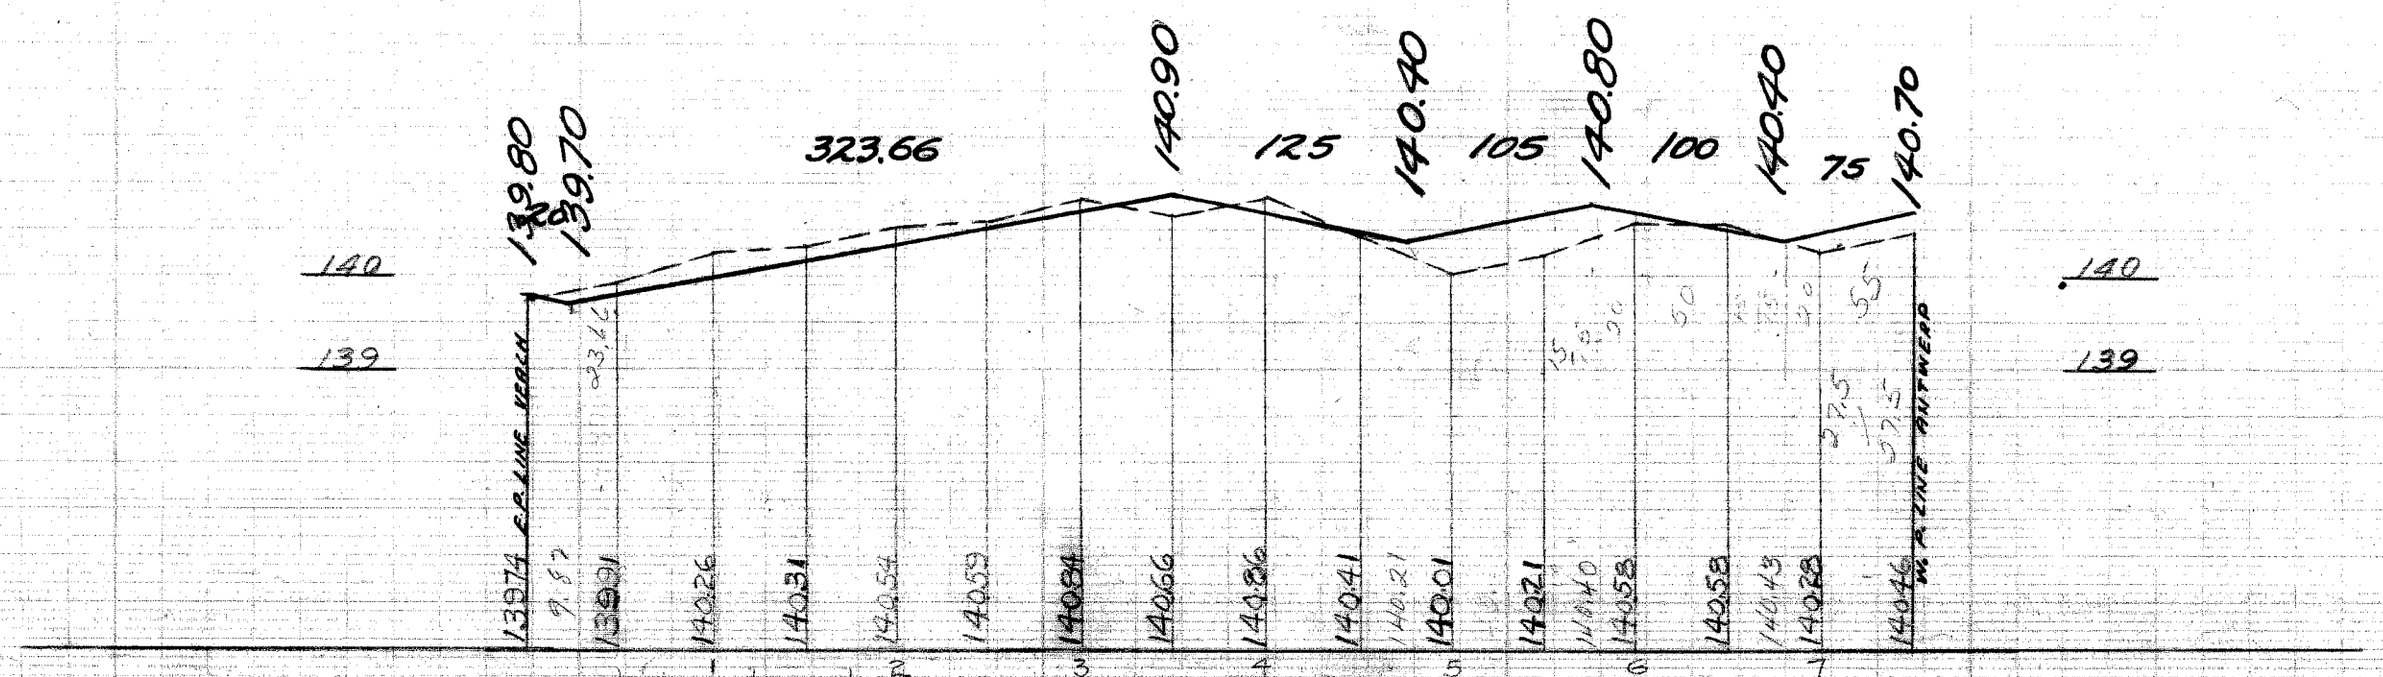

S4A5B