SEWER

REVISIONS

SUPPLEMENTAL DRAWINGS

C-324-A	C-360	C-733
C-325	C-524	C-739
C-326-A	C-585	C-739 A
C-327	C-586	C-739 B

NOTE:
BEFORE STARTING CONSTRUCTION CONTRACTOR MUST CHECK WITH UTILITIES FOR LOCATIONS OF EXISTING STRUCTURES WHETHER OR NOT INDICATED ON PLANS

PLAN SCALE DISTORTED
LOTS & ALLEYS 1" = 50'
STREET WIDTHS 1" = 50'

DRAINAGE COMPLETED 10-22-46

PAVING COMPLETED C.C.-9-14-48

QUANTITIES		ESTIMATED LOTS	ESTIMATED CITY	FINAL LOTS	FINAL CITY
EXCAVATION CU. YDS.		494 ✓	58 ✓	494 ✓	58 ✓
NEW CURB LIN. FT. Type II			88 ✓		91.5 ✓
PAVING 8:6:8 SQ. YDS.		928 ✓	104 ✓	928 ✓	104 ✓
SIDEWALK SQ. FT.			684 ✓		642 ✓
MANHOLES	ADJUST		1 ✓		2 ✓
	CONSTRUCT		1 ✓		1 ✓
BASINS	ADJUST		2 ✓		2 ✓
	CONSTRUCT 18"x12"Y's		2 ✓		2 ✓
SEWERS-12" LIN. FT.			30 ✓		36 ✓
SEWERS-15" LIN. FT.					
PAVING 8" Conc. + 3½" Asph. Sq. Yds.			7 ✓		7 ✓

HOR. SCALE 1" = 50' BOOK 1050 PAGE 59
VER. SCALE 1" = 2' DATE LEVELS 3-11-46, DRAWING 12-4-47

PLAN	K.M.	PROFILE	S.D. K.M.	COMPUTED	P.M.
CHECKED	S.S.	GRADE	R3	CHECKED	S.S.

LOTS	2L	− 566	21 ✓	LENGTH	− 283 10 ✓
CITY	2L	− 36	−	LENGTH	− 18 −
TOTAL	2L	602	21 ✓	LENGTH	301 10 ✓

	LOTS	CITY
COST ADVERTISING	14.15 ✓	.90 ✓
COST INSPECTION	70.78 ✓	4.50 ✓

DESIGNED BY
DRAWN BY MATHESON S.D.
TRACED BY K.M.
CHECKED BY S.A.S. Robt. R. Room
APPROVED J. L. Barton, W. J. Wallace, ENGINEER OF STREETS
Martin R. Fisher, ASST. CITY ENGINEER

CONTRACT NO. 394

CARD NO. X

DEPARTMENT OF PUBLIC WORKS DETROIT

CITY ENGINEER'S OFFICE — DIVISION OF PAVING DESIGN

STREET PAVING PLAN

INDEX NO. 60 TOPO. NO. 25

RECORD NO.

ASSIGN NO. 305-21
PETITION NO. 2873

NAME OF STREET **HOLMUR AVE.**

FROM N.P.L. PURITAN

TO 301.10' N. of N.P.L. of PURITAN

SHEET 1 OF 1 SHEETS

TYPE OF PAVEMENT 8" 6" 8" ONE COURSE CONCRETE - INTEGRAL CURB WIDTH 26' & 30'

C.C. RES. ____ REQUESTED BY HELEN FOGLE DATE 8-27-47

FORCED PAVING C.C. RESOLUTION 7-29-47.

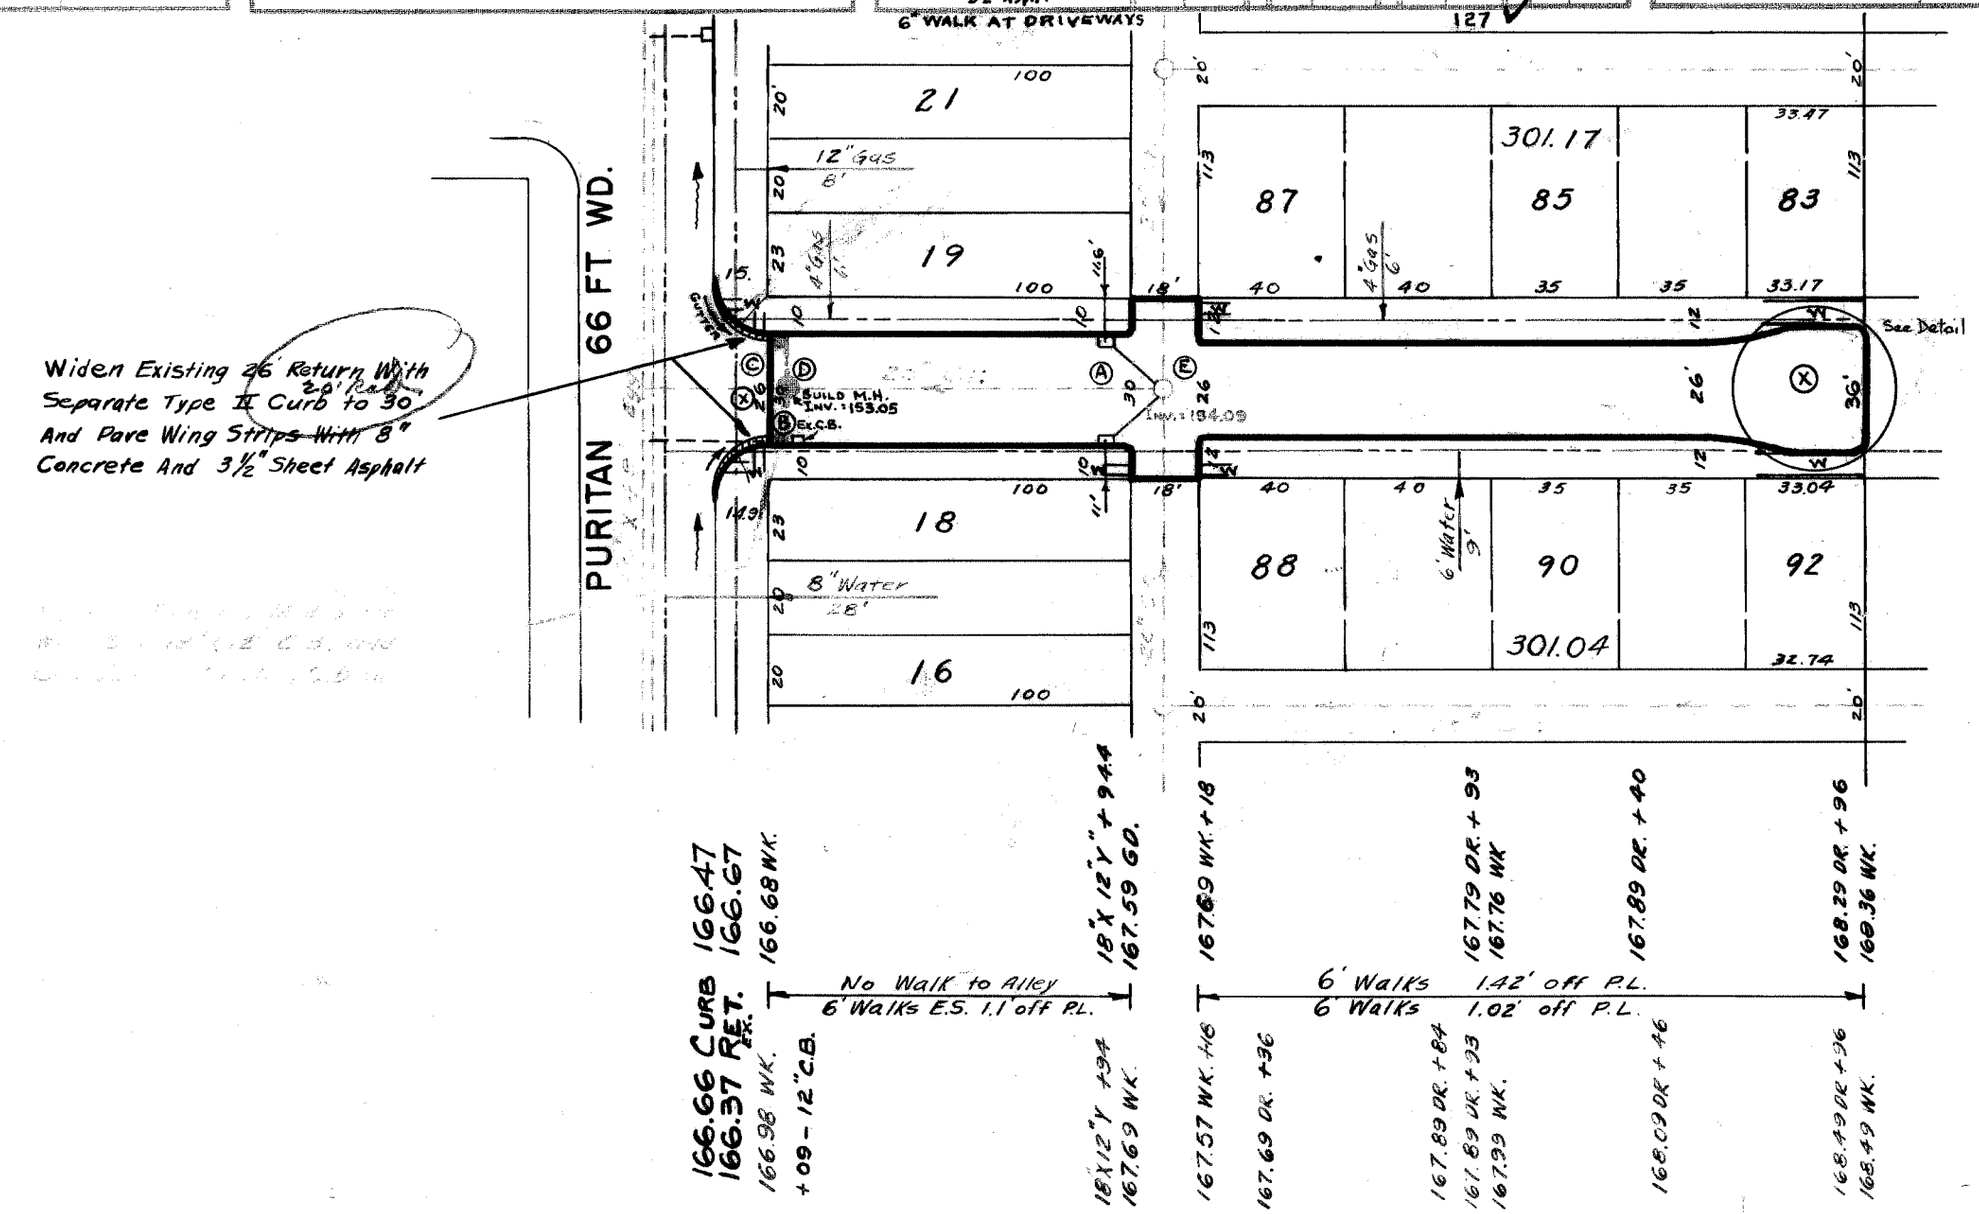

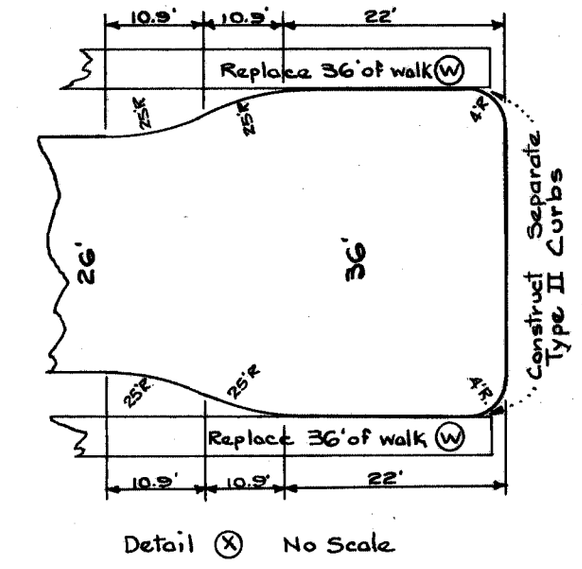

Bench Marks

	Elev.
P.L.B. # 25-251 N.E. Cor. Livernois & Puritan	169.01 (169.009) Recv
P.L.B. # 25-251A N.E. Cor. Quincy & Puritan	166.60 (166.563) Recv
T.P. Arrow at top of Hyd. N.E. Cor. Holmur & Puritan	170.11
T.P. N.E. Cor. Stone Platform Porch - Ent to 16157 Holmur	171.27

NOTES

At (A) Adjust tops of 2 existing 18"x12"-Y- Basins.
At (B) Remove basin & plug outlet, or fill basin with class "C" concrete.
At (C) Construct 2 std. 18"x12"-Y- Basins. Complete & connect as shown.
At (D) Construct 1 std. M.Hole. Complete.
At (E) Adjust 1 existing M.Hole.
Contractor shall furnish & install std. flat type catch basin frames & grates.
Contractor shall haul all old castings to D.P.W. yard at State Fair & John R.
Backfill sewer pipe trench with approved sand gravel material. UNDER PAVEMENT
At (W) Construct 684 sq. ft. of std. 4" walk.
At (X) Contractor shall remove concrete header and broken asphalt back of junction as required, fill with cold patch to meet new grade and include cost in excavation totals.

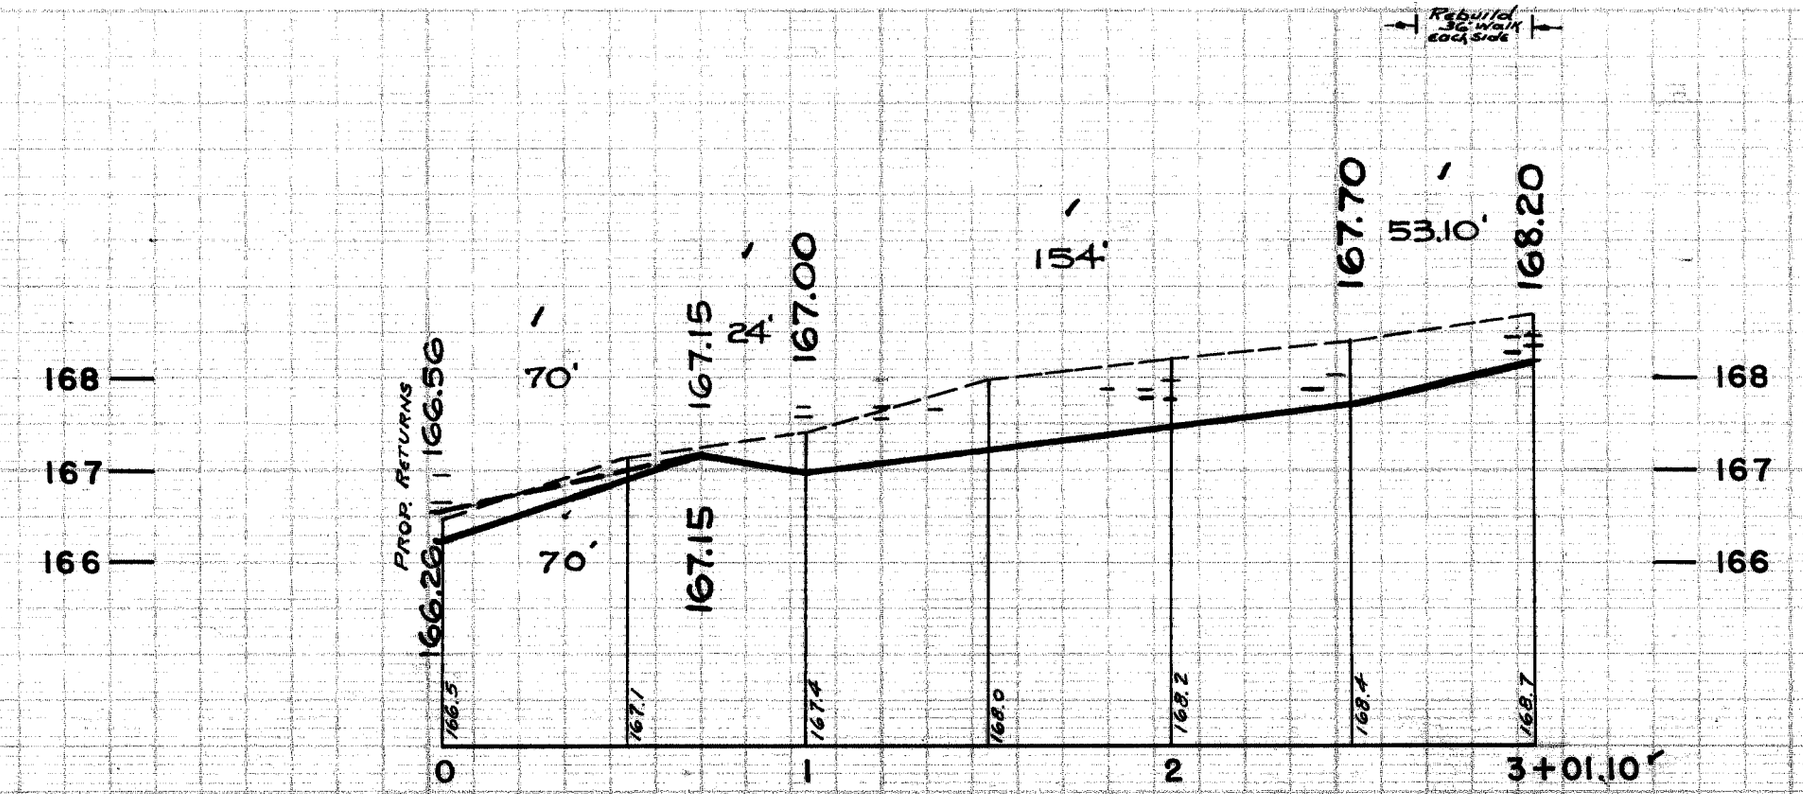

94484