DEPARTMENT OF PUBLIC WORKS DETROIT

CITY ENGINEER'S OFFICE --- DIVISION OF PAVING DESIGN

STREET PAVING PLAN

SEWER	
INDEXED	
REVISIONS	

JOB NO.		PROGRESS	
BLUE PRINT ISSUED FOR:	DATE	START	FINISH
GRADE ONLY			
CATCH BASINS			
PAVING-CLASS			
DEPT. OF WATER SUPPLY			
GAS CO.			

QUANTITIES	LOTS	CITY	LOTS	CITY
EXCAVATION				
STRAIGHT CURB NEW				
OLD CURB RESET				
CIRCULAR CURB				
PAVING				
CONCRETE BASE				

HOR. SCALE 1" = 100'	BOOK 1387 PAGE 60		
VERT. SCALE = 2			
PLAN		COMPUTE	
CHECKED	GRADE	CHECKED	
LOTS 2L	2,489.09	LENGTH	1,244.55
CITY 2L	60.00	LENGTH	30.00
TOTAL 2L	2,549.09	LENGTH	1,274.55
		LOTS	CITY
COST ADVERTISING BLANKS			
COST INSPECTION			

DES.	
DRAWN BY	
TRACED BY	
CHECKED BY	H.J. Smith R3
APPROVED	
ENGINEER OF STREETS	
ASS'T CITY ENGINEER	

CARD NO.

INDEX NO.	TOPO NO.
57	9

RECORD NO.

NAME OF STREET ILENE AVE.

FROM N.P.L. OF INTERVALE AVE.

TO 22'N. OF S.P.L. OF LYNDON AVE.

TYPE OF PAVEMENT 6" ONE COURSE CONCR. WIDTH 30'

NUMBER OF SHEETS 1

SHEET NO. 1

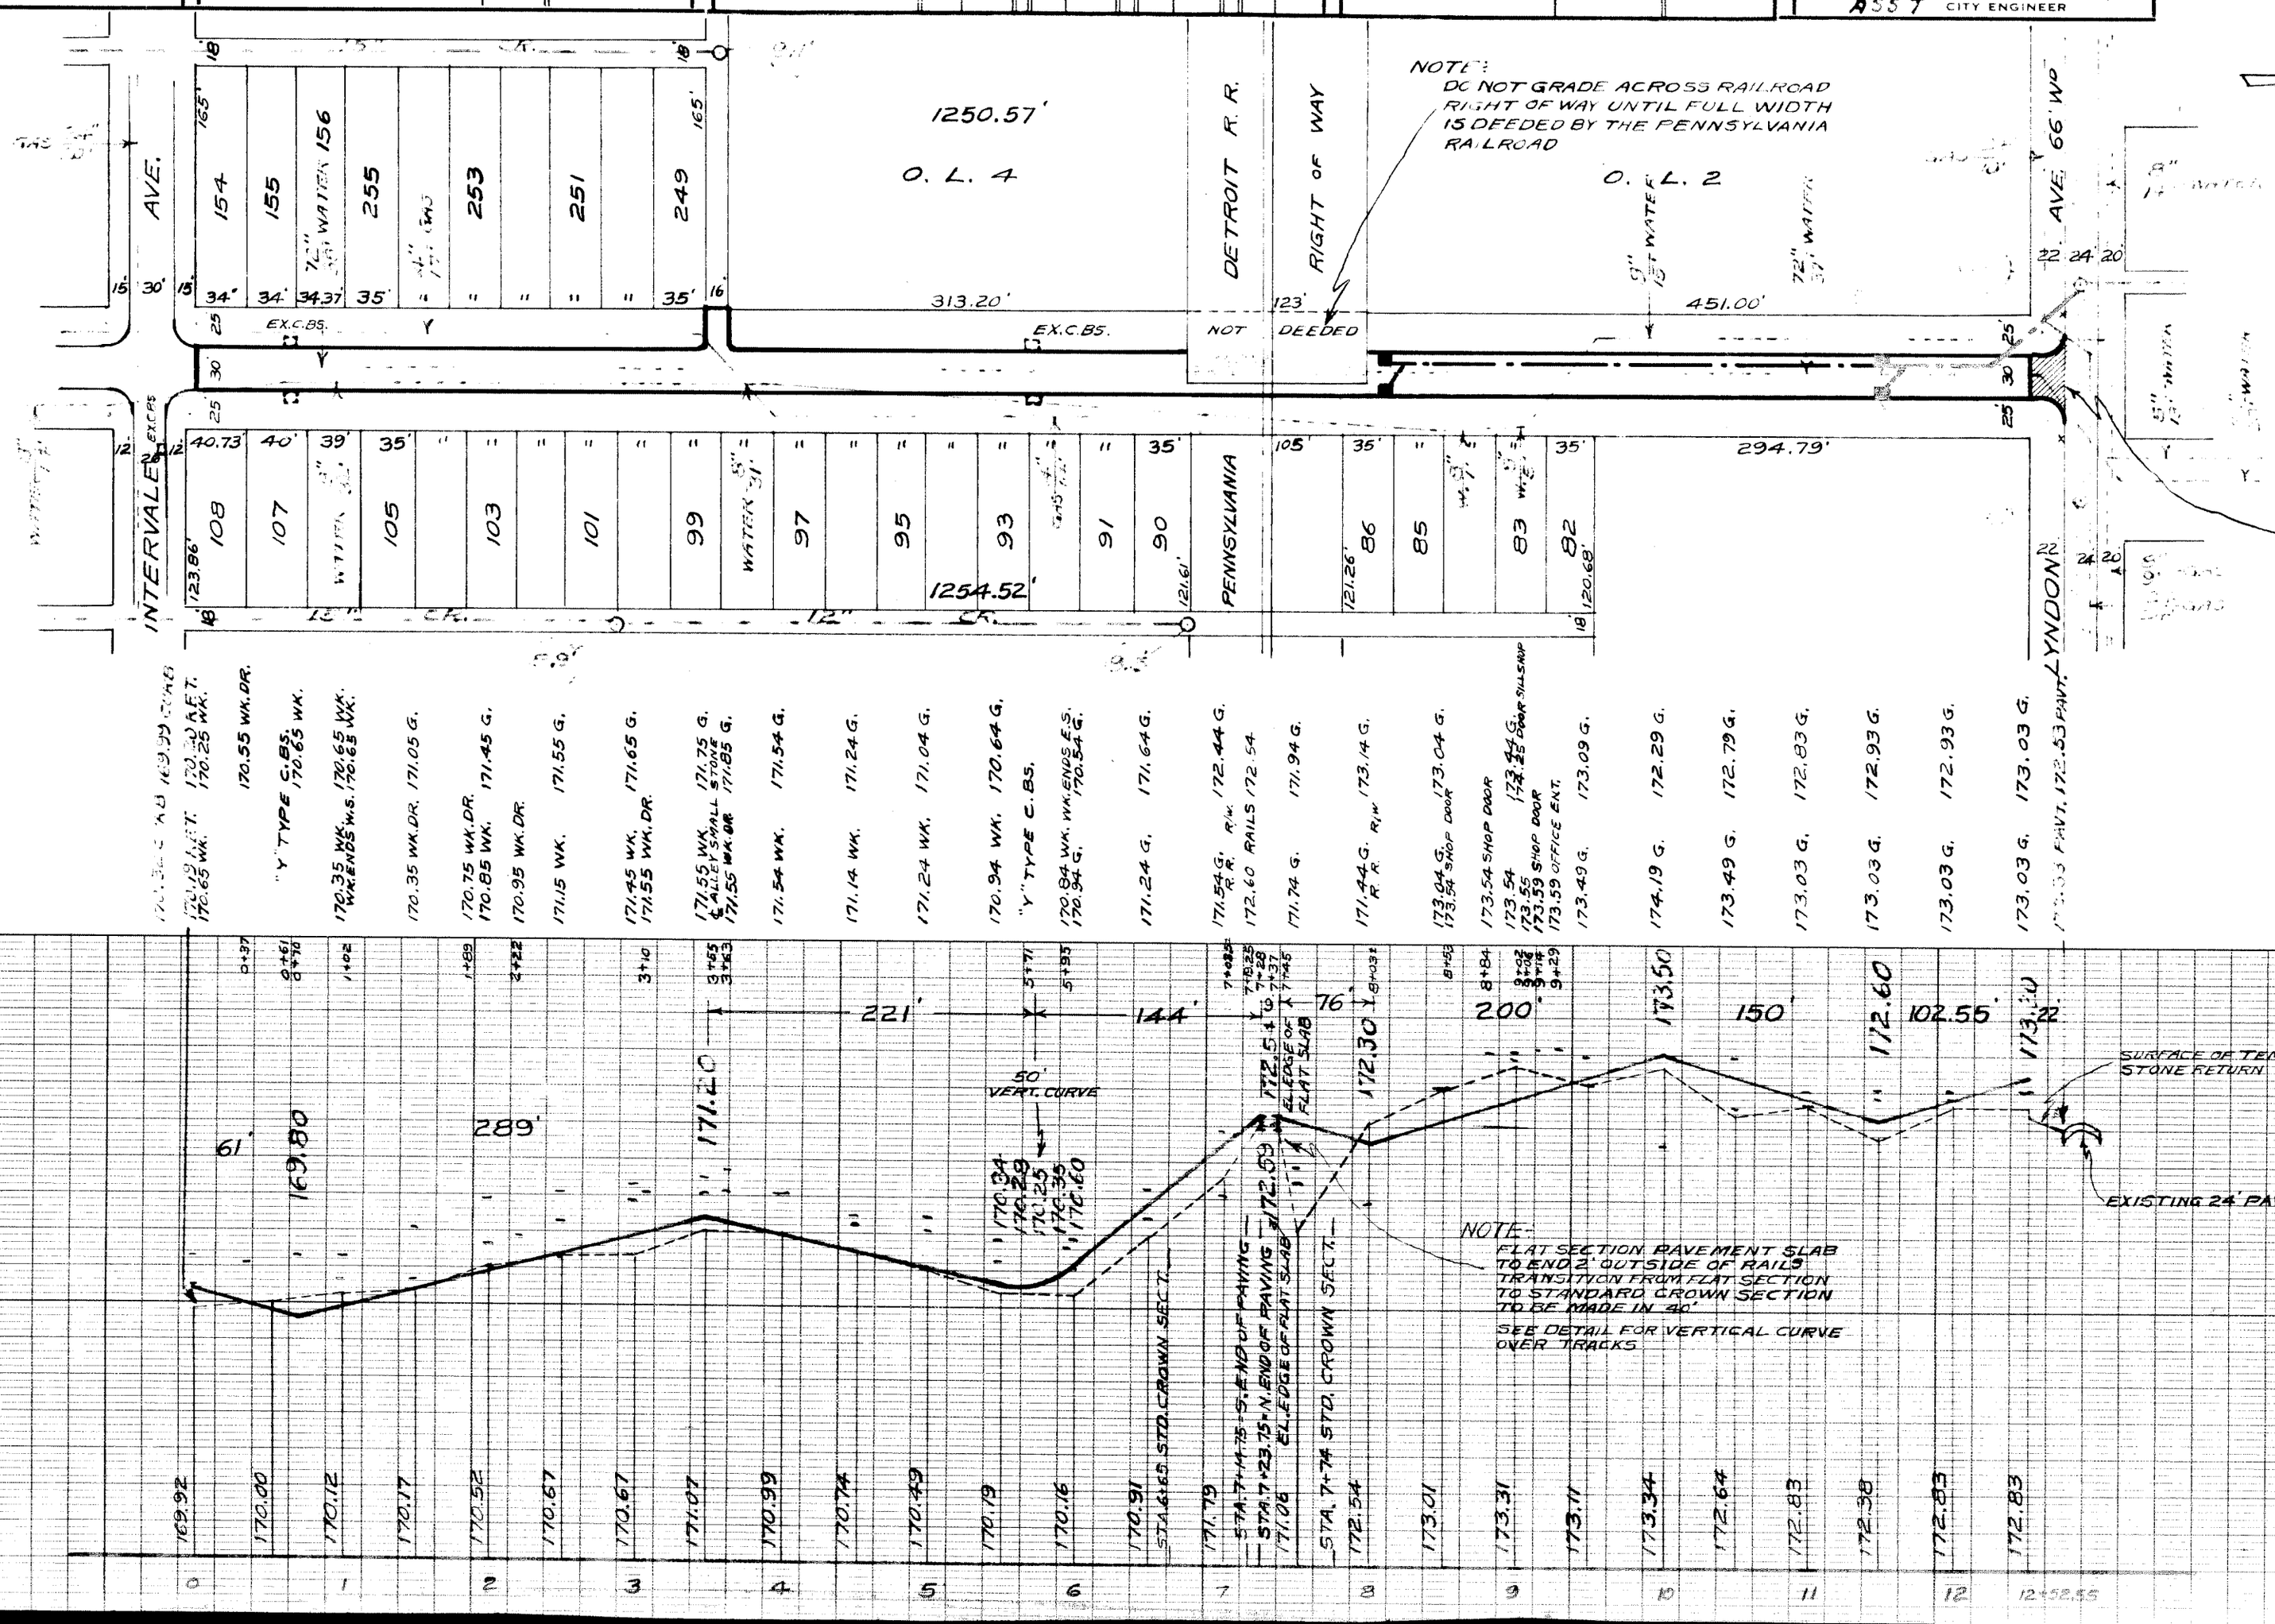

BENCH MARKS

*9.202 BRASS CAP IN HAND HOLE W. WALK OF WASHBURN 50' N. OF SCHOOLCRAFT	165.705
ARROW ON HYD. S.E. COR. INTERVALE + ILENE	173.63
ARROW ON HYD. E.S. OF ILENE 400' N. OF INTERVALE	174.29
SPK. IN E.S. OF GUY POLE W.S. OF ILENE S. OF LYNDON	174.22
SPK. IN E.S. OF POLE S.W. COR. OF ILENE + LYNDON	173.56