SEWER	
INDEXED	
REVISIONS	

JOB NO.		PROGRESS	
BLUE PRINT ISSUED FOR:	DATE	START	FINISH
GRADE ONLY			
CATCH BASINS			
PAVING CLASS.			
DEPT. OF WATER SUPPLY			
GAS CO.			

QUANTITIES	LOTS	CITY
EXCAVATION	2 153	277
STRAIGHT CURB NEW	3 168	64
OLD CURB RESET	–	–
CIRCULAR CURB	–	151
PAVING	4 598	548
12" SEWER	285	40
WALKS Sq. Ft.	–	144
M.H's. ADJ. CONST.	2	1
C.B's. ADJ. CONST.	5	21

	LOTS	CITY

HOR. SCALE 1"= 100' / 1"= 50'			BOOK 1539 PAGE 13		
VER SCALE 1"= 2'			DATE 8-28-43		
PLAN	S.S.	PROFILE	S.S.	COMPUTED	G.A.S.
CHECKED	G.S	GRADE	S.S.	CHECKED	R.J.

LOTS 2L	3	183	53	LENGTH	1	591	76
CITY 2L		236	00	LENGTH		118	00
TOTAL 2L	3	419	53	LENGTH	1	709	76

	LOTS	CITY
COST ADVERTISING BLANKS		
COST INSPECTION		

DESIGNED BY	S. Sakowski
DRAWN BY	S. Sakowski
TRACED BY	
CHECKED BY	G.A.S. R.J.
APPROVED	

ENGINEER OF STREETS
Martin R. Fisher
ASSIST. CITY ENGINEER

CARD NO

INDEX NO	TOPO NO
61	88

RECORD NO

DEPARTMENT OF PUBLIC WORKS DETROIT

CITY ENGINEER'S OFFICE --- DIVISION OF PAVING DESIGN

STREET PAVING PLAN

A.P.I-44A

NUMBER OF SHEETS	SHEET NO
1	1

NAME OF STREET ILENE

FROM N.P.L. OF PEMBROKE AVE.

TO S.P.L. OF NORFOLK AVE.

TYPE OF PAVEMENT CONC. ON CONC. BASE WIDTH 26'

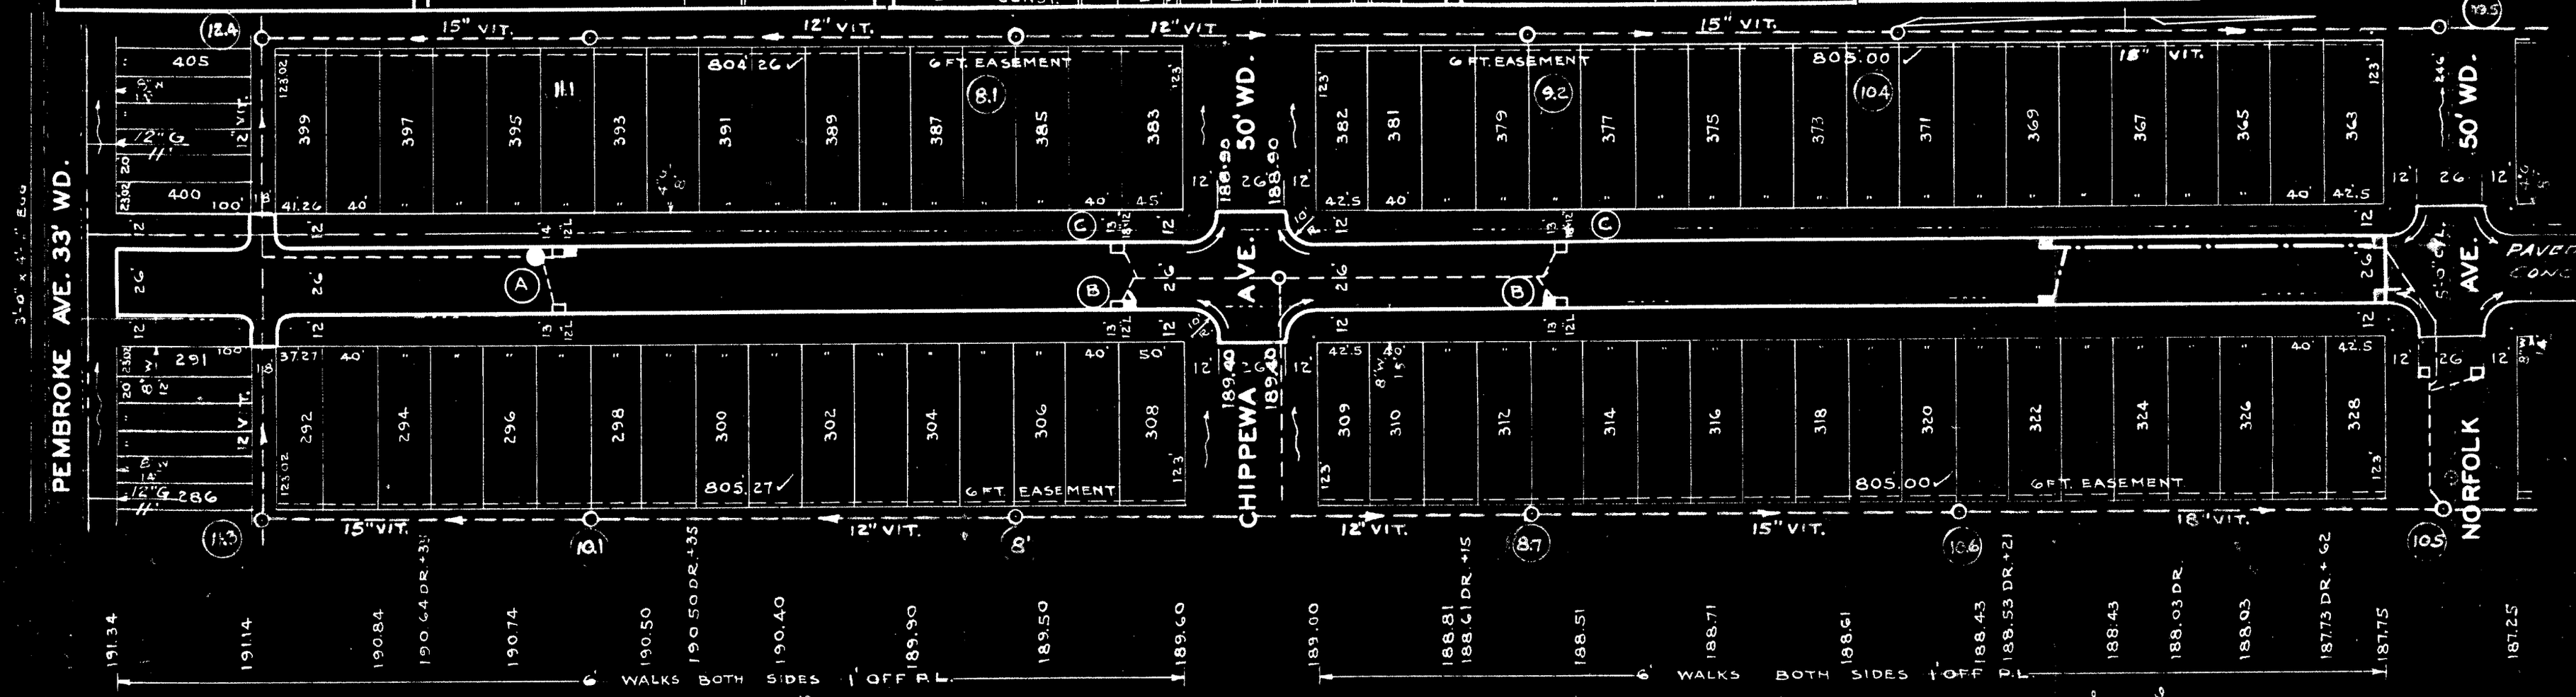

BENCH MARKS	ELEV.
⊕ 88.305 R.R. SPIKE IN POLE S.E. COR. WYOMING & PEMBROKE	192.59
ARROW ON HYD. N.E. COR. ILENE AND PEMBROKE	194.39
SPK. IN W. SIDE OF LT. POLE E. SIDE OF ILENE 315' N. OF PEMBROKE	191.175
ARROW ON HYD. N.E. COR. ILENE AND CHIPPEWA	192.405
ARROW ON HYD. E. SIDE ILENE 400' N. OF CHIPPEWA	191.245
ARROW ON HYD. N.E. COR. ILENE AND NORFOLK	190.205

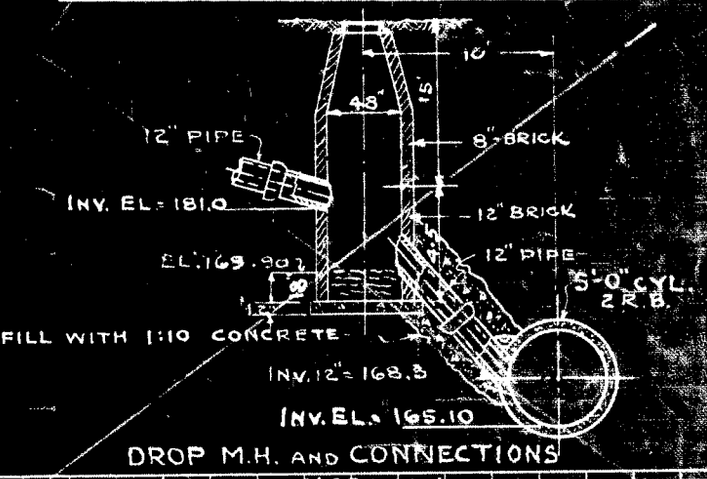

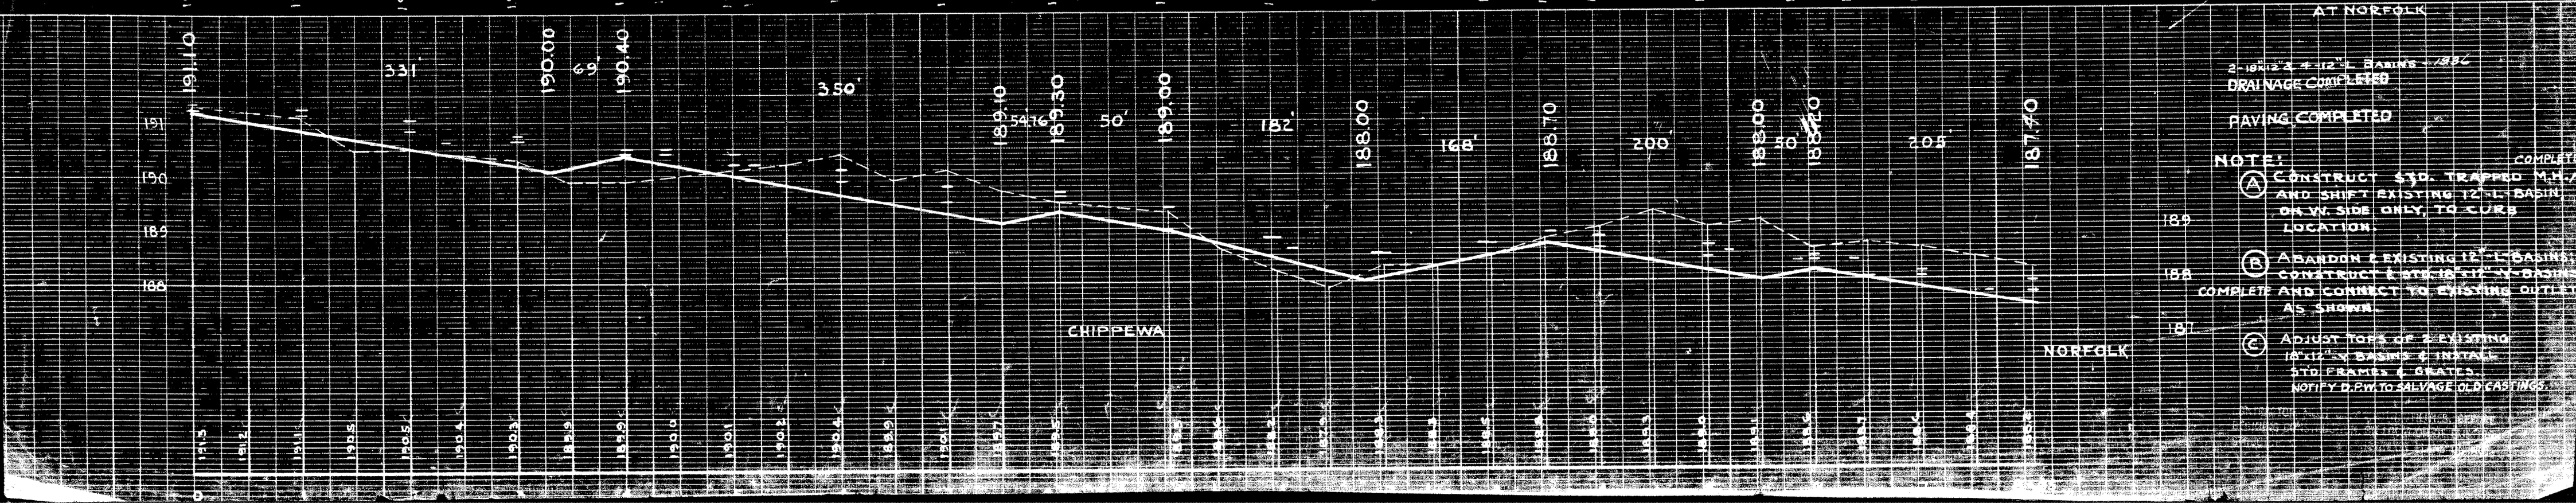

2-18"-12"-Y + 12"-L BASINS = 1.86

DRAINAGE COMPLETED

PAVING COMPLETED

NOTE:

(A) CONSTRUCT STD. TRAPPED M.H. AND SHIFT EXISTING 12"-L BASIN ON W. SIDE ONLY, TO CURB LOCATION. COMPLETE

(B) ABANDON 2 EXISTING 12"-L BASINS, CONSTRUCT 2 STD. 18"-12"-Y BASINS COMPLETE AND CONNECT TO EXISTING OUTLET AS SHOWN.

(C) ADJUST TOPS OF 2 EXISTING 18"-12"-Y BASINS & INSTALL STD. FRAMES & GRATES. NOTIFY D.P.W. TO SALVAGE OLD CASTINGS.