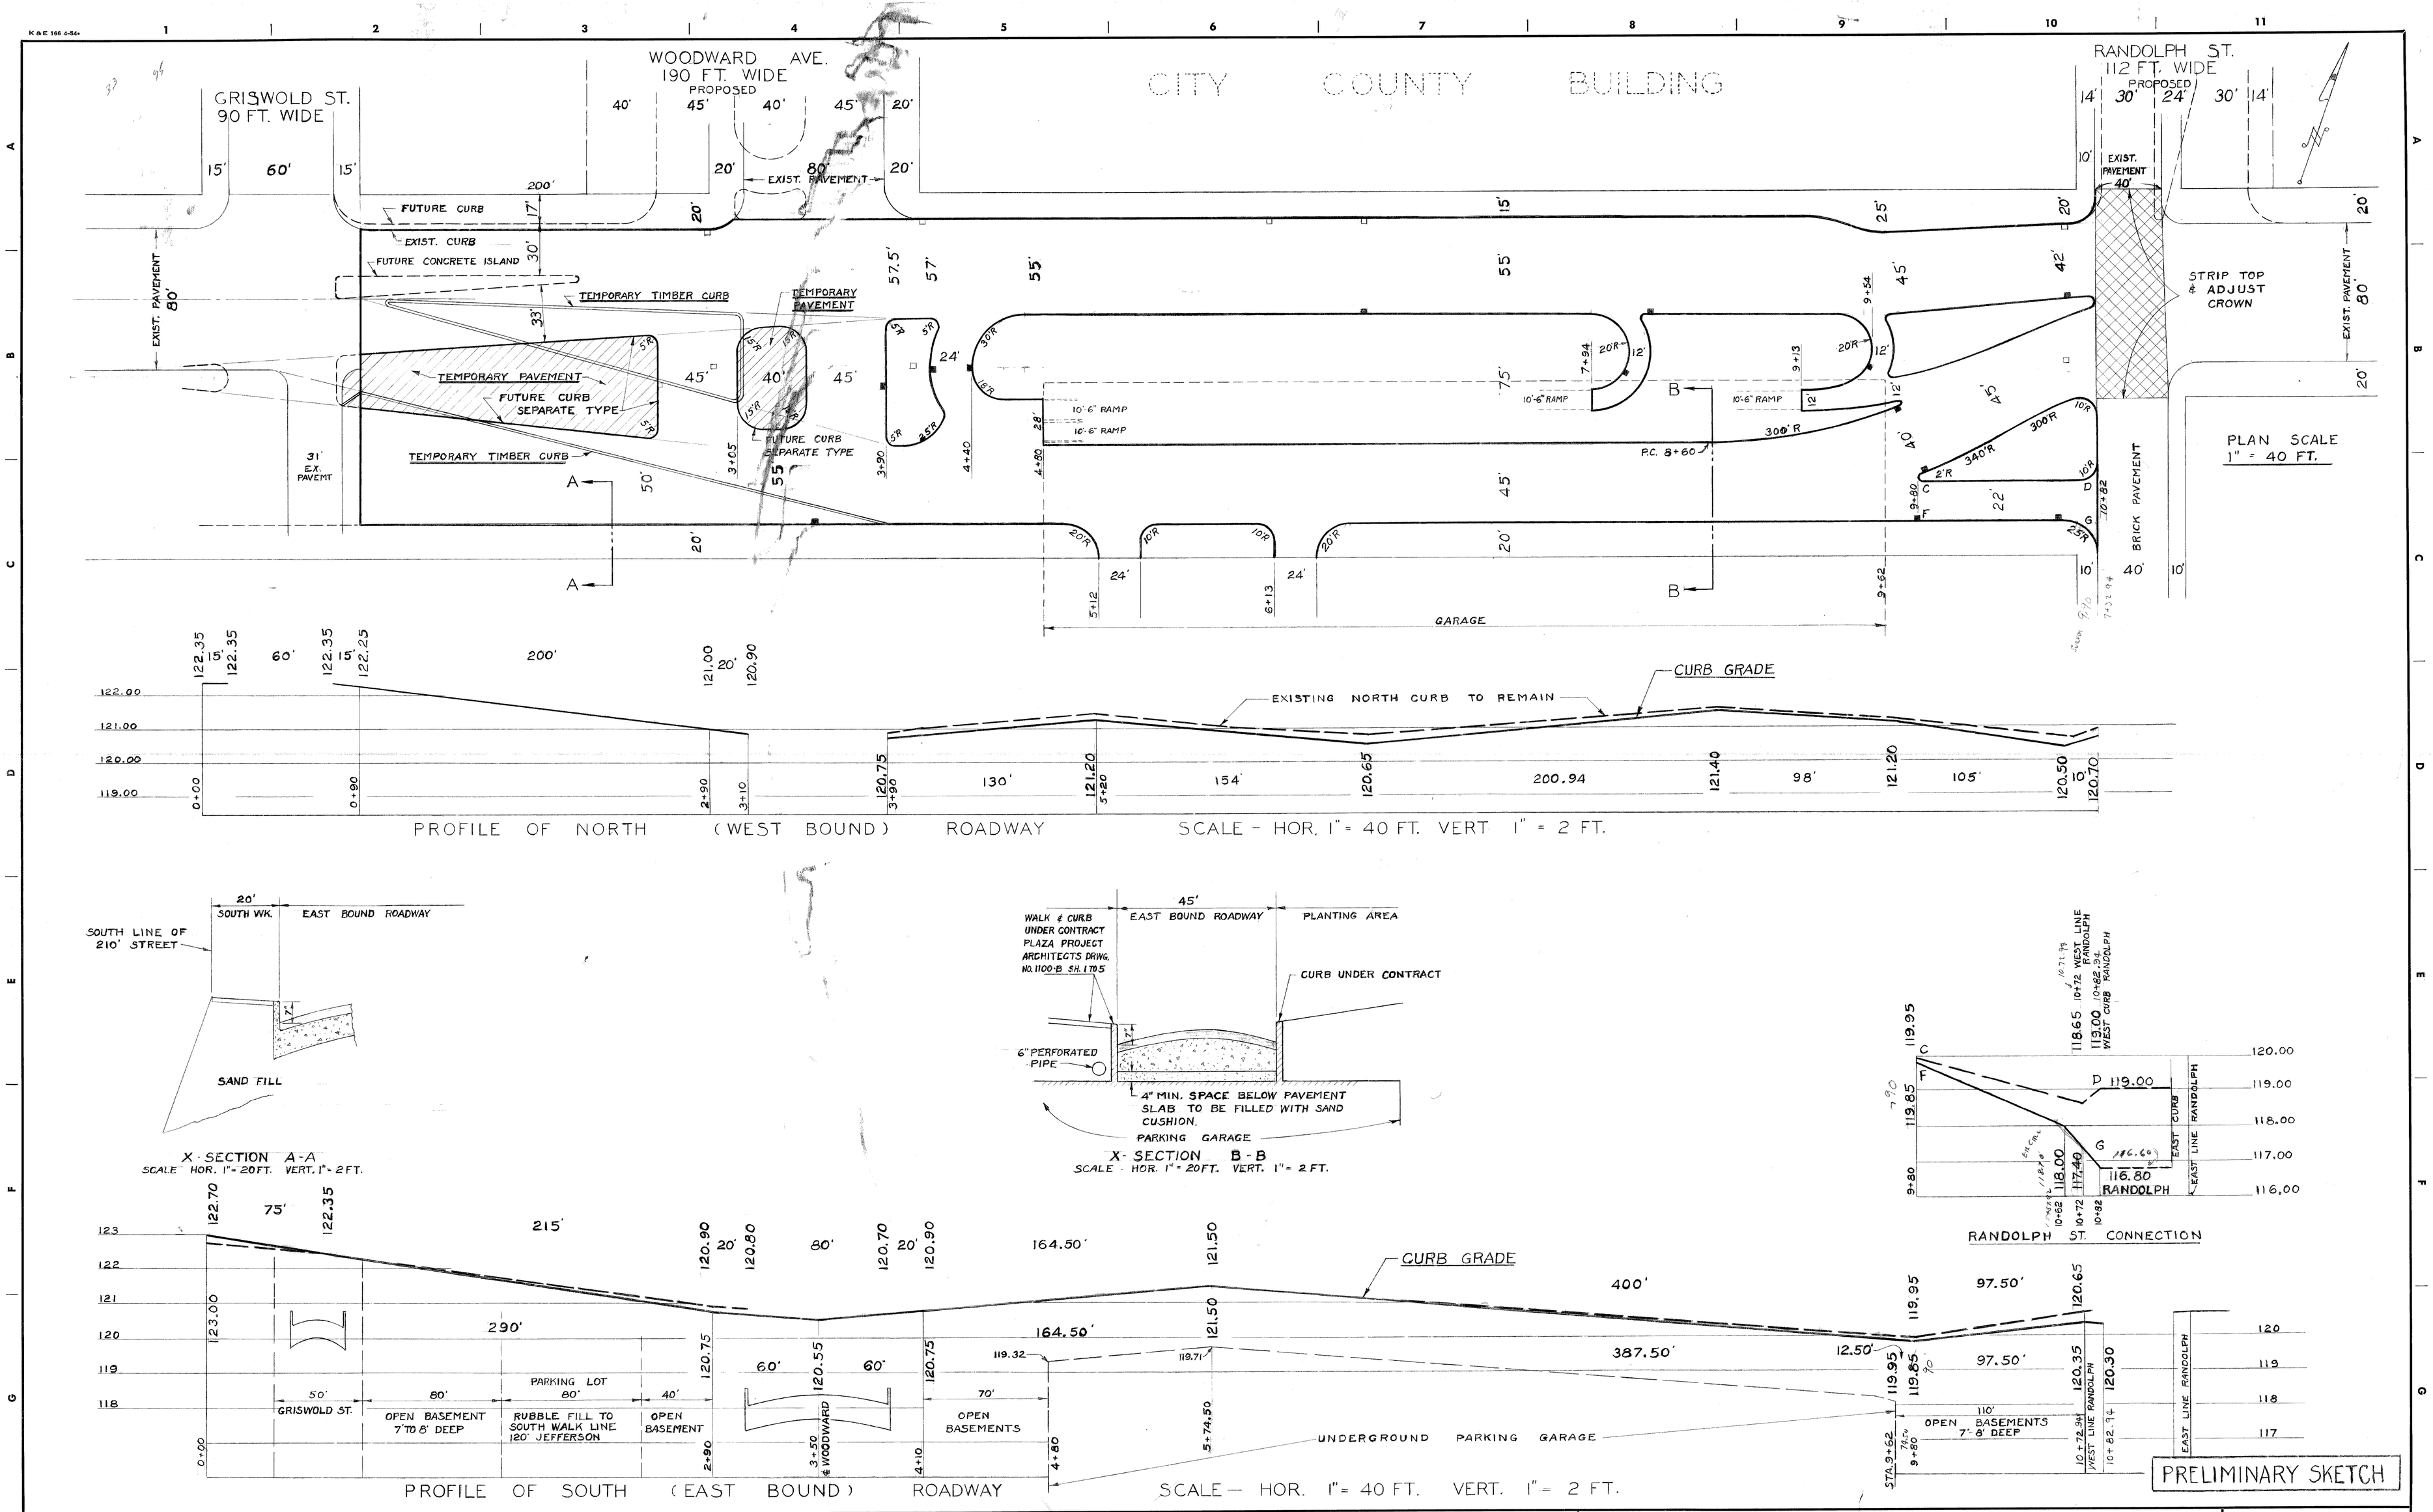

COOR'D	DESCRIPTION	DR'N	CK'D	AP'VD	DATE

REVISIONS LOCATED BY COORDINATES ON SHEET

REFERENCE DRAWINGS

DESIGNED BY
DRAWN BY
TRACED BY
CHECKED BY BEHM

APPROVED:
CITY ENGINEER

CITY OF DETROIT
DEPARTMENT OF PUBLIC WORKS
CITY ENGINEERS OFFICE
JEFFERSON

DETROIT CIVIC CENTER
JEFFERSON AVE. PAVING
WEST LINE GRISWOLD TO WEST CURB RANDOLPH
PLAN & PROFILES

SHEET ___ OF ___ SHEETS
CONTRACT No.
DRWG No. C-4044
DATE FEB. 1, 1956

DRAW 8