CONTRACT NO. _____

DEPARTMENT OF PUBLIC WORKS DETROIT

CITY ENGINEER'S OFFICE --- DIVISION OF PAVING DESIGN

STREET PAVING PLAN

SEWER	
REVISIONS	

SUPPLEMENTARY DETAILS			
C-324A	C-390	C-587	C-739B
C-325	C-524	C-733	C-938
C-326A	C-585	C-739	
C-327	C-586	C-739A	

NOTE:
BEFORE STARTING CONSTRUCTION CONTRACTOR MUST CHECK WITH UTILITIES FOR LOCATIONS OF EXISTING STRUCTURES WHETHER OR NOT INDICATED ON PLANS.

PLAN SCALE DISTORTED
LOTS & ALLEYS 1" = 100'
STREET WIDTHS 1" = 50'

DRAINAGE COMPLETED _____

PAVING COMPLETED _____

QUANTITIES		ESTIMATED LOTS	ESTIMATED CITY	FINAL LOTS	FINAL CITY
EXCAVATION	CU. YDS.				
NEW CURB	LIN. FT.				
PAVING	SQ. YDS.				
"	"				
"	"				
SIDEWALK	SQ. FT.				
MANHOLES	ADJUST				
	CONSTRUCT				
BASINS	ADJUST				
	CONSTRUCT				
SEWERS-12"	LIN. FT.				

HOR. SCALE 1" = 100	BOOK 1648 PAGE 39		
VER. SCALE 1" = 2'	DATE LEVELS 7-27-49 DRAWING 7-29-49		
PLAN	PROFILE	COMPUTED	
CHECKED R.M.	GRADE R³	CHECKED	
LOTS 2L	2 335 74	LENGTH	1 167 87
CITY 2L	313 —	LENGTH	156 50
TOTAL 2L	2 648 74	LENGTH	1 324 37
		LOTS	CITY
COST ADVERTISING			
COST INSPECTION			

DESIGNED BY	
DRAWN BY	Arthur Berger
TRACED BY	
CHECKED BY	Senton R³
APPROVED	

W. J. Wallace
ENGINEER OF STREETS

Martin R. Fisher
ASST. CITY ENGINEER

CARD NO.

INDEX NO.	TOPO NO.
37	94

RECORD NO.

NAME OF STREET JOANN

ASSIGN. NO. 325 Z-9
PETITION NO. _____

FROM 36.5' S OF N.P.L. 7 MILE

TO N.P.L. PINEWOOD

SHEET 1 OF 1 SHEETS

TYPE OF PAVEMENT B 6 8 ONE COURSE CONCRETE - INTEGRAL CURB WIDTH 26
8" UNIFORM AT STREET INTERSECTIONS EXCEPT AS NOTED

CONTRACT APPROVED C.C. _____ TO _____ S

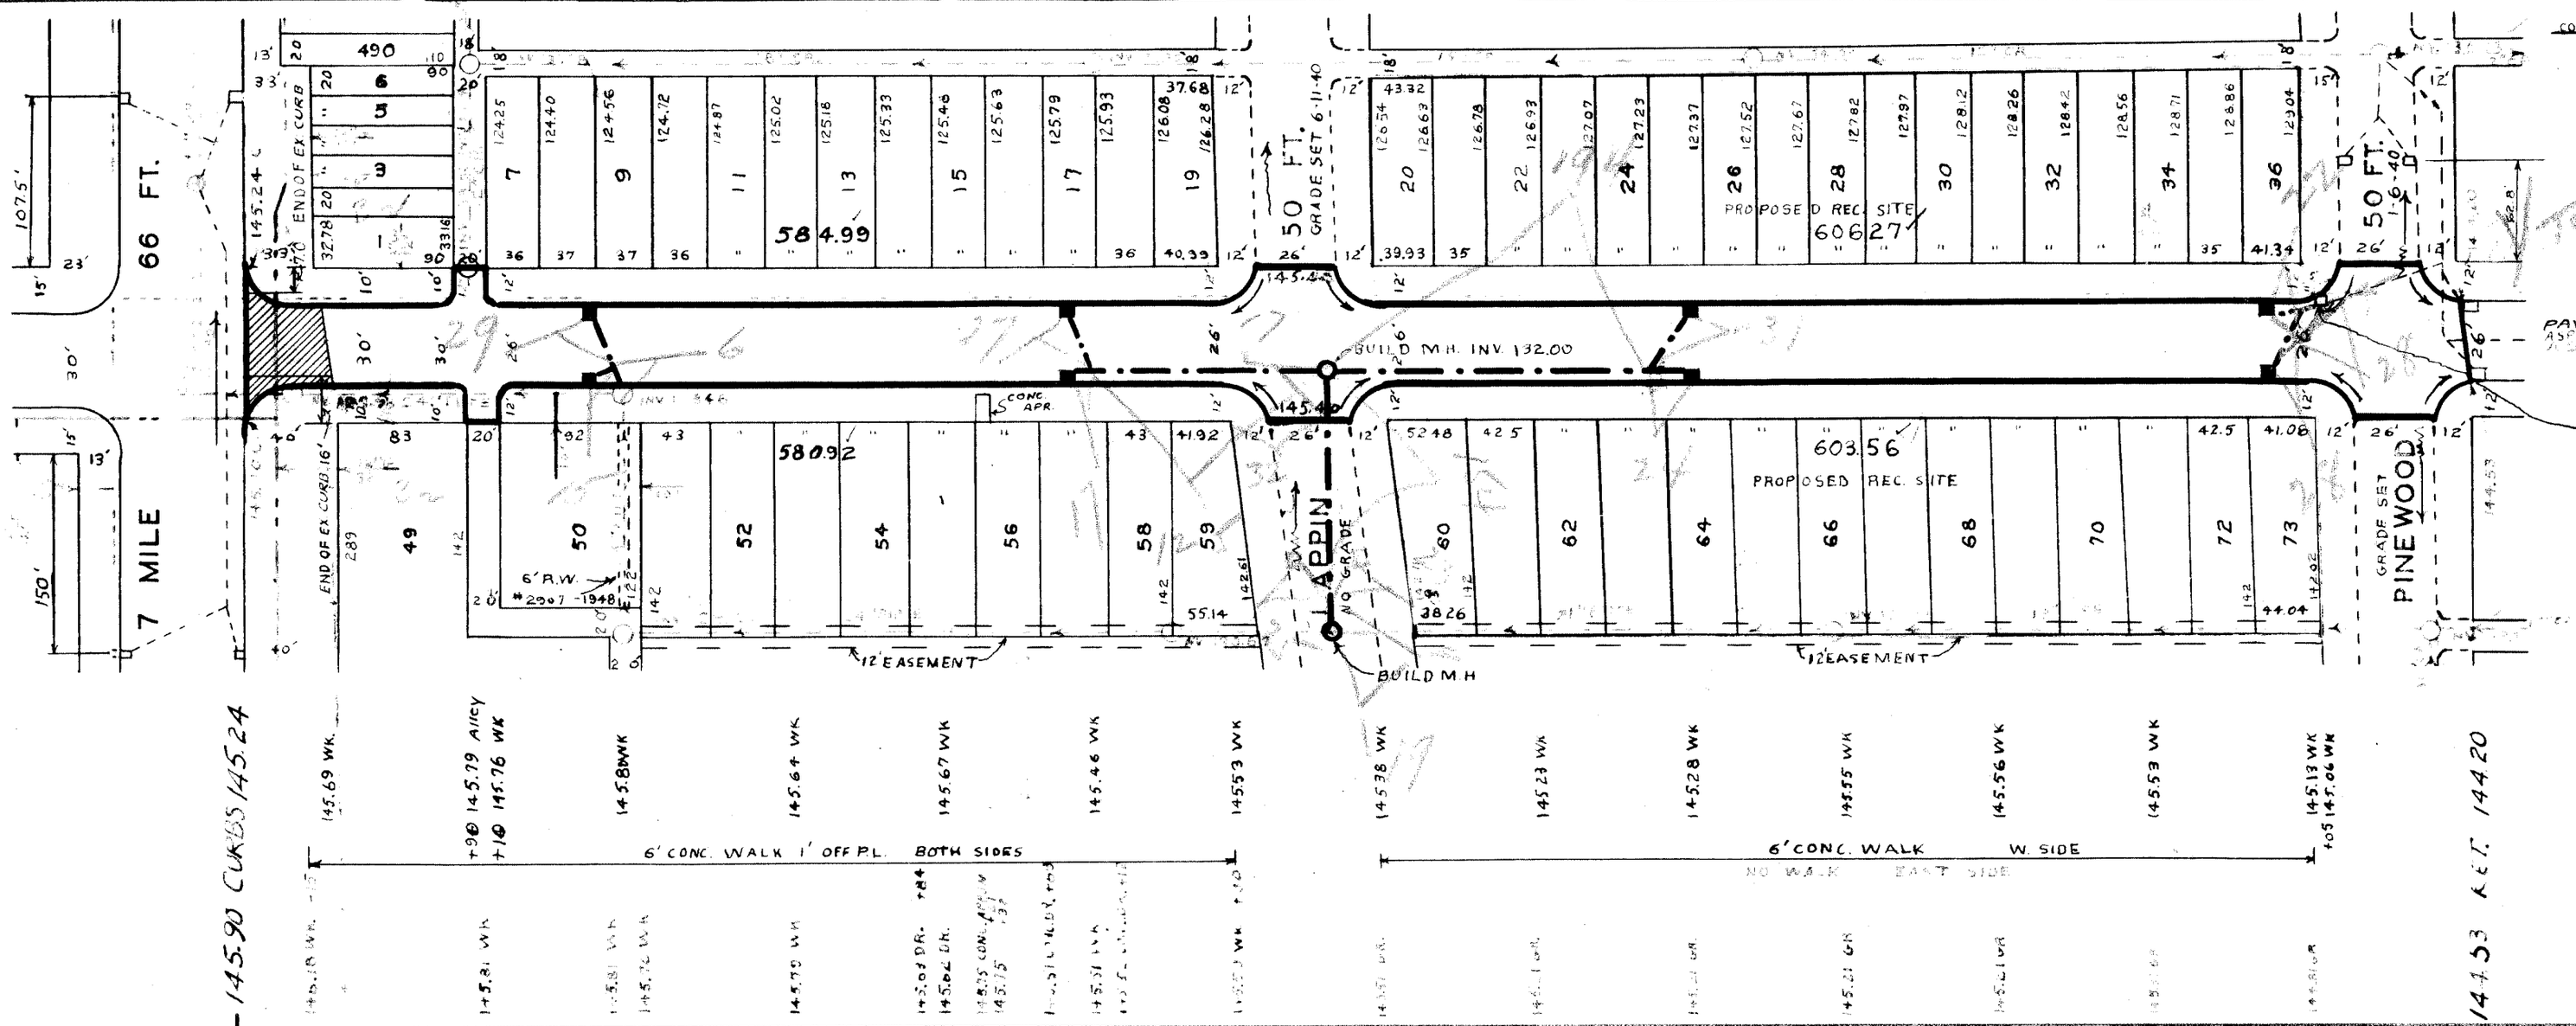

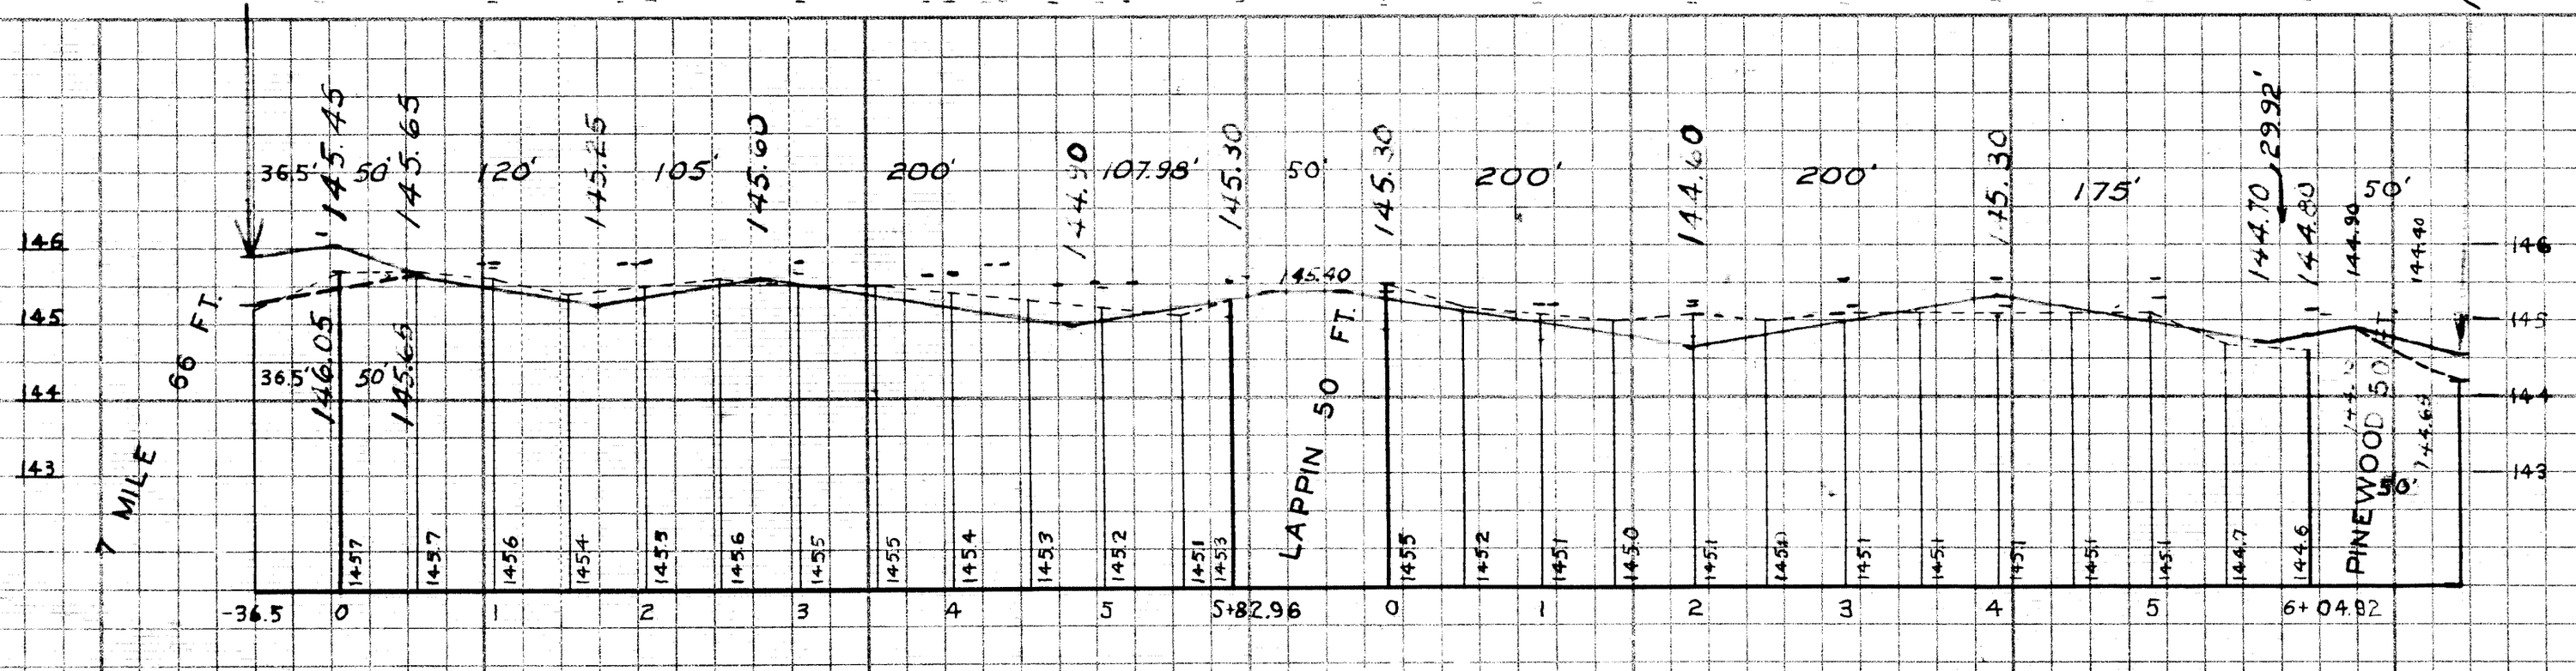

BENCH MARKS

		ELEVATION
PL.B.M. 94-250A	N.E. COR. OF 7 MILE & WESTPHALIA	144.550
PL.B.M. 94-251A	N.E. COR. OF STATE FAIR & WESTPHALIA	143.976
ARR. TOP OF HYD.	N.W. COR. OF 7 MILE & JOANN	148.75
ARR. TOP OF HYD.	N.W. COR. OF LAPPIN & JOANN	148.30
ARR. TOP OF HYD.	N.W. COR. OF PINEWOOD & JOANN	148.08