SEWER	
REVISIONS	OLD MAP 10-30-47
SUPPLEMENTARY DETAILS	
DRAWING NO.	C-327 C-324 A
C-733 C-325	C-326A C-524
C-390 C-585	C-586 C-739
C-739A C-739B	C-938 C-587

NOTE:
BEFORE STARTING CONSTRUCTION CONTRACTOR MUST CHECK WITH UTILITIES FOR LOCATIONS OF EXISTING STRUCTURES WHETHER OR NOT INDICATED ON PLANS.

PLAN SCALE DISTORTED
LOTS & ALLEYS 1" = 100'
STREET WIDTHS 1" = 50'

DRAINAGE COMPLETED

PAVING COMPLETED

QUANTITIES		ESTIMATED LOTS	ESTIMATED CITY	FINAL LOTS	FINAL CITY
EXCAVATION	CU. YDS.				
NEW CURB	LIN. FT.				
PAVING	SQ. YDS.				
SIDEWALK	SQ. FT.				
MANHOLES	ADJUST				
	CONSTRUCT				
BASINS	ADJUST				
	CONSTRUCT				
SEWERS-12"	LIN. FT.				
SEWERS-15"	LIN. FT.				

HOR. SCALE 1" = 100			BOOK 1402 PAGE 25		
VER. SCALE 1" = 2			DATE LEVELS 11-19-47 DRAWING 8-3-48		
PLAN HEE	PROFILE HEE	COMPUTED			
CHECKED AR	GRADE	L.G.V.T.	CHECKED		
LOTS 2L	1850	LENGTH	925		
CITY 2L	102	LENGTH	51		
TOTAL ℄ 2L	1952	℄ LENGTH	976		
			LOTS	CITY	
COST ADVERTISING					
COST INSPECTION					

DESIGNED BY	L.G. VANTUYL
DRAWN BY	Harry E. Evans
TRACED BY	" "
CHECKED BY	Sutton Robt R Reem
APPROVED	L. Sutton
	O. Wallace
	ENGINEER OF STREETS
	Wentworth Bentley
	ASS'T. CITY ENGINEER

CARD NO. ○

INDEX NO.	TOPO NO.
72	114

RECORD NO. ○

DEPARTMENT OF PUBLIC WORKS DETROIT

CITY ENGINEER'S OFFICE --- DIVISION OF PAVING DESIGN

STREET PAVING PLAN

325C-24

NUMBER OF SHEETS 2

SHEET NO. 1

NAME OF STREET KARL

FROM 12 E. OF W.P.L. OF GREYDALE

TO 12 W. OF E.P.L. OF BENTLER

TYPE OF PAVEMENT WEBER REQUEST 7-18-47 WIDTH 26'

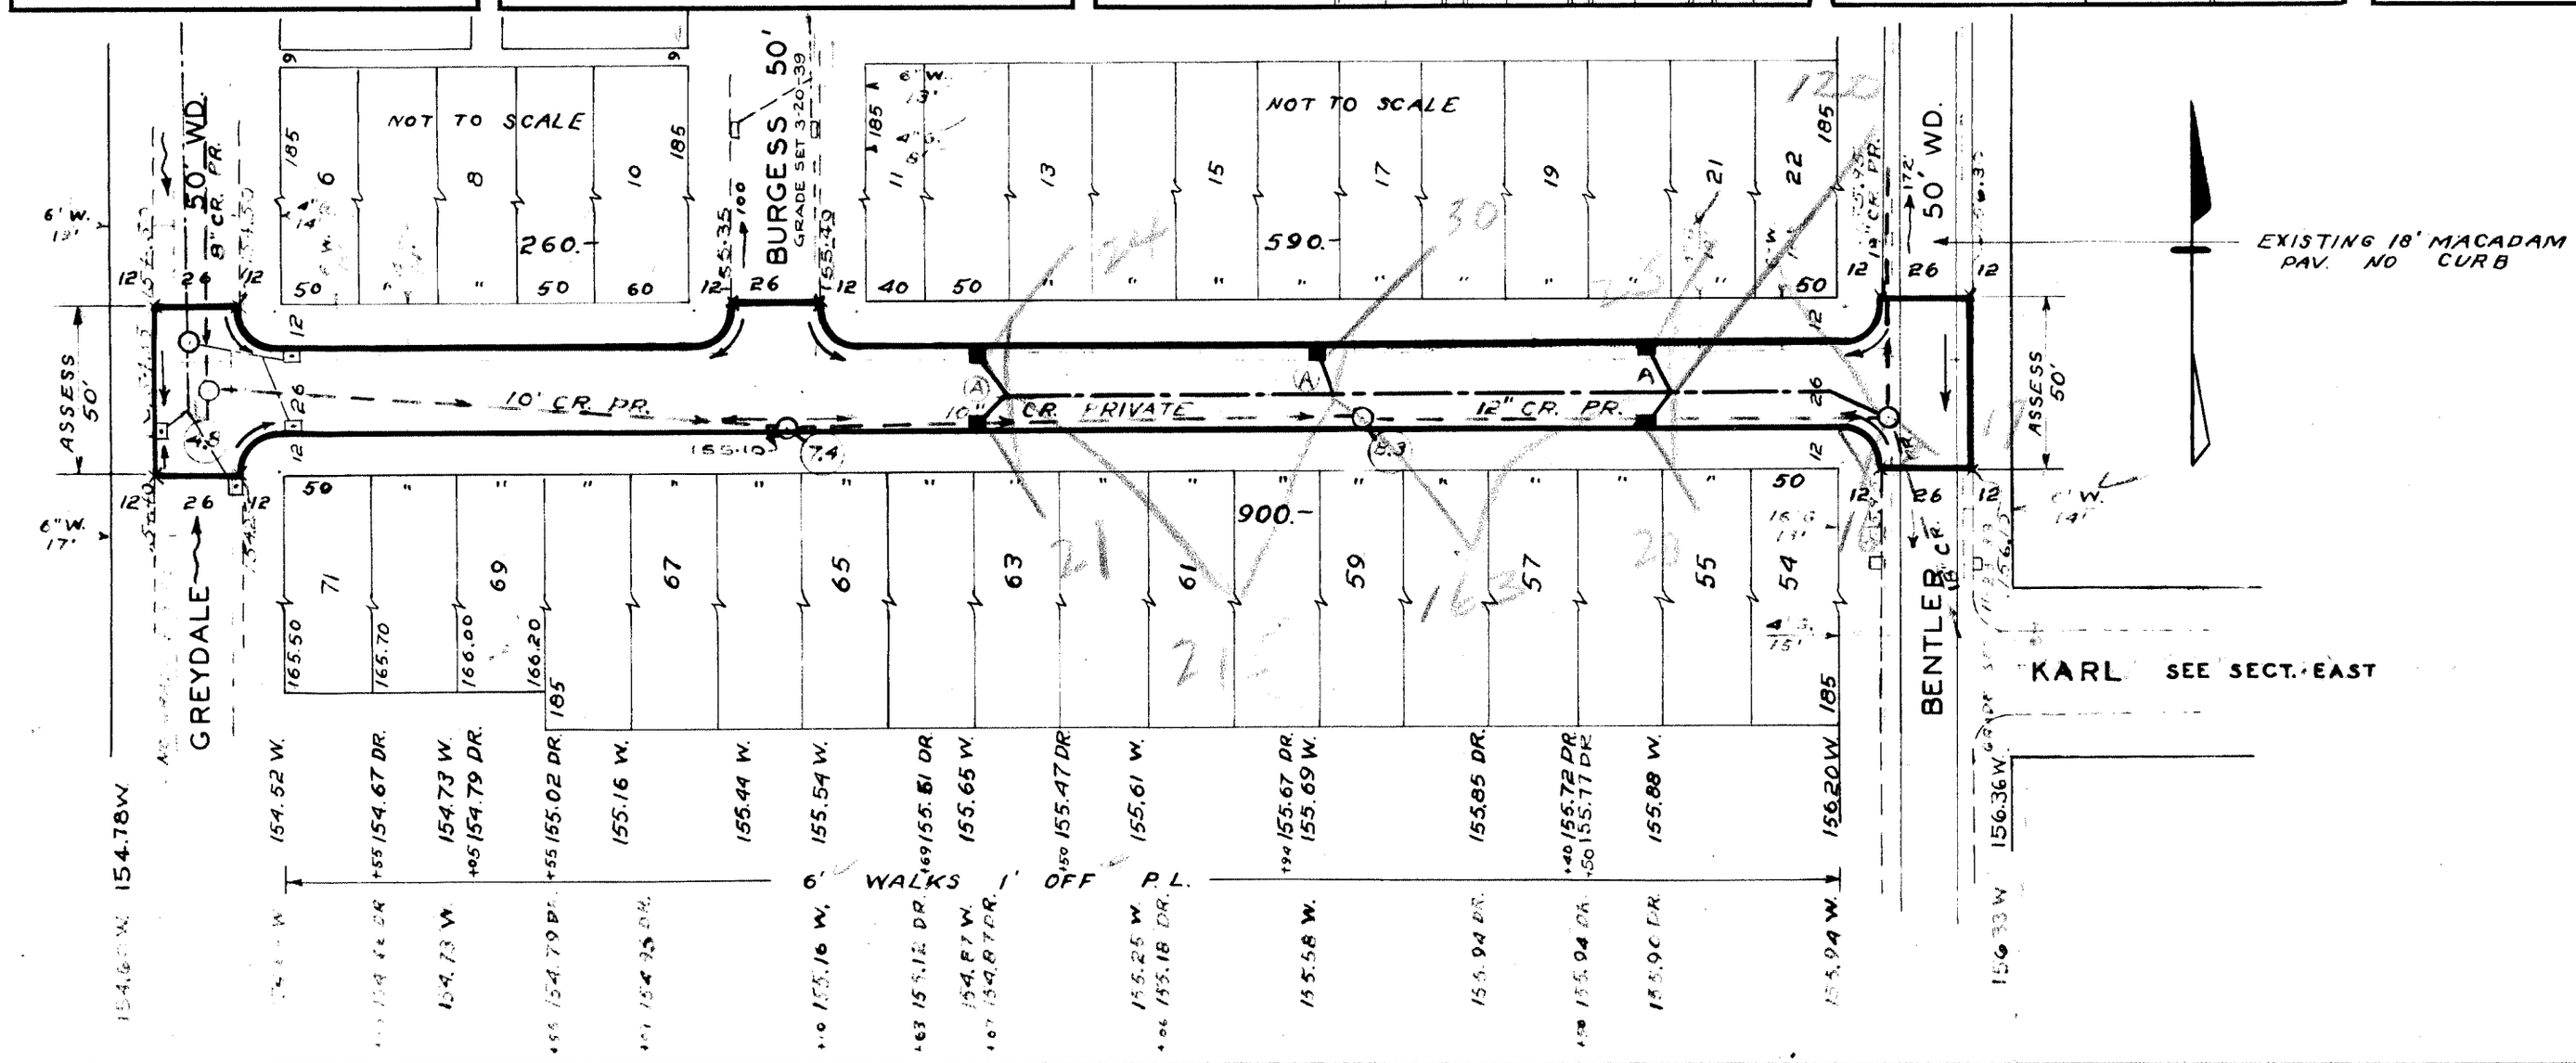

BENCH MARKS

P.B.M. 114-251A N.E. COR. GREYDALE & CURTIS — 157.217

B.M. ARROW ON HYD. N.E. COR. BURGESS & KARL — 159.02

B.M. ARROW ON HYD. N.E. COR. BENTLER & KARL — 159.12

B.M. ARROW ON HYD. S.W. COR. WESTBROOK & KARL — 159.87

B.M. ARROW ON HYD. S.W. COR. TRINITY & KARL — 158.77

NOTES
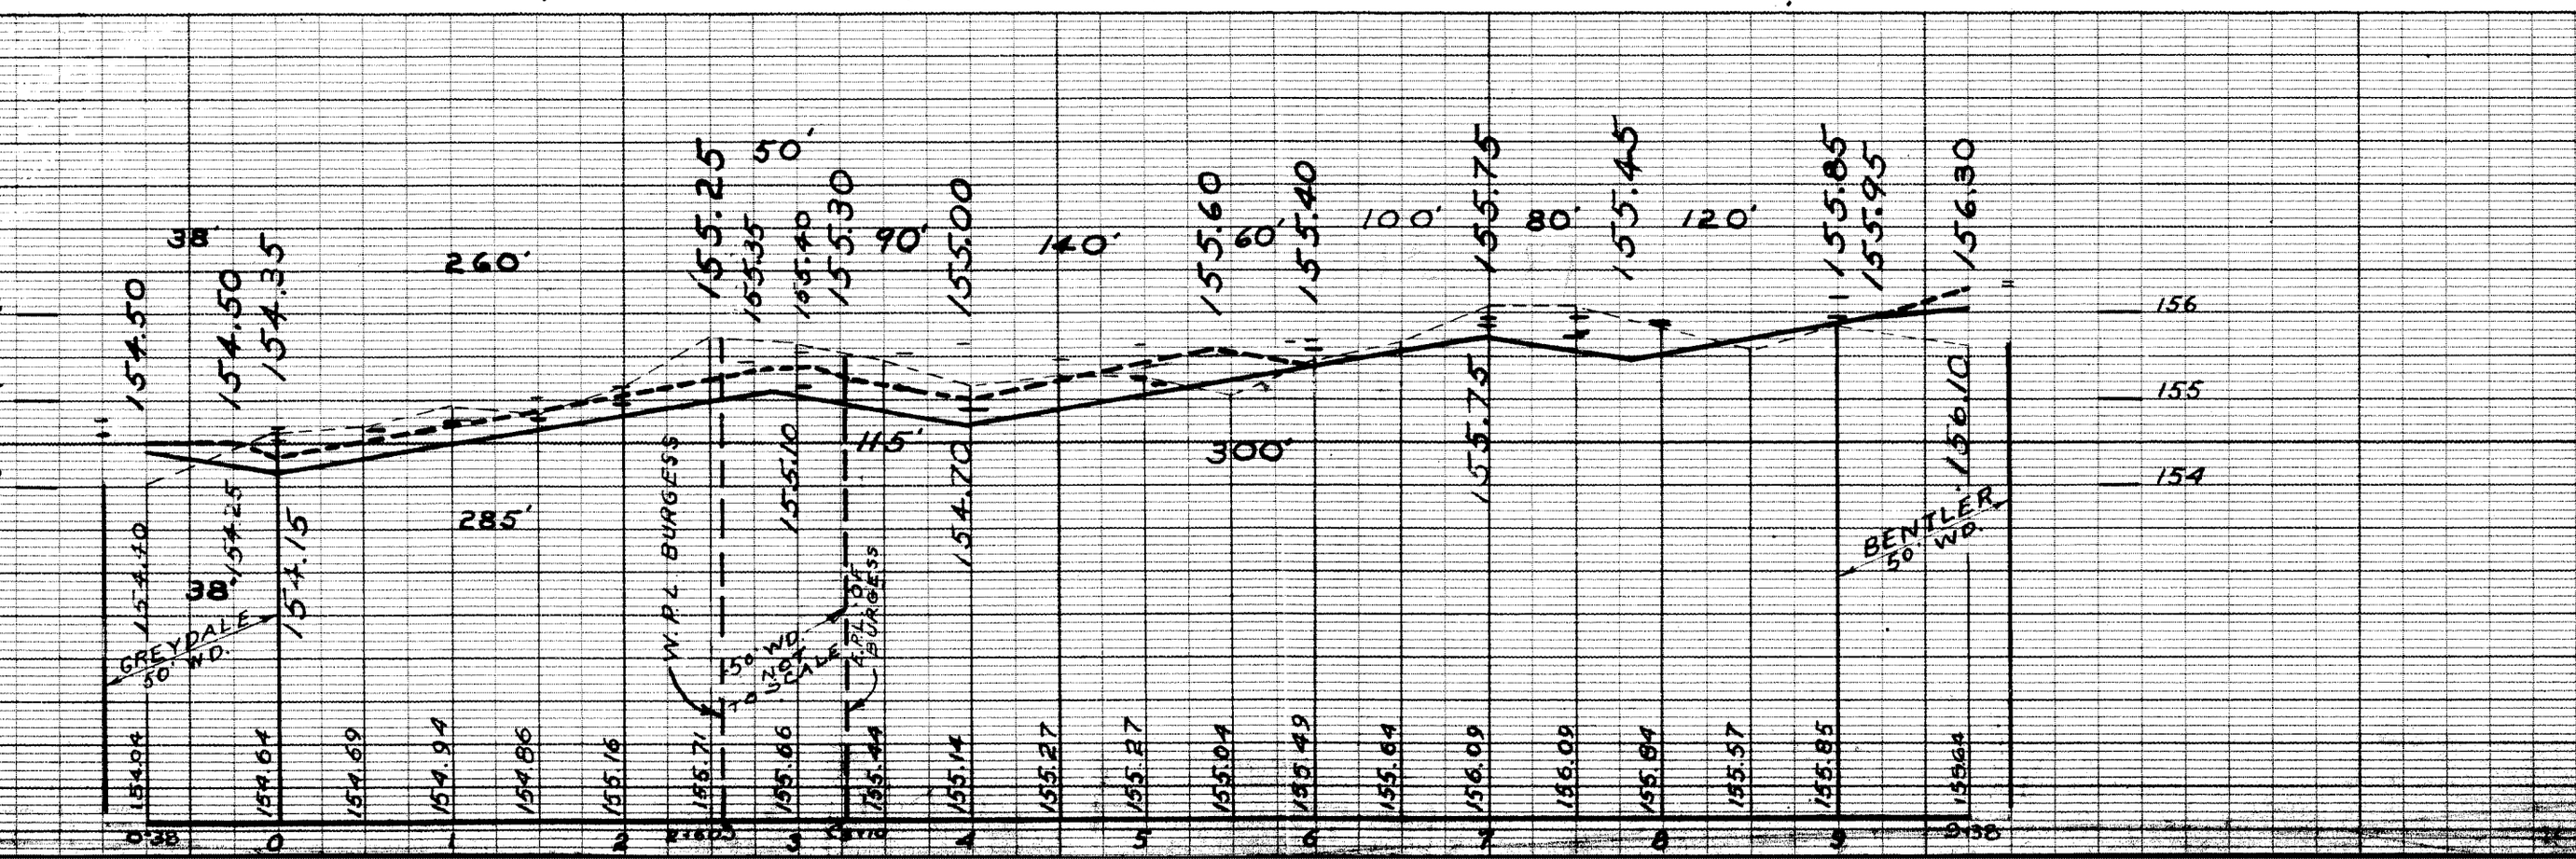
(A) CONSTRUCT 5 STD. 4'X12' Y BASINS COMPLETE AND CONNECT TO EXISTING OUTLETS AS SHOWN.