SEWER

REVISIONS

SUPPLEMENTARY DETAILS

DRAWING NO.

NOTE:
BEFORE STARTING CONSTRUCTION CONTRACTOR MUST CHECK WITH UTILITIES FOR LOCATIONS OF EXISTING STRUCTURES WHETHER OR NOT INDICATED ON PLANS.

PLAN SCALE DISTORTED

LOTS & ALLEYS 1" = 100'

STREET WIDTHS 1" = 50'

DRAINAGE COMPLETED

PAVING COMPLETED

QUANTITIES		ESTIMATED LOTS	ESTIMATED CITY	FINAL LOTS	FINAL CITY
EXCAVATION CU. YDS.		1 382 ✓	390 ✓		
NEW CURB LIN. FT.		2 350 ✓	457 ✓		
PAVING SQ. YDS.		4 037 ✓	856 ✓		
SIDEWALK SQ. FT.		—	648 ✓		
MANHOLES BASINS	ADJUST	3 ✓	1 ✓		
	CONSTRUCT				
BASINS	ADJUST	4 ✓	1 ✓		
	CONSTRUCT	5 ✓	1 ✓		
SEWERS-12" LIN. FT.					
SEWERS-15" LIN. FT.					
FILL- Cu. YDS.		80 ✓	2 ✓		

HOR. SCALE 1" = 100'		BOOK 1574	PAGE 18		
VER. SCALE 1" = 2'		DATE 5-4-45			
PLAN	C.L.H.	PROFILE	C.L.H.	COMPUTED	G.S.
CHECKED	F.J.G	GRADE		CHECKED	S.S.
LOTS 2L	2 422 12 ✓		LENGTH	1 211 06	
CITY 2L	294 00 ✓		LENGTH	147 00	
TOTAL 2L	2 716 12 ✓		LENGTH	1 358 06	
				LOTS	CITY
COST ADVERTISING					
COST INSPECTION					

DESIGNED BY	S.S. R.S.
DRAWN BY	C. HENDERSON
TRACED BY	
CHECKED BY	S.S. R.S.

APPROVED

E. F. Barton

W. J. Wallace
ENGINEER OF STREETS

Martin L. Fisher
ASSIST. CITY ENGINEER

CARD NO.

INDEX NO.	TOPO NO.
20	93

RECORD NO.

DEPARTMENT OF PUBLIC WORKS DETROIT

CITY ENGINEER'S OFFICE --- DIVISION OF PAVING DESIGN

STREET PAVING PLAN

AP. 61-94

NUMBER OF SHEETS 1

SHEET NO. 1

NAME OF STREET **KEMPA**

FROM ALLEY S. OF S.P.L. OF BLISS

TO 55' N. OF S.P.L. OF OUTER DRIVE

TYPE OF PAVEMENT _____ WIDTH 30'

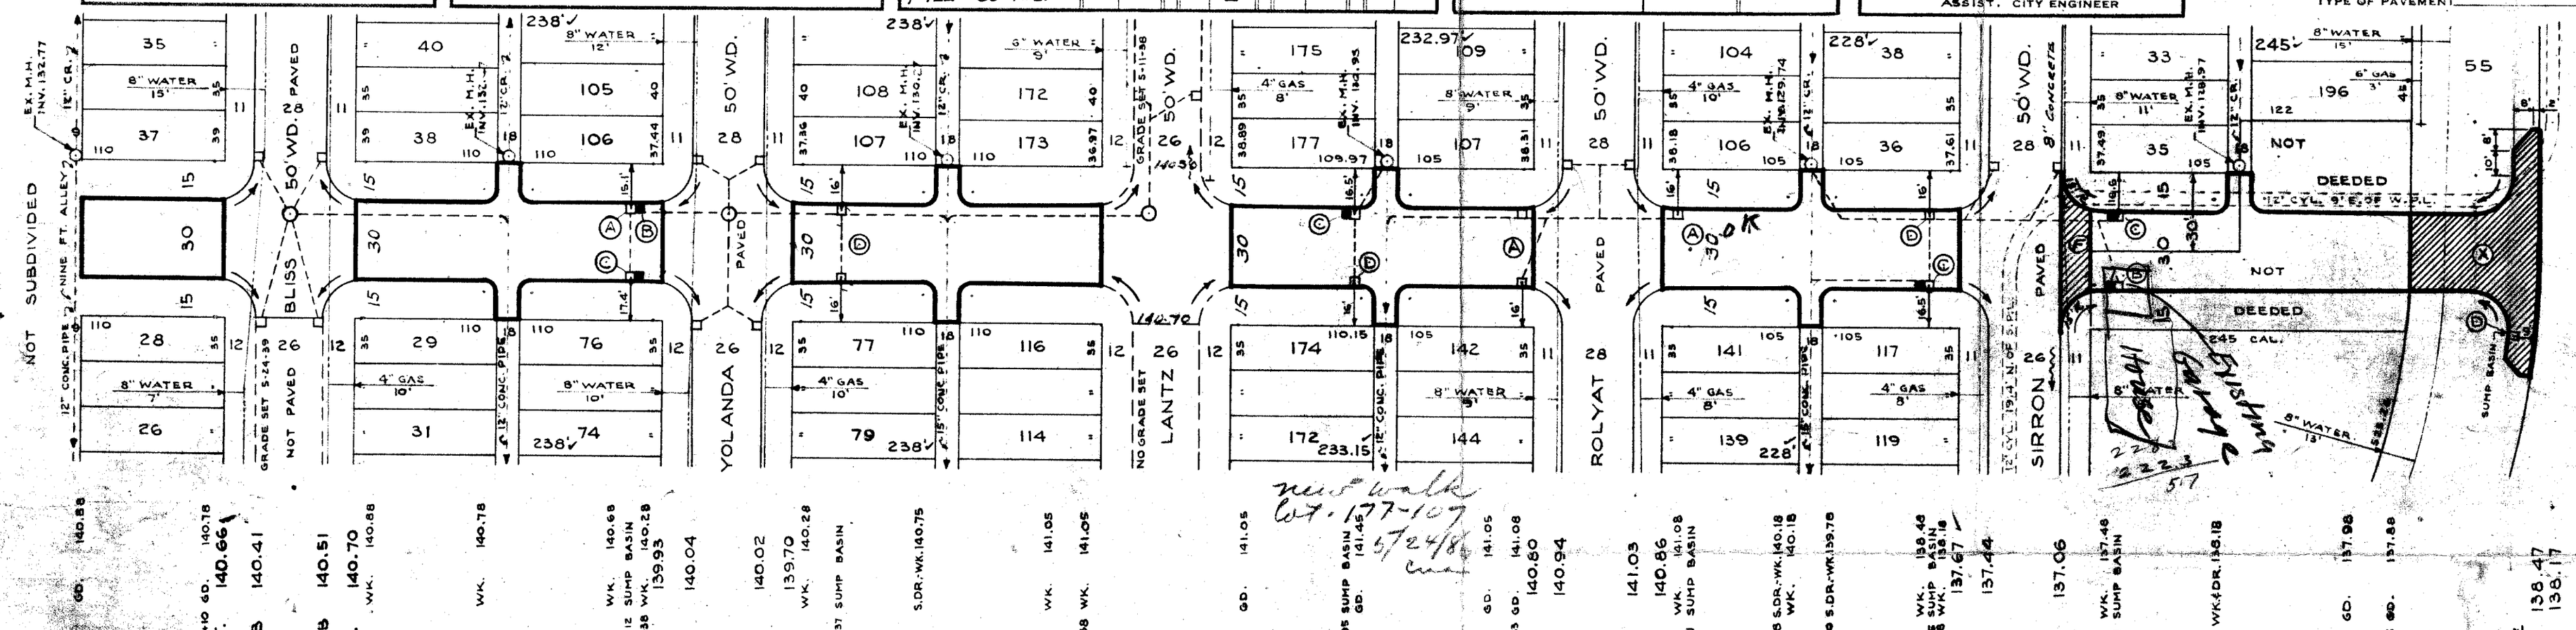

BENCH MARKS

1. P.B.M. "33.301 E. SIDE OF CONNERS 100' N. OF G.T.R.R. IS A MARK ON S. END OF TOP STEP OF ENT. TO BLDG. ELEV. 143.48
2. B.M. - ARROW ON TOP OF HYD. AT S. E. COR. OF BLISS & KEMPA. ELEV. 143.55
3. B.M. - ARROW ON TOP OF HYD. AT S. E. COR. OF YOLANDA & KEMPA. ELEV. 143.06
4. B.M. - HYPHEN SET IN CONCRETE & GATE, ON WATER GATE AT S.E. COR. OF ROLYAT & KEMPA. ELEV. 140.75
5. B.M. - ARROW ON TOP OF HYD. AT S. W. COR. OF KEMPA & OUTER DRIVE. ELEV. 141.17

NOTES
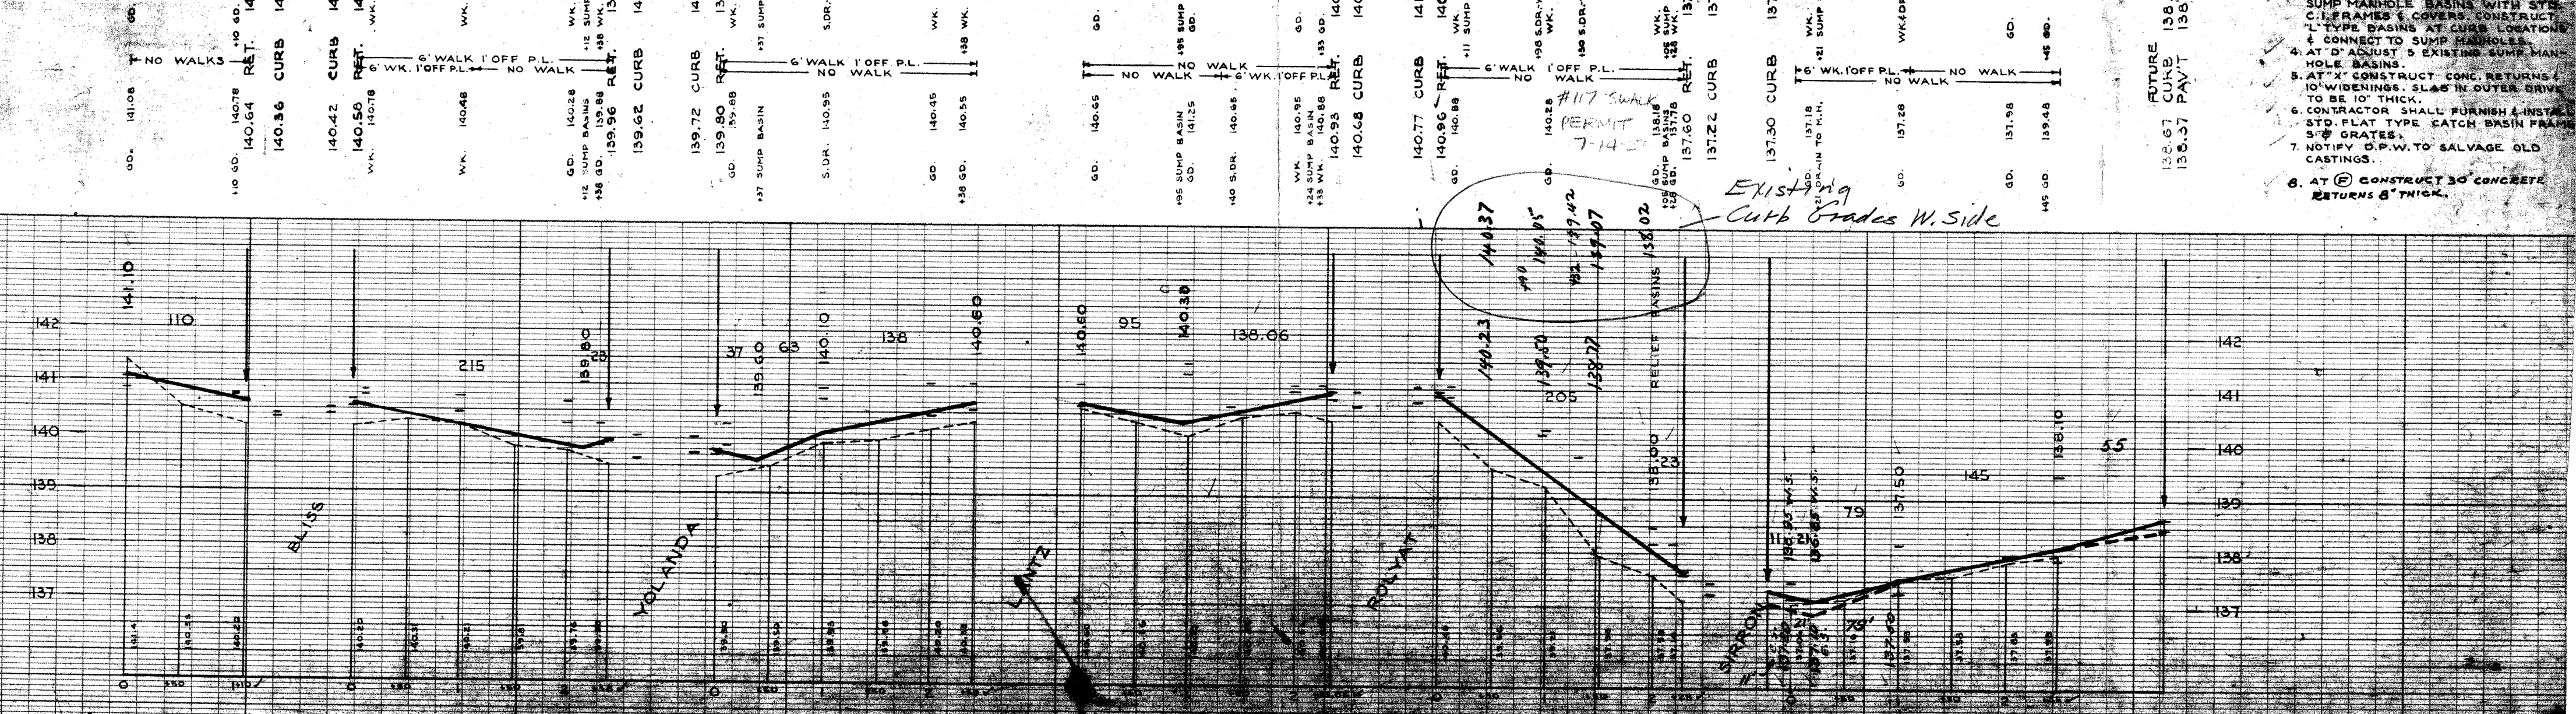
1. AT "A" ABANDON 4 EXISTING SUMP MANHOLE BASINS.
2. AT "B" CONSTRUCT 2 STD. 18-12 A-1 BASINS COMPLETE.
3. AT "C" RESET TOPS OF 4 EXISTING SUMP MANHOLE BASINS WITH STD. C.I. FRAMES & COVERS. CONSTRUCT "L" TYPE BASINS AT CURB LOCATIONS & CONNECT TO SUMP MANHOLES.
4. AT "D" ADJUST 5 EXISTING SUMP MANHOLE BASINS.
5. AT "X" CONSTRUCT CONC. RETURNS & 10' WIDENINGS. SLAB IN OUTER DRIVE TO BE 10" THICK.
6. CONTRACTOR SHALL FURNISH & INSTALL STD. FLAT TYPE CATCH BASIN FRAME & GRATES.
7. NOTIFY D.P.W. TO SALVAGE OLD CASTINGS.
8. AT (E) CONSTRUCT 30' CONCRETE RETURNS 8" THICK.