## CROSS SECTIONS

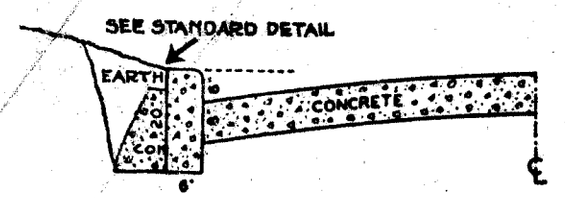


ONE COURSE CONCRETE
WITH
CONCRETE CURB

SHEET ASPHALT ON CONCRETE
WITH
STONE CURB

| CIRCLES | | | | | | |
|---|---|---|---|---|---|---|
| AT | NO | Δ | RADIUS | TANG. | ARC | SEC. |
| | | | | | | |

| QUANTITIES | LOTS | CITY | LOTS | CITY |
|---|---|---|---|---|
| EXCAVATION | | | | |
| STRAIGHT CURB NEW | | | | |
| OLD CURB RESET | | | | |
| CIRCULAR CURB | | | | |
| PAVING | | | | |
| CONCRETE BASE | | | | |

| | | | | | |
|---|---|---|---|---|---|
| HOR. SCALE 1"=100' | | | BOOK 1148 PAGE 21 | | |
| VER SCALE 1"=2 | | | DATE 5-25-38 | | |
| PLAN | F.P. | PROFILE | F.P. | COMPUTED | |
| CHECKED | | GRADE | 16 | CHECKED 6/1/38 | |
| LOTS 2L | 2 412 68 | | LENGTH | 1 206 33 | |
| CITY 2L | 100 - | | LENGTH | 50 - | |
| TOTAL 2L | 2 512 68 | | WIDTH | 1 256 33 | |
| | | | | LOTS | CITY |
| COST ADVERTISING BLANKS | | | | | |
| COST INSPECTION | | | | | |

CARD NO

| INDEX NO | TOPO NO |
|---|---|
| 74 | 113 |

RECORD NO

W.P.A. E-111

# DEPARTMENT OF PUBLIC WORKS DETROIT

CITY ENGINEER'S OFFICE --- DIVISION OF PAVING DESIGN

## STREET PAVING PLAN

NAME OF STREET KENTFIELD AVE. 50'

FROM FENKELL AVE.

TO MIDLAND AVE.

TYPE OF PAVEMENT _____ WIDTH _____

INDEX 74-113

| NUMBER OF SHEETS | SHEET NO. |
|---|---|
| 1 | 1 |

| | | |
|---|---|---|
| DESIGNED BY | V. guillemety | APPROVED |
| DRAWN BY | F. Peto | W. J. Wallace ENGINEER OF STREETS |
| TRACED BY | | |
| CHECKED BY | V. guillemety | CITY ENGINEER |

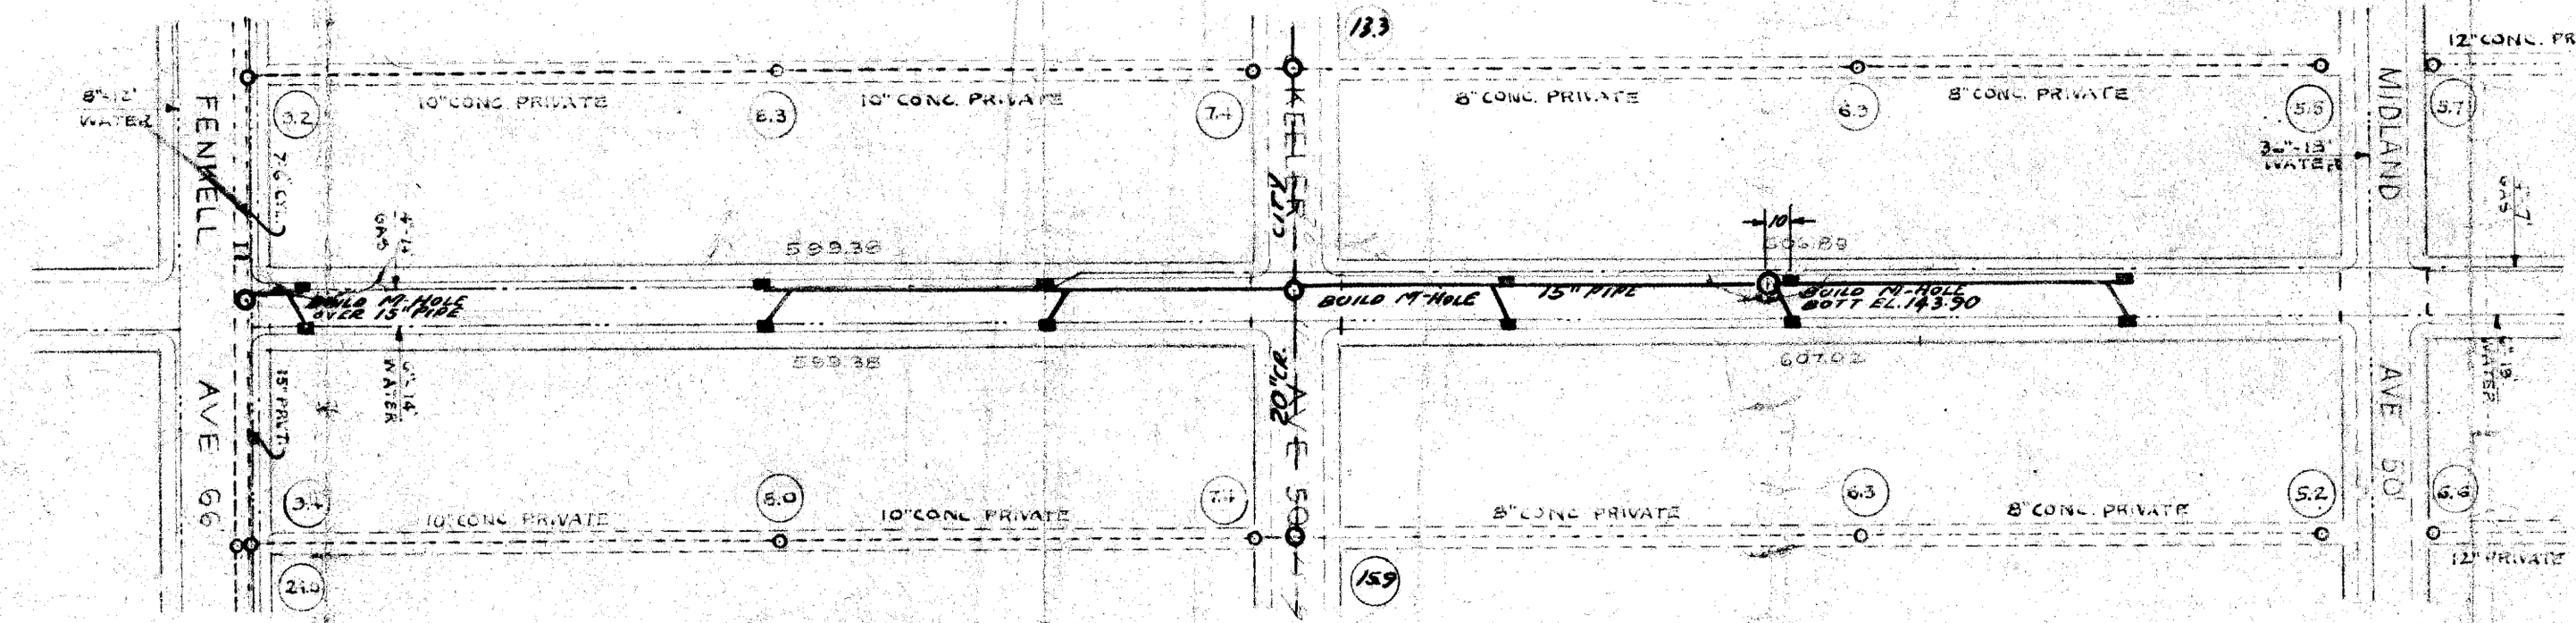


EXISTING BASINS & POOLS
NEW

BENCH MARKS
B.M. "112 101 - W. VAUGHN 2.5 ALLEY S.O FENKELL CAST HANDHOLE W.V. EL. 149.03
ARROW ON HYD. N.E. COR. FENKELL & KENTFIELD EL. 151.91
ARROW ON HYD. N.E. COR. KEELER & KENTFIELD EL. 152.06
ARROW ON W.V. 350' N. OF FENKELL & S. SIDE OF KEEL EL. 152.03
ARROW ON HYD. N.E. COR. MIDLAND & KENTFIELD EL. 153.00
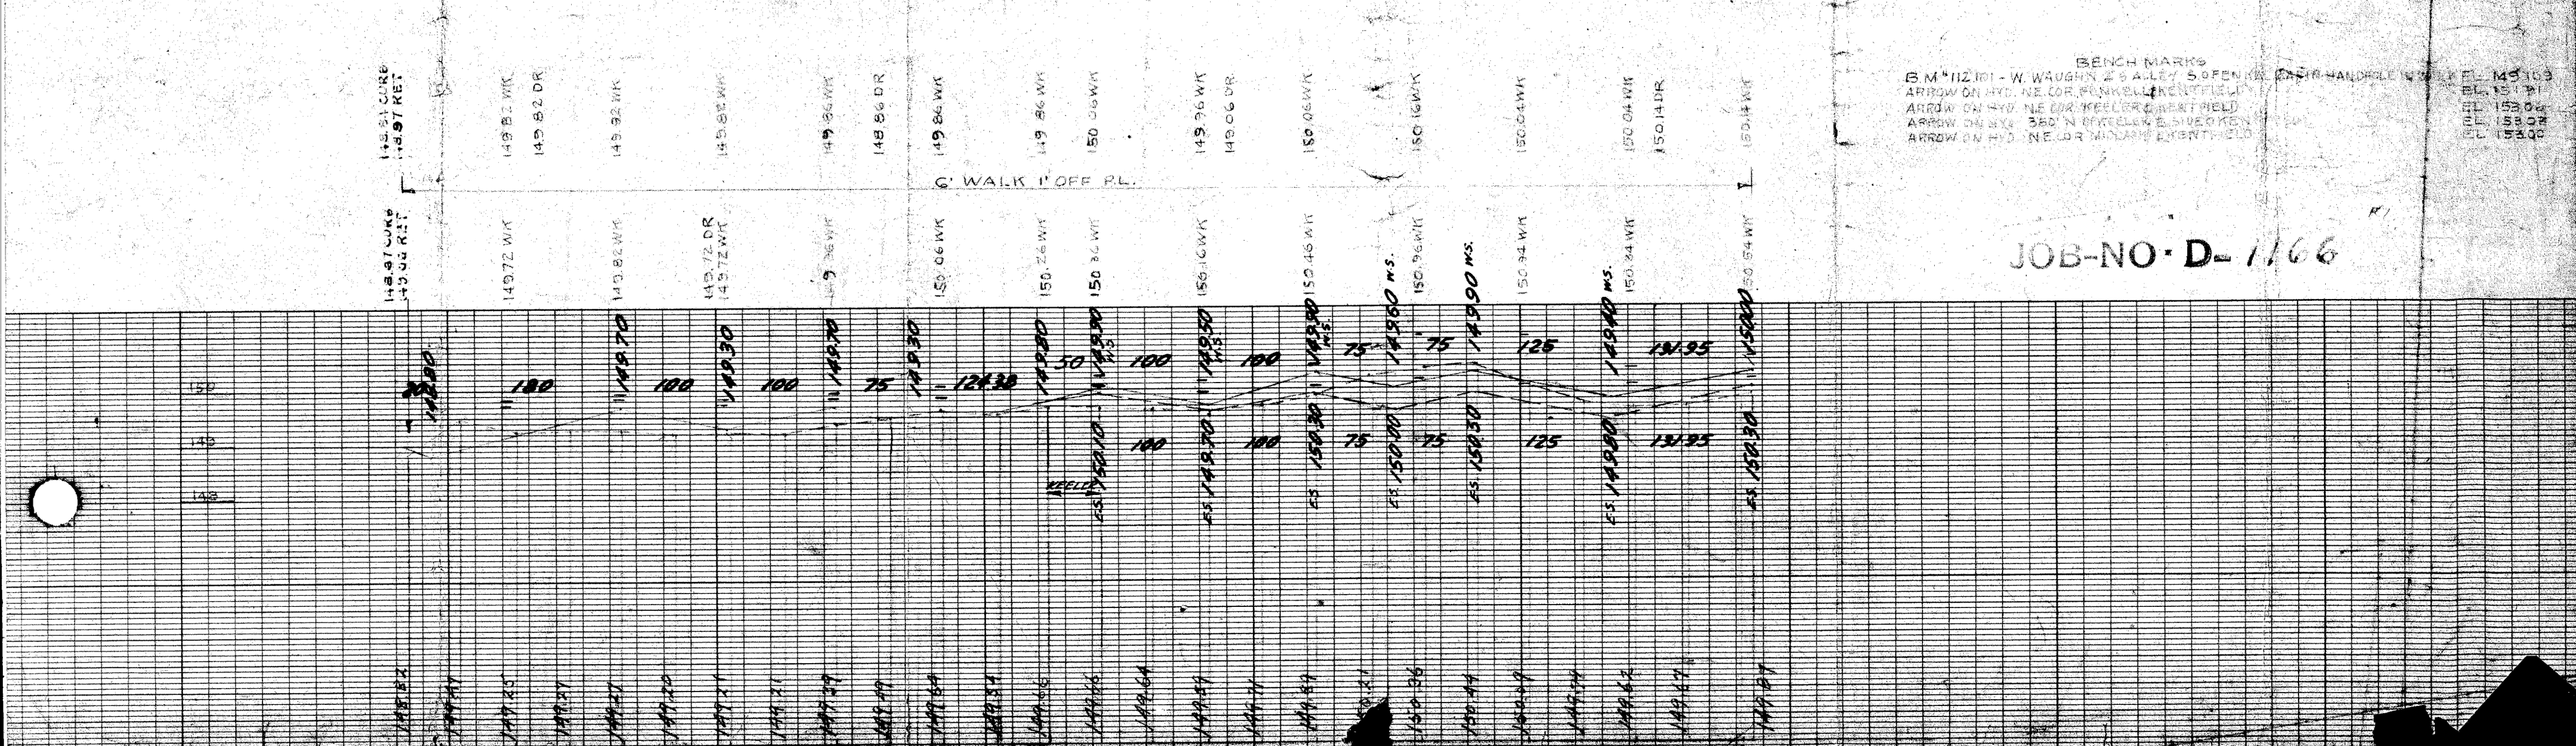
JOB-NO· D- 1166