CROSS SECTIONS

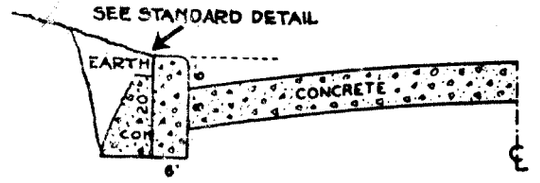

ONE COURSE CONCRETE
WITH
CONCRETE CURB

SHEET ASPHALT ON CONCRETE
WITH
STONE CURB

CIRCLES						
AT	NO	Δ	RADIUS	TANG.	ARC	SEG.

QUANTITIES	LOTS	CITY	LOTS	CITY
EXCAVATION				
STRAIGHT CURB NEW				
OLD CURB RESET				
CIRCULAR CURB				
PAVING				
CONCRETE BASE				

HOR. SCALE 1"=10'			BOOK 1148 PAGE 21		
VER SCALE 1"=2'			DATE 5-25-38		
PLAN	F.P.	PROFILE	F.P.	COMPUTED	
CHECKED		GRADE	16	CHECKED	5/21/38
LOTS 2L	2412 67	LENGTH	1206 33		
CITY 2L	100 -	LENGTH	50 -		
TOTAL 2L	2512 67	LENGTH	1256 33		
			LOTS	CITY	
COST ADVERTISING BLANKS					
COST INSPECTION					

CARD NO

INDEX NO	TOPO NO
74	

RECORD NO

DEPARTMENT OF PUBLIC WORKS DETROIT

CITY ENGINEER'S OFFICE --- DIVISION OF PAVING DESIGN

STREET PAVING PLAN

NAME OF STREET FENKELL AVE

FROM [illegible]

TO MIDLAND

TYPE OF PAVEMENT [illegible] WIDTH [illegible]

NUMBER OF SHEETS 1

SHEET NO. 1
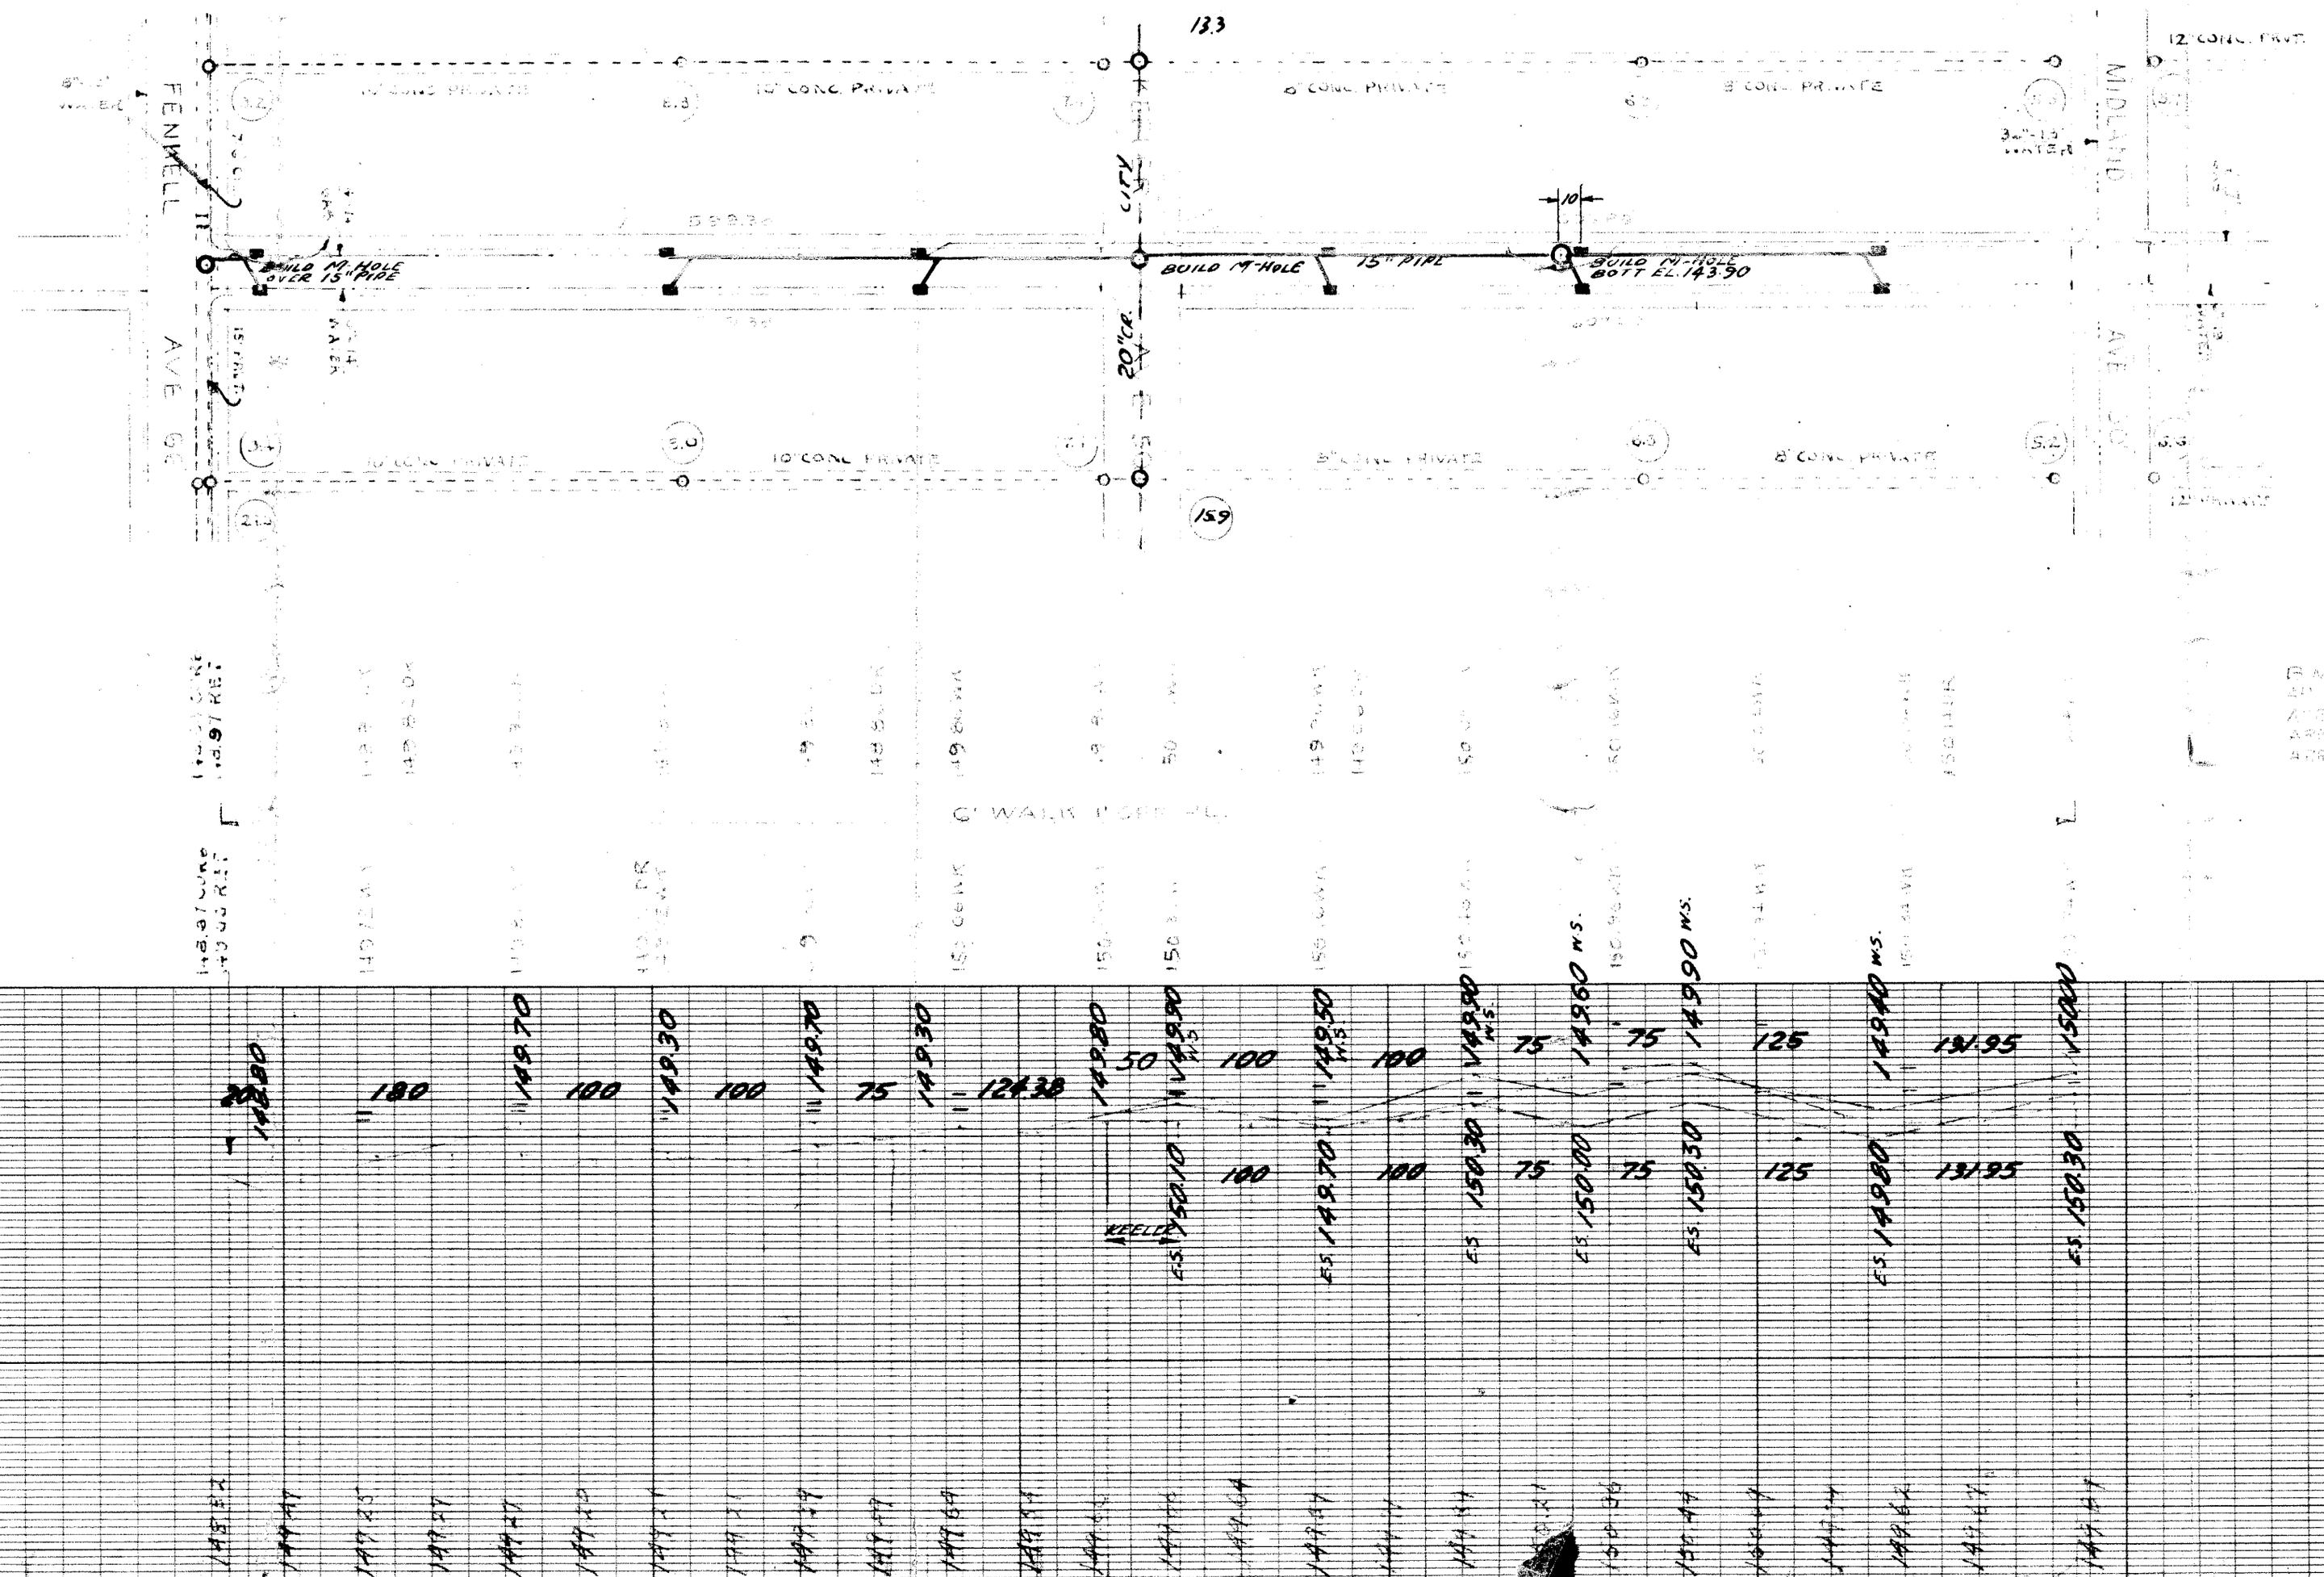
DESIGNED BY	V. Guillermety	APPROVED
DRAWN BY	F. Peto	W. P. Wallace ENGINEER OF STREETS
TRACED BY		
CHECKED BY	V. Guillermety	CITY ENGINEER