DATE	REVISIONS
3-23-62	Added Detail of Crossover Removal East of X-way. J.J.

SUPPLEMENTARY DETAILS			
~~C-325~~	C-524	C-733	~~C-936~~
C-326A	~~C-525~~	~~C-739~~	C-1608
C-327	~~C-526~~	~~C-739A~~	C-1783
~~C-390~~	C-587	C-739B	~~C-~~

C-4378 THRU C-4395

BEFORE STARTING CONSTRUCTION
CONTRACTOR MUST CHECK WITH UTILITIES FOR LOCATIONS OF EXISTING STRUCTURES WHETHER OR NOT INDICATED ON PLANS.

SCALE

LOTS & ALLEYS

STREET WIDTH

VERTICAL

DRAINAGE COMPLETED

PAVING COMPLETED C.C. 9-18-62

QUANTITIES		ESTIMATED LOTS	ESTIMATED CITY
EXCAVATION	CU. YDS.		
NEW CURB	LIN. FT.		
PAVING	SQ. YDS.		
"	"		
TEST CORES			
SIDEWALK	SQ. FT.		
MANHOLES	ADJUST		
	CONSTRUCT		
BASINS	ADJUST		
	CONSTRUCT		
SEWER-12"	LIN. FT.		

PETITION NO.		PETITION DATE	
ASSIGNMENT NO. A.O. 1160'		GROUP NO.	
BOOK NO. 1849 PG. 42-43		LEVEL DATE 5-3-61	
LOTS 2L		LENGTH	
CITY 2L		LENGTH	
TOTAL		LENGTH	
DATE OF DRAW'G. 6-10-61			

	MADE BY	CHECKED BY
PLAN	D. HAUER	
PROFILE		
GRADE		
ESTIMATE		
SEWER APPROVED 10/10/61		
FINAL CHECK		
APPROVED Erickson		
Richmond ENGINEER OF STREETS		
CITY ENGINEER		

INDEX NO. 2'

TOPO NO. 28'

INDEXED

CONTRACT NO. P.W. 3969

STREET PAVING PLAN
CITY OF DETROIT
CENTRAL BUSINESS DISTRICT NO. 3 - MICH. R-8
DEPARTMENT OF PUBLIC WORKS — CITY ENGINEERS OFFICE

NAME OF STREET LAFAYETTE

FROM DETAIL ~ SHEET

TO

SHEET 2 OF 4 SHEETS

10:8:10 MODIFIED
TYPE OF PAVEMENT ONE COURSE CONCRETE-INTEGRAL CURB 33 FT. WD.
10" UNIFORM AT STREET INTERSECTION EXCEPT AS NOTED

PETITIONER - DETROIT HOUSING COMMISSION

BENCH MARKS ELEV.

TO BE DONE BY OTHERS

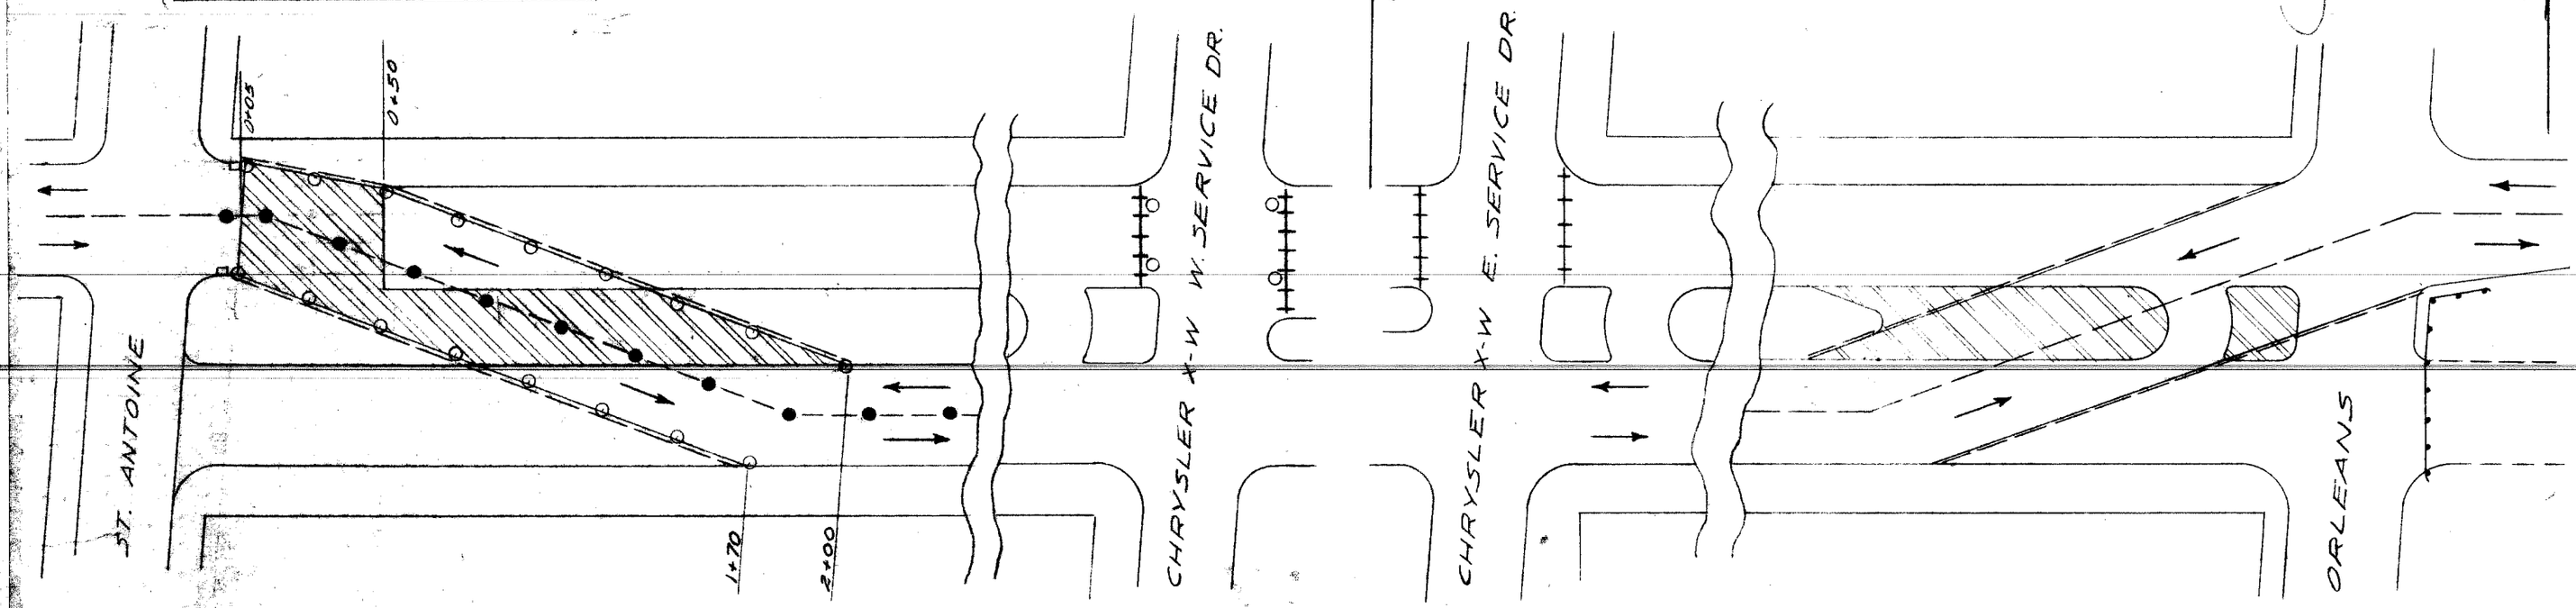

STAGE II - TRAFFIC PLAN

NOTE: FOR SYMBOLS (A) ETC. SEE STD. DET. DWG. C-4378

LEGEND FOR TRAFFIC PLAN

- TEMPORARY PAV'T. (8" UNIFORM)
- TIMBER & SNOW FENCE BARRICADE
- STANDARD 4'×12' BARRICADE
- PAINTED CENTER LINE
- TRAFFIC CONES
- BOMB TYPE FLARES
- BARRICADE LIGHTS MAINTAINED BY CITY
- INTEGRAL CURB - TYPE III
- GUARD RAIL

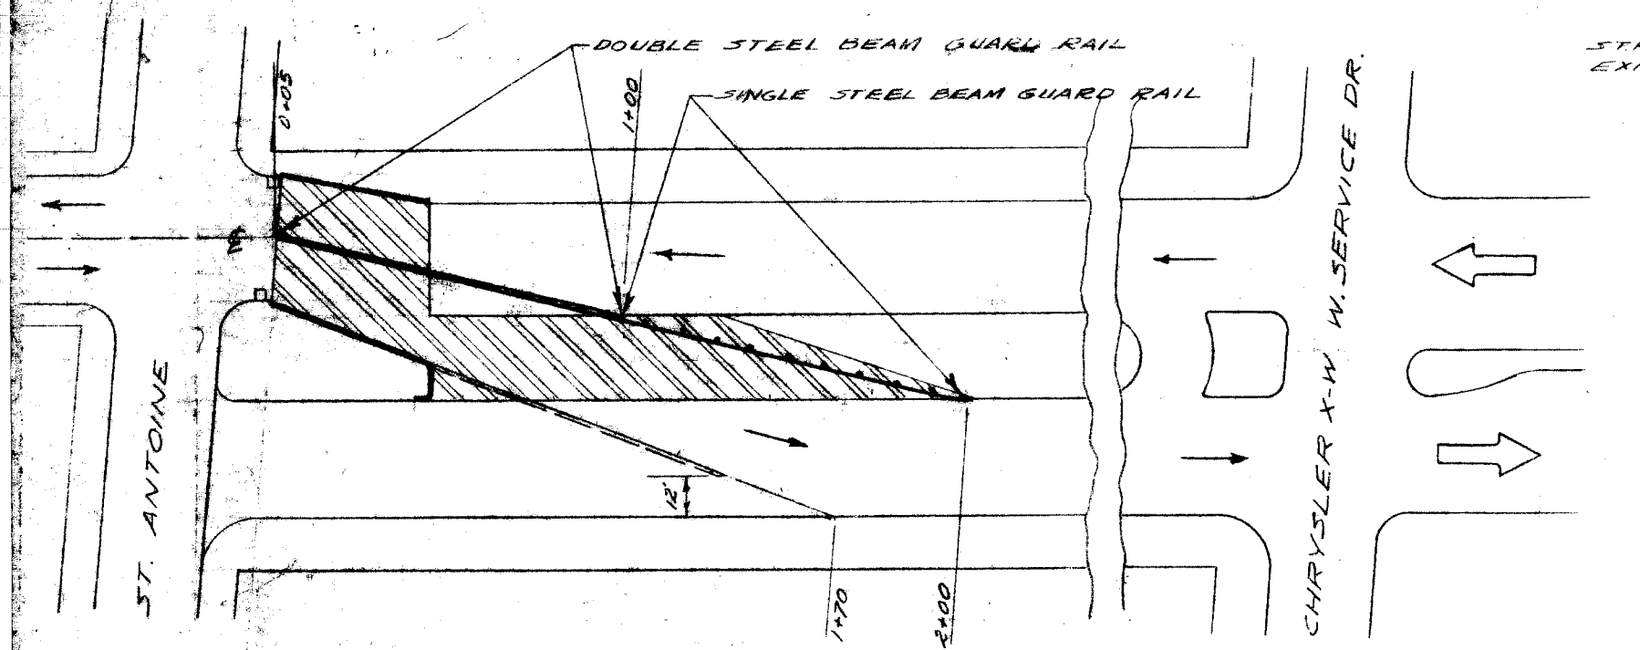

FINAL - TRAFFIC PLAN

AT COMPLETION OF JOB - THE BARRICADES IN STAGE III BECOME THE PROPERTY OF THE CITY.

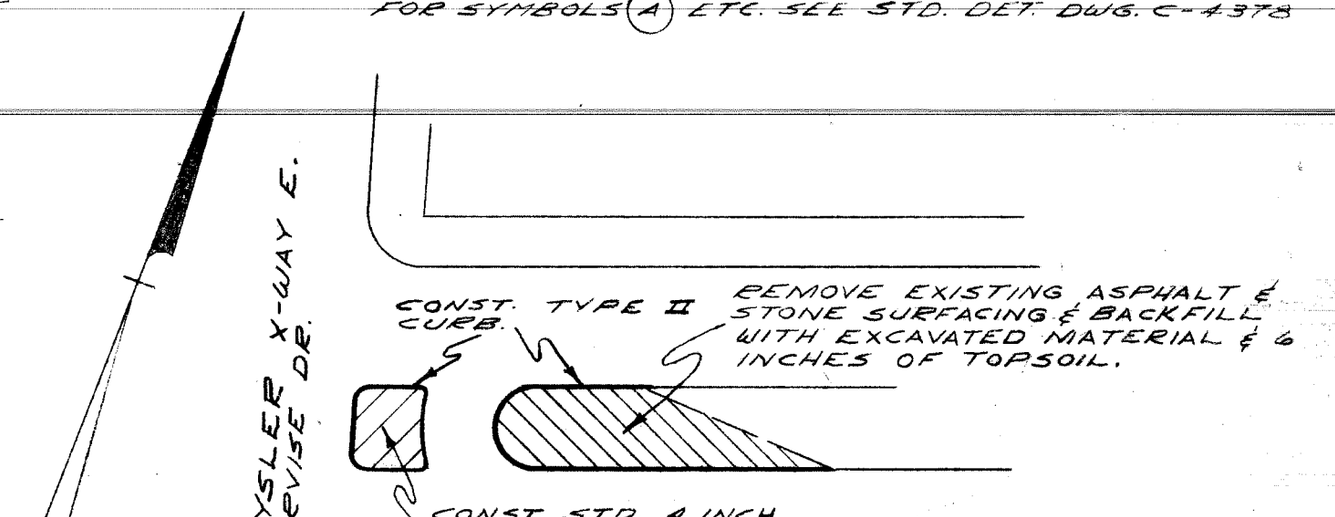

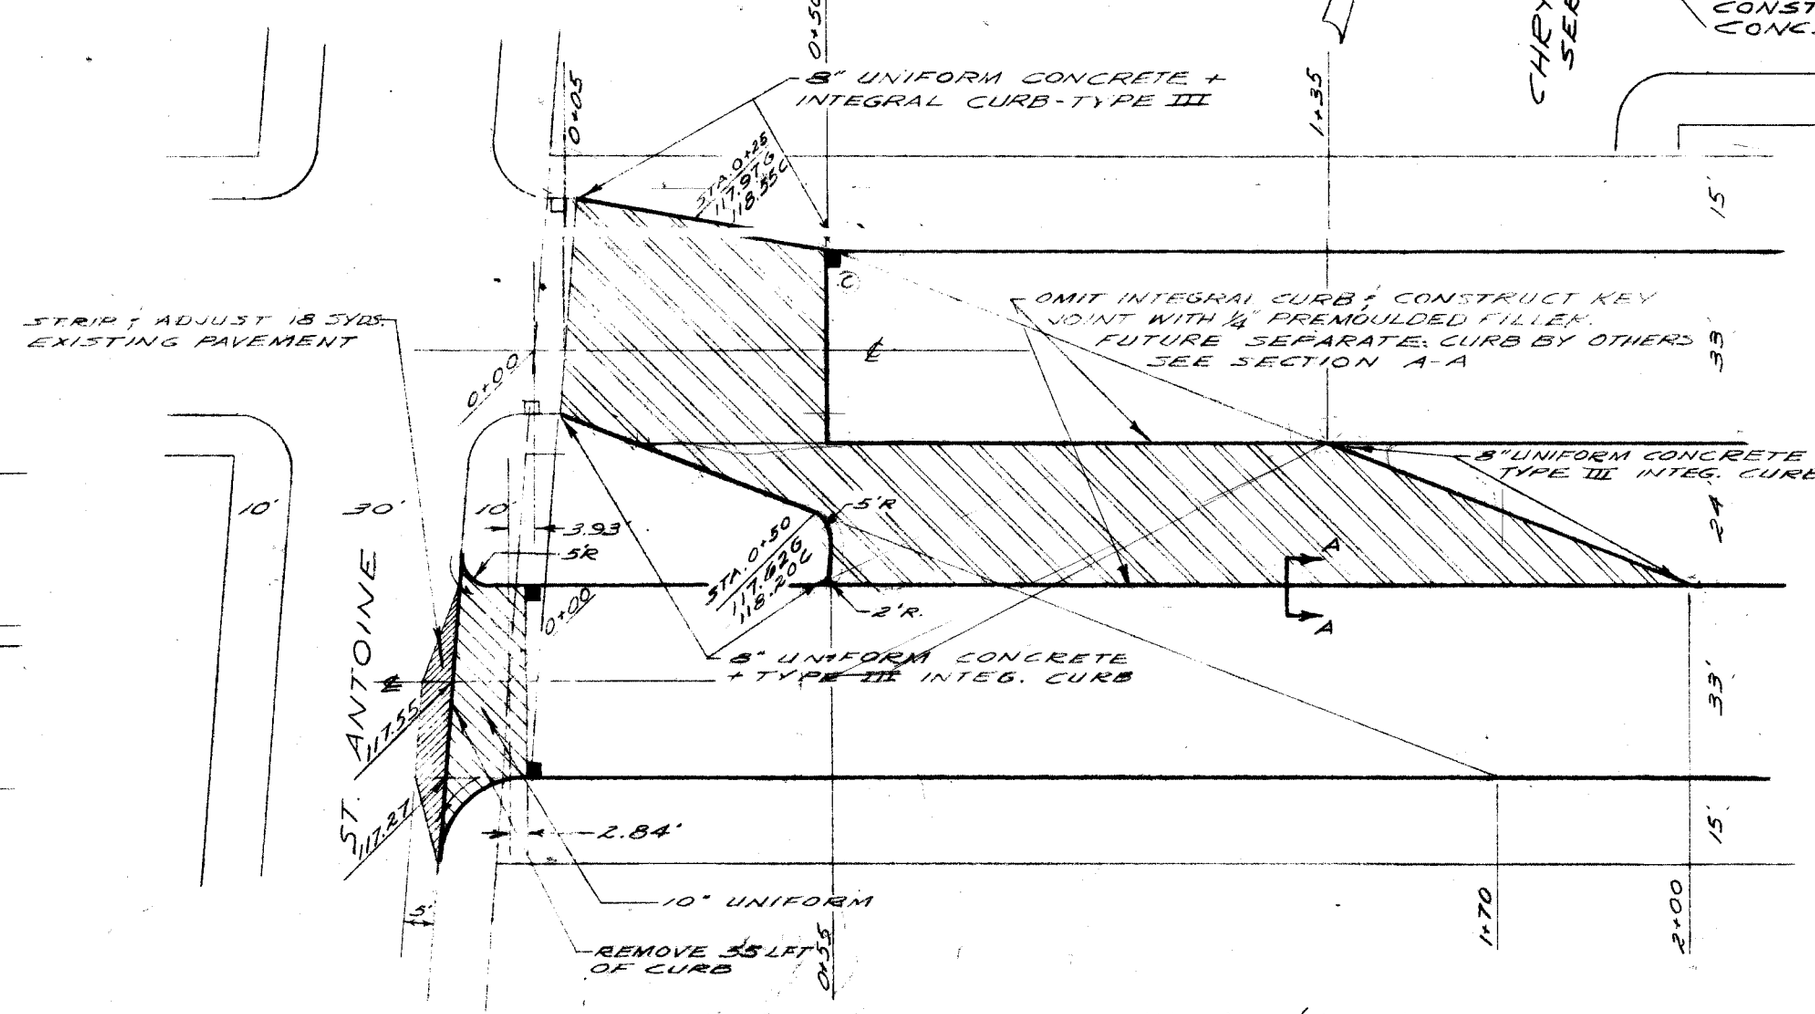

DETAIL "A" - TEMPORARY PAV'T. ST. ANTOINE RETURN

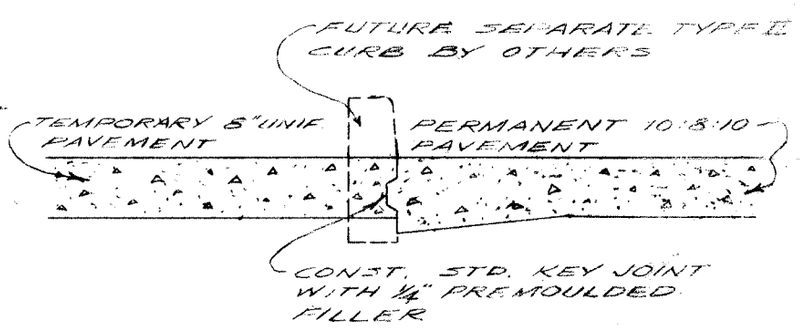

SECTION A-A