SEWER			
INDEXED			
REVISIONS			
8/2/42 Establish New Grade			
3/26/42 - REVISED DRAINAGE			
SEE NOTE.			

JOB NO. D-4099		PROGRESS	
BLUE PRINT ISSUED FOR:	DATE	START	FINISH
GRADE ONLY			
CATCH BASINS			
PAVING-CLASS-			
DEPT. OF WATER SUPPLY			
GAS CO.			

QUANTITIES	LOTS	CITY	LOTS	CITY
EXCAVATION				
STRAIGHT CURB NEW				
OLD CURB RESET				
CIRCULAR CURB				
PAVING				
CONCRETE BASE				

HOR. SCALE 1"=100'		BOOK 1071	PAGE 65
VER SCALE 1"=2'		DATE 11-25-41	

PLAN	S.S.	PROFILE	S.S.	COMPUTED	
CHECKED		GRADE	S.S.	CHECKED	R^3

LOTS	2L	2	362	08	LENGTH	1	181 04
CITY	2L		272	00	LENGTH		136 00
TOTAL	2L	2	634	08	LENGTH	1	317 04

	LOTS	CITY
COST ADVERTISING BLANKS		
COST INSPECTION		

DESIGNED BY	
DRAWN BY	S. Sakowski
TRACED BY	
CHECKED BY	R.R.R.
APPROVED	

Robt. R. Room
ENGINEER OF STREETS
Martin R Fisher
ASS'T CITY ENGINEER

CARD NO ○

INDEX NO	TOPO NO
38	95

RECORD NO ○

DEPARTMENT OF PUBLIC WORKS DETROIT

CITY ENGINEER'S OFFICE --- DIVISION OF PAVING DESIGN

STREET PAVING PLAN

NAME OF STREET LAPPIN

FROM E.L. OF CRUSADE AVE.

TO E.L. OF REDMOND AVE.

TYPE OF PAVEMENT 6" ONE CO. CONCRETE 20' WIDTH 30' FUTURE

NUMBER OF SHEETS	SHEET NO
1	1

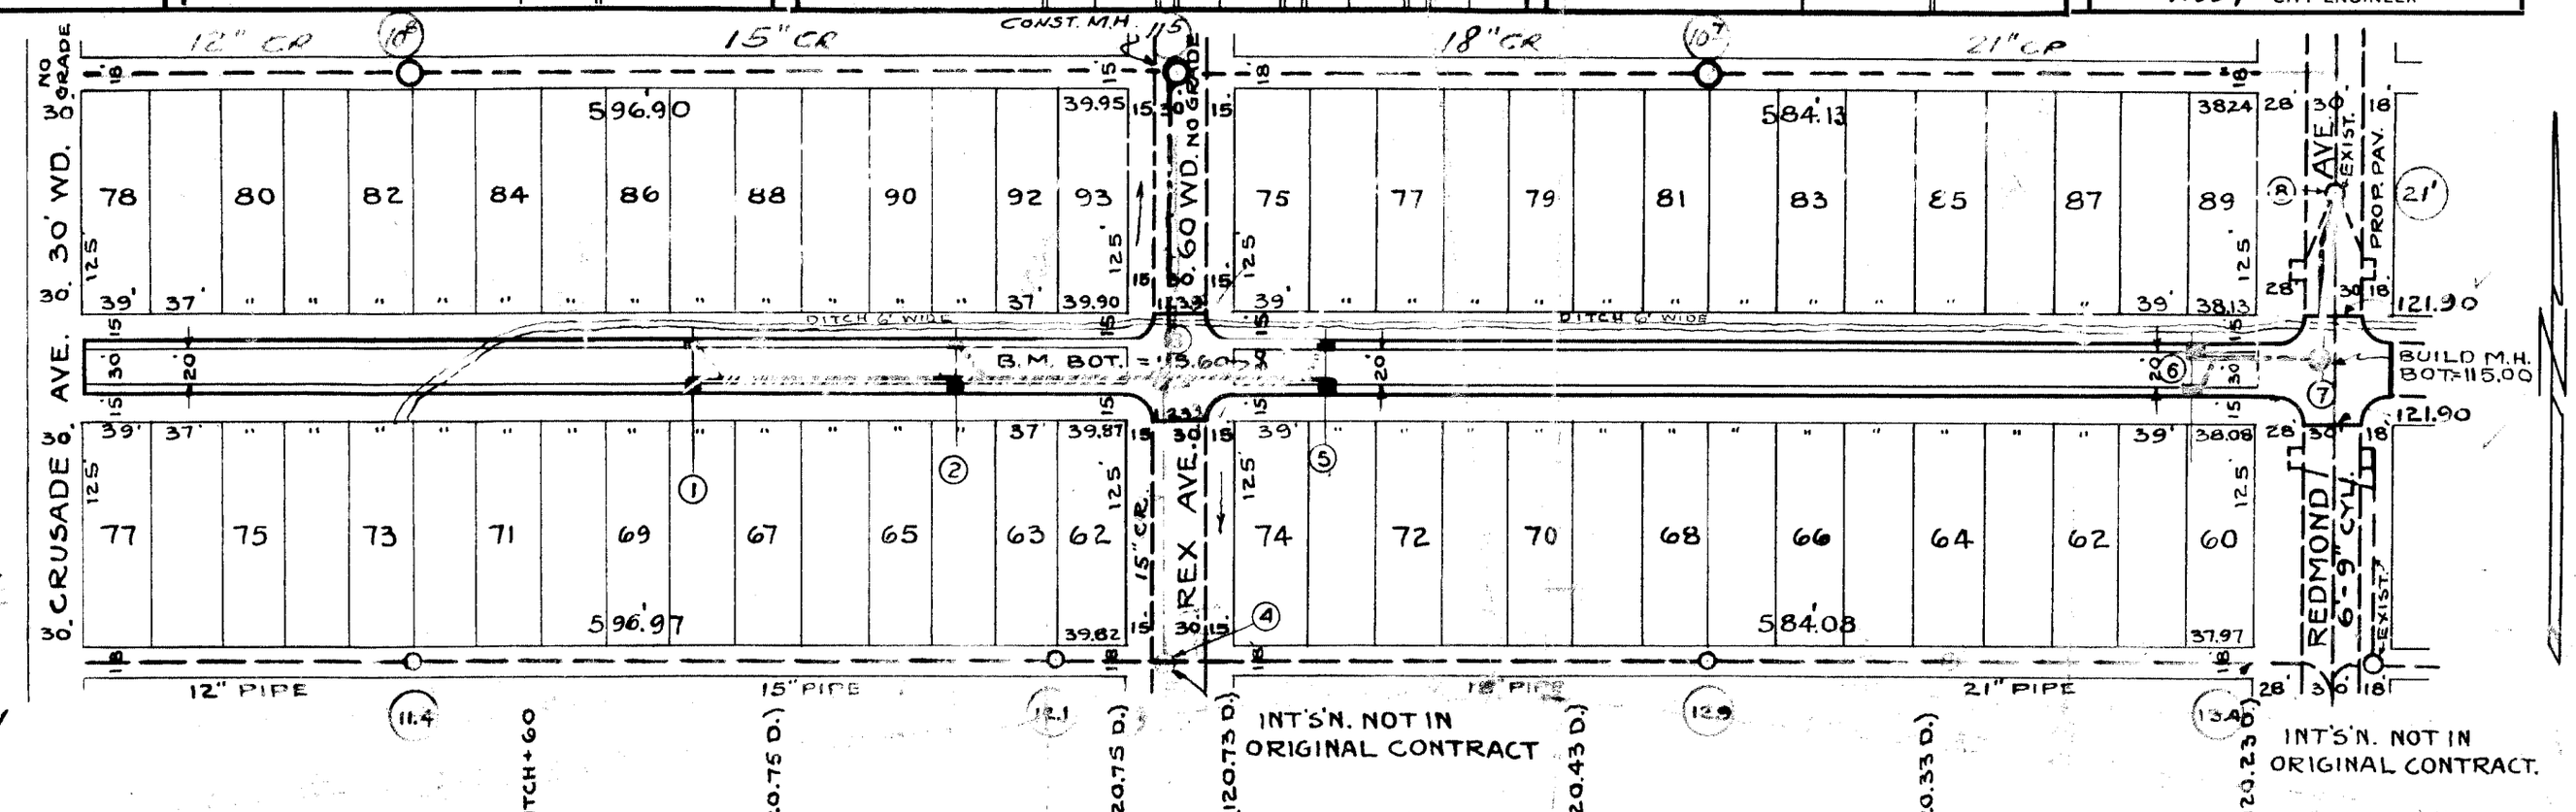

NOTE: 3-26-42
CHANGE OF DRAINAGE CONST.
OUTLET IN REX TO DRAIN NORTHERLY TO EXISTING M.H. AT ALLEY NORTH of LAPPIN.

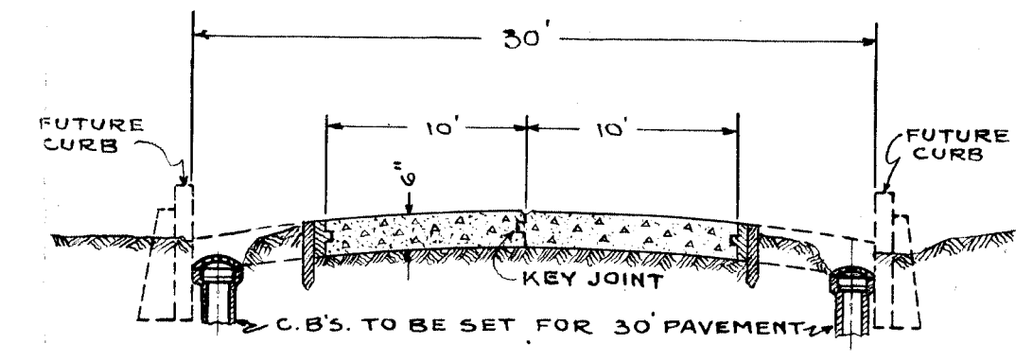

COMMON COUNCIL PROCEED'S. 12-2-41
CONSTRUCTED BY
PETITION & OWNER WELTON HOMES CO.
702 LAF. BLDG. CAD. 8524. 20' SLAB WITH DRAINAGE AS SHOWN. NO INTERSECTIONS PUT IN.
PETITION # 9498.

BENCH MARKS	ELEV.
CTR. OF CONC. MON. ON S.E.COR. OF CORAM & CRUSADE	127.04
X IN PL. EDGE OF WALK AT S.S. OF ALLEY S. OF LAPPIN E.S. OF CRUSADE	126.13
CTR. OF CONC. MON. S.W. COR. OF LAPPIN & REX	123.95
ARROW ON HYD. S.E. COR. OF LAPPIN & REDMOND	124.79