WPA-4026-1936-37

DEPARTMENT OF PUBLIC WORKS DETROIT

CITY ENGINEER'S OFFICE --- DIVISION OF PAVING DESIGN

STREET PAVING PLAN

CROSS SECTIONS Sewers OK JL

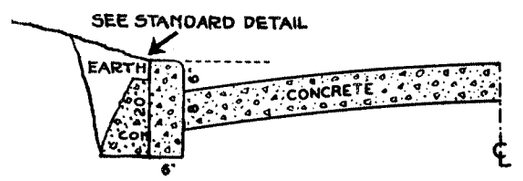

ONE COURSE CONCRETE WITH CONCRETE CURB

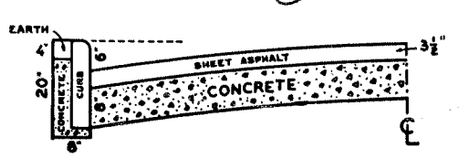

SHEET ASPHALT ON CONCRETE WITH STONE CURB

CIRCLES						
AT	NO.	Δ	RADIUS	TANG.	ARC	SEC.

QUANTITIES	LOTS	CITY	LOTS	CITY
EXCAVATION				
STRAIGHT CURB NEW				
OLD CURB RESET				
CIRCULAR CURB				
PAVING				
CONCRETE BASE				

To WATER Bd 11-9-38 CLASS "B" PAVING

HOR. SCALE 1"=100'			BOOK 1204	PAGE 57	
VER. SCALE 1"= 2'			DATE 5/14/37		
PLAN	M.H.	PROFILE	M.H.	COMPUTED	
CHECKED		GRADE	V.G.	CHECKED	
LOTS 2L	4 929.62'		LENGTH	2464.81'	
CITY 2L	359.60'		LENGTH	179.80'	
TOTAL 2L	5289.22'		LENGTH	2644.61'	
				LOTS	CITY
COST ADVERTISING BLANKS					
COST INSPECTION					

CARD NO. ○

INDEX NO.	TOPO. NO.
16	43

RECORD NO. (5)

NUMBER OF SHEETS: 3

SHEET NO.: 1

INDEXED 8-4-37

NAME OF STREET LAWLEY AVE. 50' WD.

FROM ARLINGTON AVE. 50 WD.

TO CONANT AVE. 66' WD.

TYPE OF PAVEMENT _____ WIDTH _____

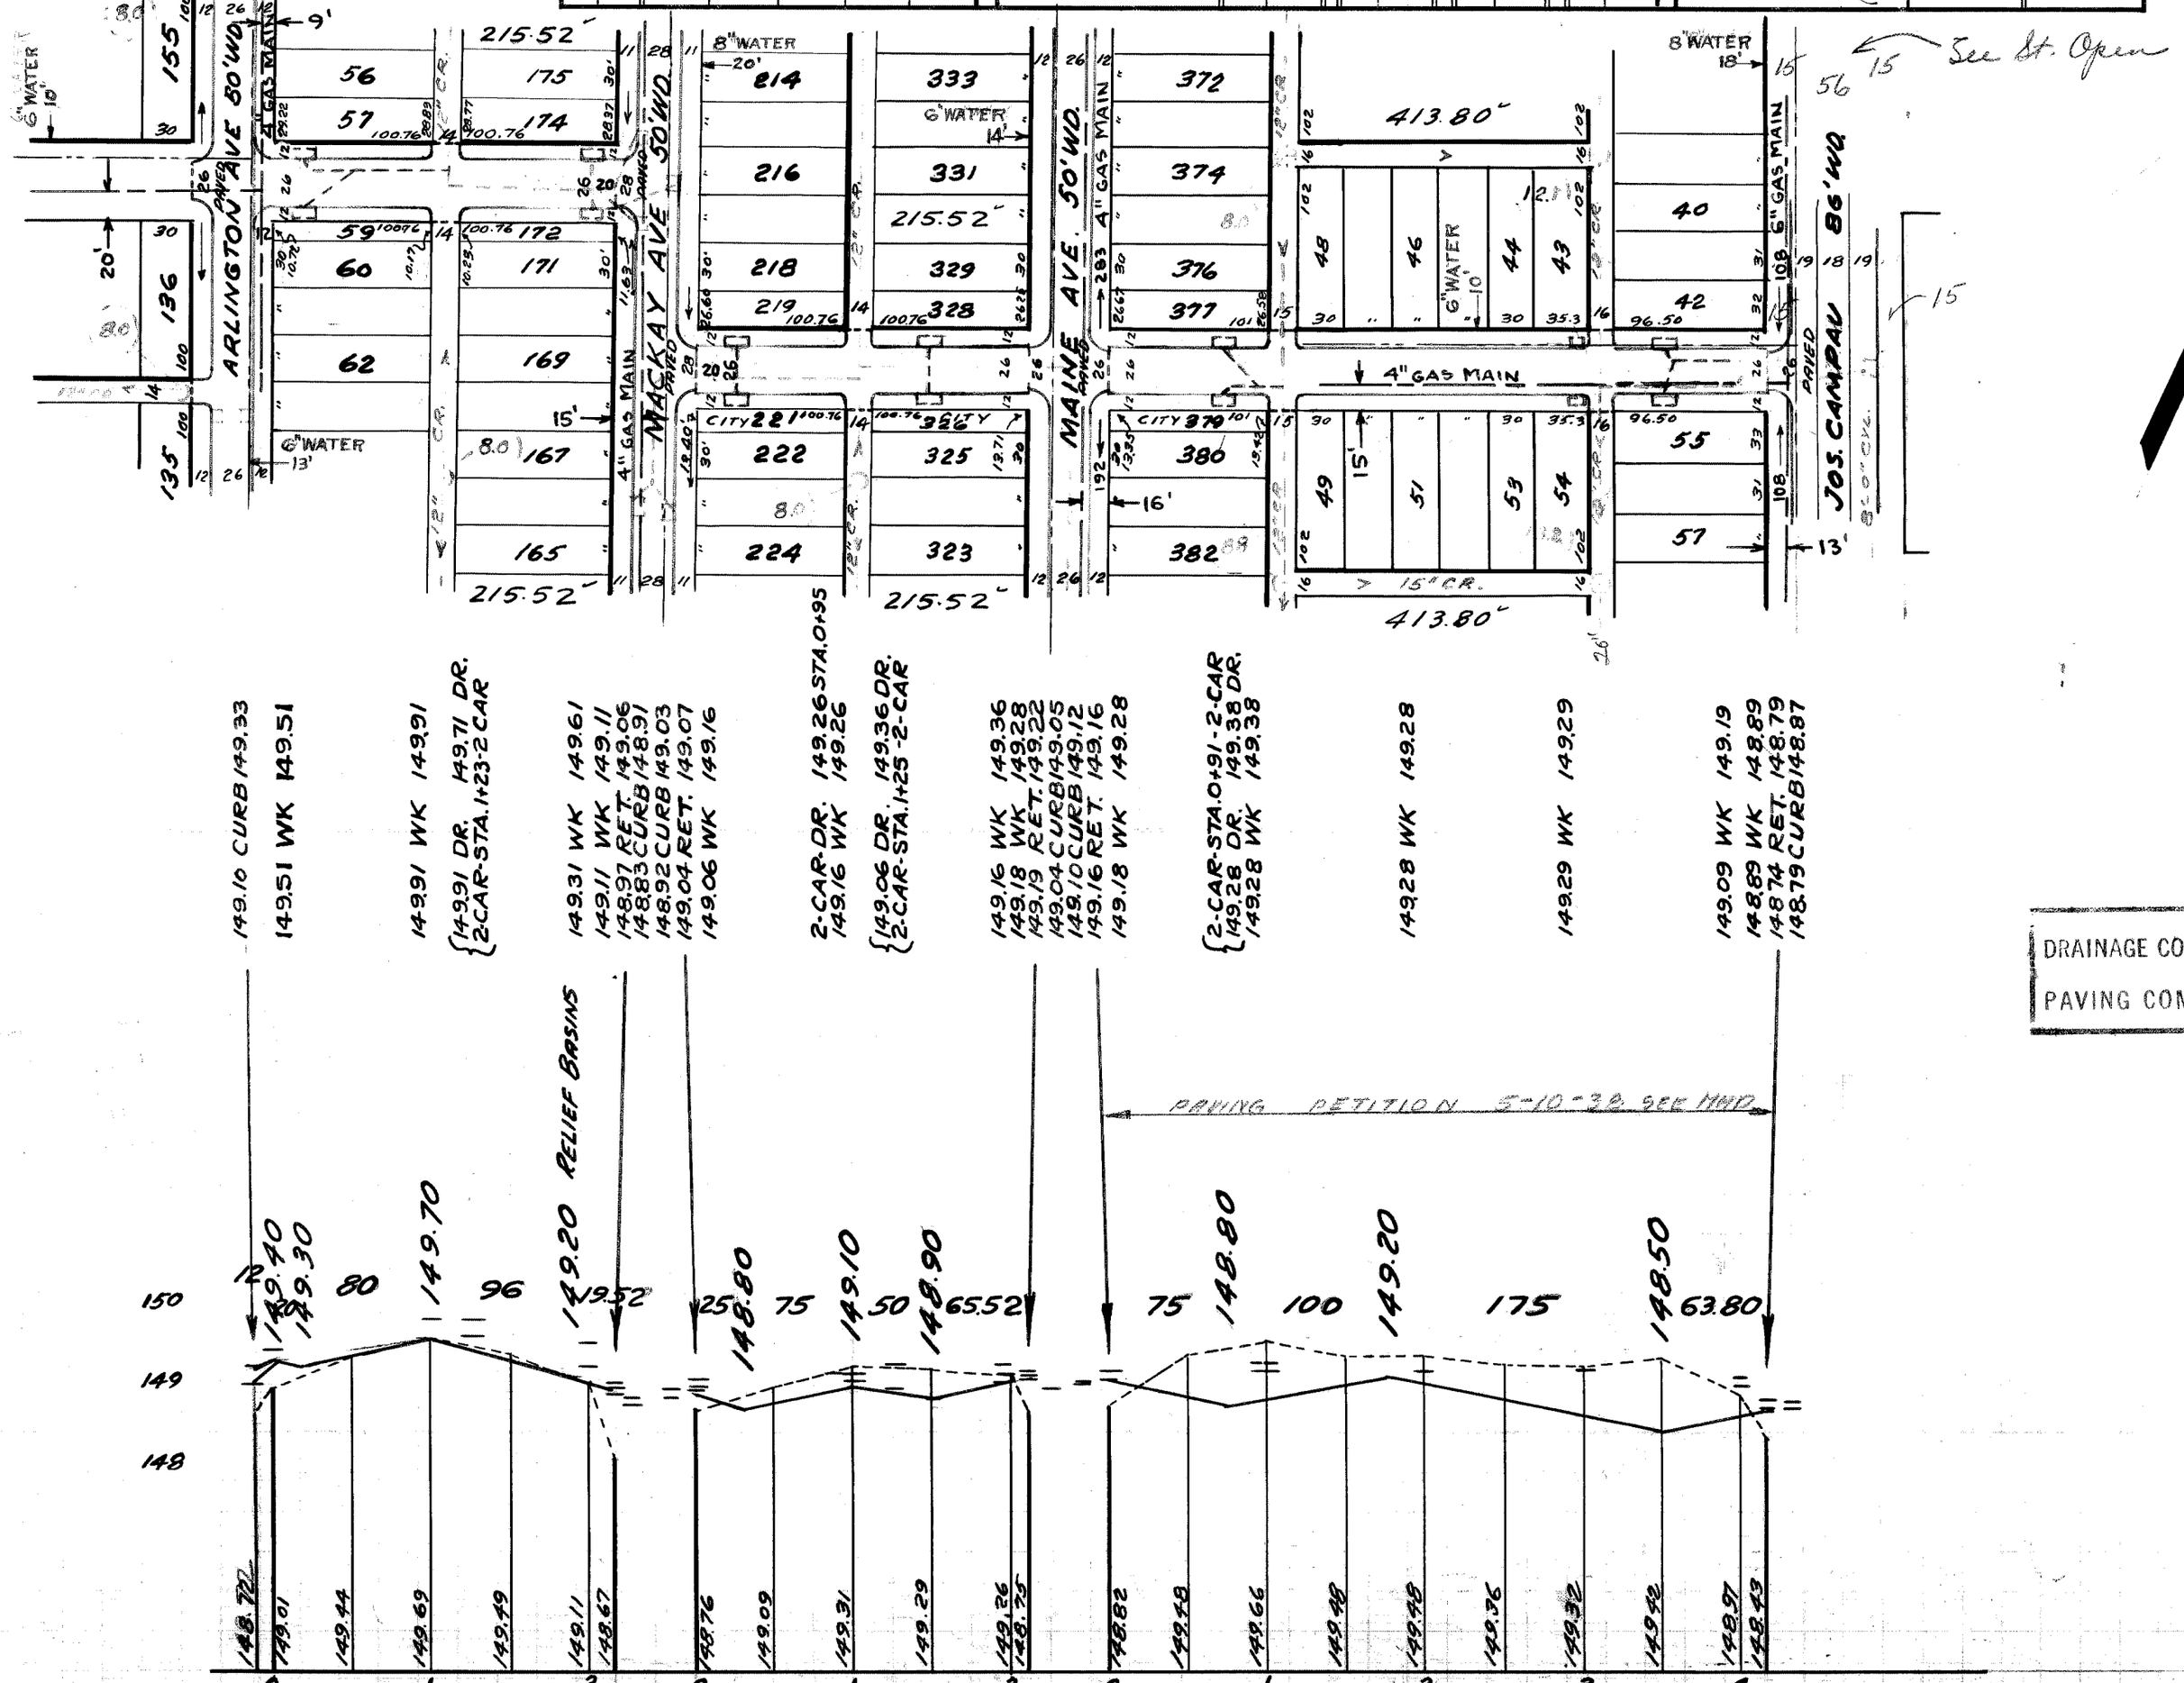

N

DESIGNED BY	V. Guillemety	APPROVED
DRAWN BY	Harry Halgren	W. J. Wallace, ENGINEER OF STREETS
TRACED BY		
CHECKED BY	V. Guillemety	Martin R. Fisher, ASS'T. CITY ENGINEER

EXISTING POOLS & BASINS

NEW " "

BENCH MARKS	ELEV.
B.M. 43216 = X ON E. END 1ST STEP TO LIBRARY S. SIDE OF DAVISON	
OPP LUMPKIN	153.658
HYD. ARROW N.W. COR. LAWLEY & ARLINGTON	152.54
HYD. ARROW S.E. COR. MACKAY & LAWLEY	151.75
HYD. ARROW N.E. COR. JOS. CAMPAU & LAWLEY	152.18
HYD. ARROW N.W. COR. MICHELL & LAWLEY	151.68
HYD. ARROW S.W. COR. CHAREST & LAWLEY	152.50
HYD. ARROW N.E. COR. GALLAGHER & LAWLEY	152.18
HYD. ARROW S.W. COR. KLINGER & LAWLEY	151.43
B.M. 43214 - T. SPIKE E. SIDE 20" SYCAMORE SW COR LAWLEY & CONANT	149.452

94883

8-3-37

DRAINAGE COMPLETED.....

PAVING COMPLETED. 7/1/39