SB-1 10/25/45
30ft 6/4/43

SEWER
REVISIONS
SUPPLEMENTARY DETAILS
DRAWING NO.

NOTE:
BEFORE STARTING CONSTRUCTION CONTRACTOR MUST CHECK WITH UTILITIES FOR LOCATIONS OF EXISTING STRUCTURES WHETHER OR NOT INDICATED ON PLANS.

PLAN SCALE DISTORTED

LOTS & ALLEYS
STREET WIDTHS

DRAINAGE COMPLETED

PAVING COMPLETED

QUANTITIES		CHARLEVOIX END LOTS	CHARLEVOIX END CITY	GOETHE END LOTS	GOETHE END CITY
EXCAVATION	CU. YDS.	100 ✓		50 ✓	
NEW CURB	LIN. FT.	109 ✓		106 ✓	
PAVING	SQ. YDS.	292 ✓		155 ✓	
ASP. TOPPING	SQ. YDS.	20 ✓		20 ✓	
MANHOLES	ADJUST				
	CONSTRUCT				
BASINS	ADJUST				
	CONSTRUCT			2 ✓	
SEWERS-12"	LIN. FT.			160 ✓	
SEWERS-15"	LIN. FT.				
REMOVE OLD PAVT	SQ. YDS.	10 ✓		5 ✓	
REMOVE OLD CURB	LIN. FT.	80 ✓		77 ✓	

HOR. SCALE	1" = 20'	BOOK —	PAGE —
VER. SCALE	1" = 2'	DATE	OCT. 15, 1945

PLAN	E.E.S.	PROFILE	E.E.S.	COMPUTED	E.E.S.
CHECKED	R.E.R.	GRADE		CHECKED	R.E.R.

		LOTS	CITY
LOTS	2L	LENGTH	
CITY	2L	LENGTH	
TOTAL	2L	LENGTH	257.55 ✓
		LOTS	CITY
COST ADVERTISING			
COST INSPECTION			

DESIGNED BY	E.E. Stefula
DRAWN BY	E.E. Stefula
TRACED BY	E.E.S.
CHECKED BY	Robert E. Reid. Robt. E. Reid
APPROVED	L. L. Baston
	A.J. Wallace
	Martin A. Fisher
	ENGINEER OF STREETS
	ASSIST. CITY ENGINEER

CARD NO. ○

INDEX NO.	TOPO. NO.
28	55

RECORD NO. ○

DEPARTMENT OF PUBLIC WORKS DETROIT

CITY ENGINEER'S OFFICE --- DIVISION OF PAVING DESIGN

STREET PAVING PLAN

NAME OF STREET LEMAY AVE. TURN-AROUNDS — ASSIGNMENT NO.

FROM CHARLEVOIX - PLAYFIELD

TO PLAYFIELD - GOETHE

SHEET 1 OF 1 SHEETS

TYPE OF PAVEMENT 6"-ONE COURSE CONCRETE WIDTH 15'

Est. Cost - 1525.

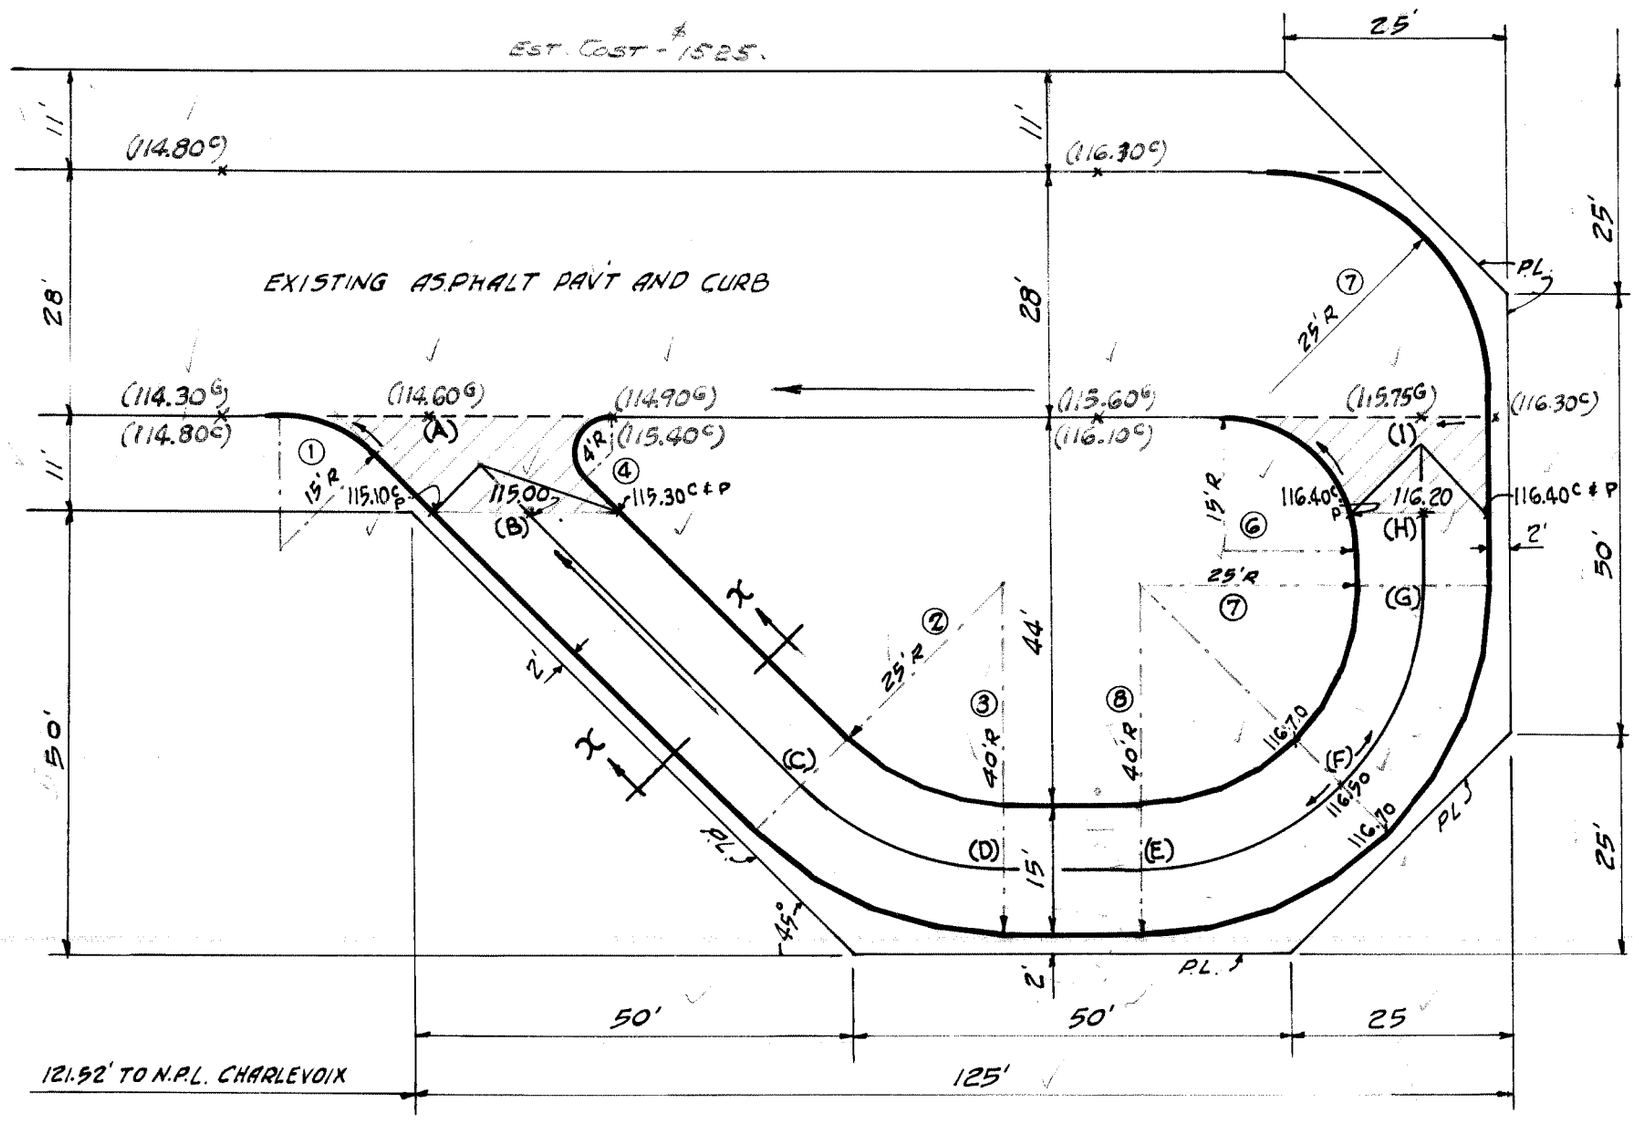

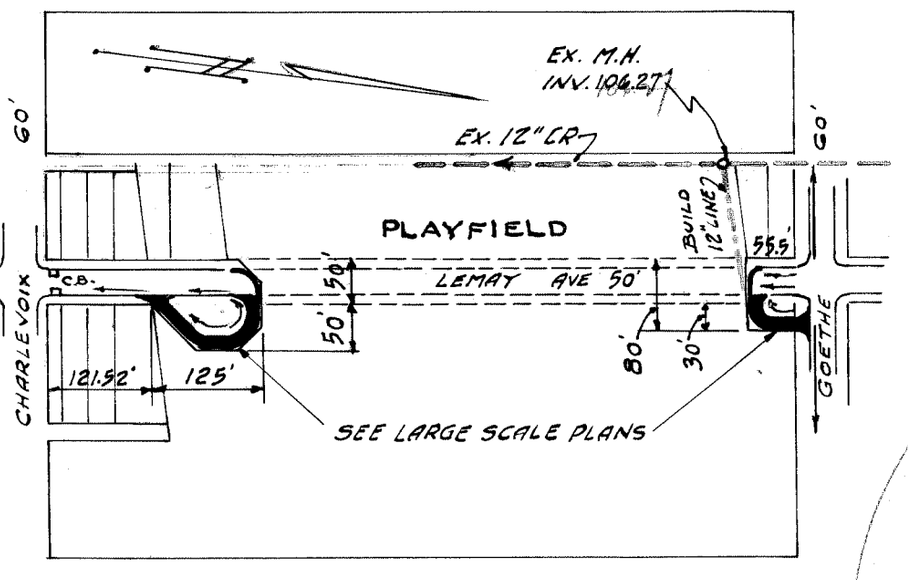

Vacation Requested By Bd. of Education - Aug. 20th 1945
Paving Requested By Jan Schmedding Aug. 30th 1948

Est. Cost - 1692.

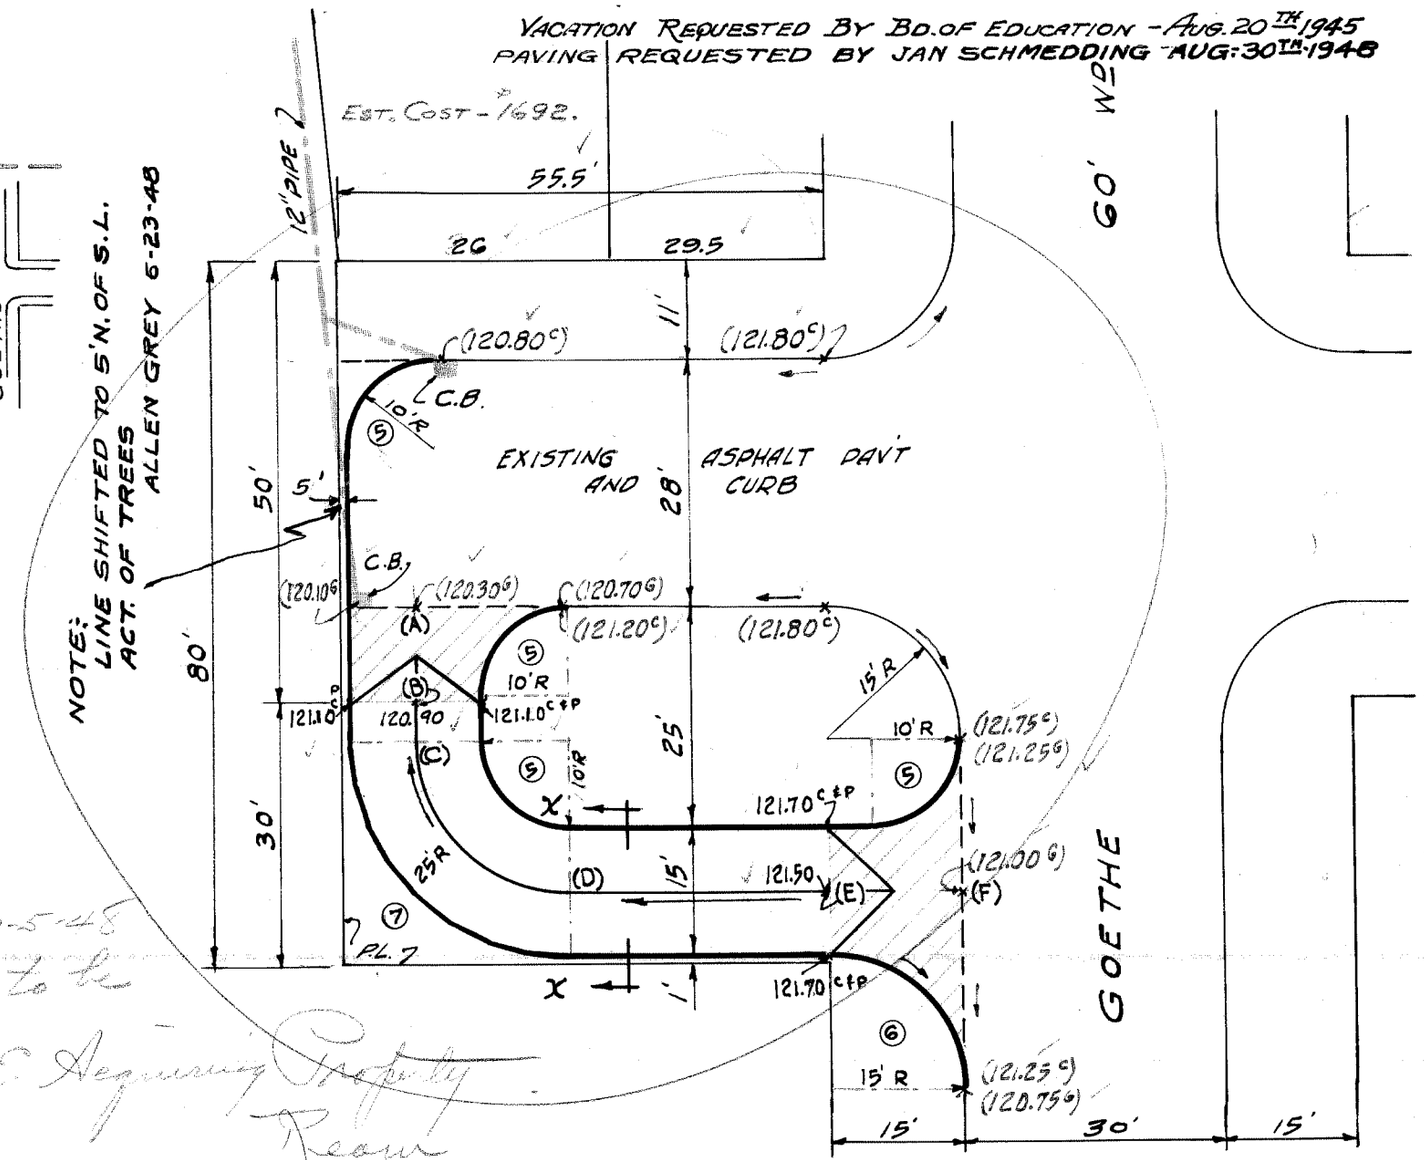

NOTES

■ CONSTRUCT 2 STD. 18"x12"-Y BASINS (C.B.) COMPLETE AND CONNECT TO ALLEY M.H. AS SHOWN.
EXIST. ELEVS SHOWN THUS (000.00) ON LEMAY AND GOETHE ARE RECORD ELEVS AND MAY VARY.
USE ALLEY TYPE RETURNS WITH CURBS WHERE SHOWN CROSS-HATCHED.
CURB TO BE REMOVED SHOWN THUS ——— ON LARGE SCALE PLANS.

10-5-45
This Construction to be Omitted Dept of B.S.C. Acquiring Property Rear

94892

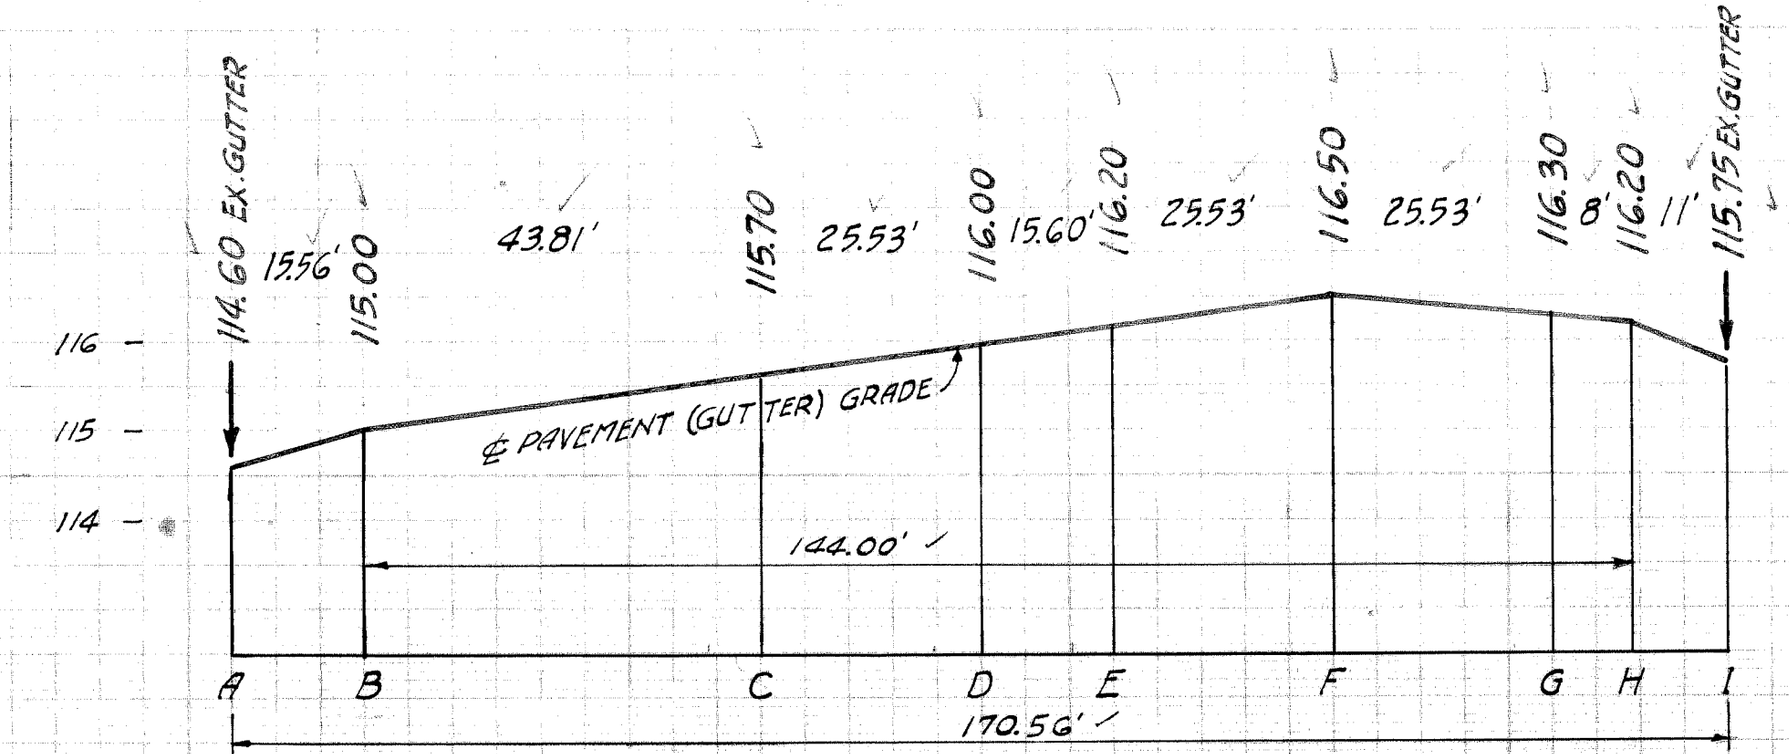

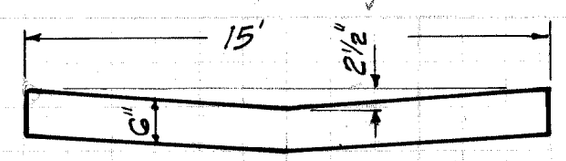

TYPICAL SECTION X-X

(B) TO (H) CHARLEVOIX END
(B) TO (E) GOETHE "

①	②	③	④
1 CIRCLES	1 CIRCLES	1 CIRCLES	1 CIRCLES
Δ 45°	Δ 45°	Δ 45°	Δ 135°
R. 15'	R. 25'	R. 40'	R. 4'
T. 6.21	T. 10.96	T. 16.57	T. 9.66
A. 11.78	A. 19.64	A. 31.42	A. 9.42
S. 4.84	S.	S.	S. 19.78

⑤	⑥	⑦	⑧
4 CIRCLES	2 CIRCLES	3 CIRCLES	1 CIRCLES
Δ 90°	Δ 90°	Δ 90°	Δ 90°
R. 10'	R. 15'	R. 25'	R. 4.0'
T. 10	T. 15	T. 25	T. 4.0
A. 15.71	A. 23.56	A. 39.27	A. 62.83
S. 21.46	S. 48.29	S. 134.25	S. 343.37

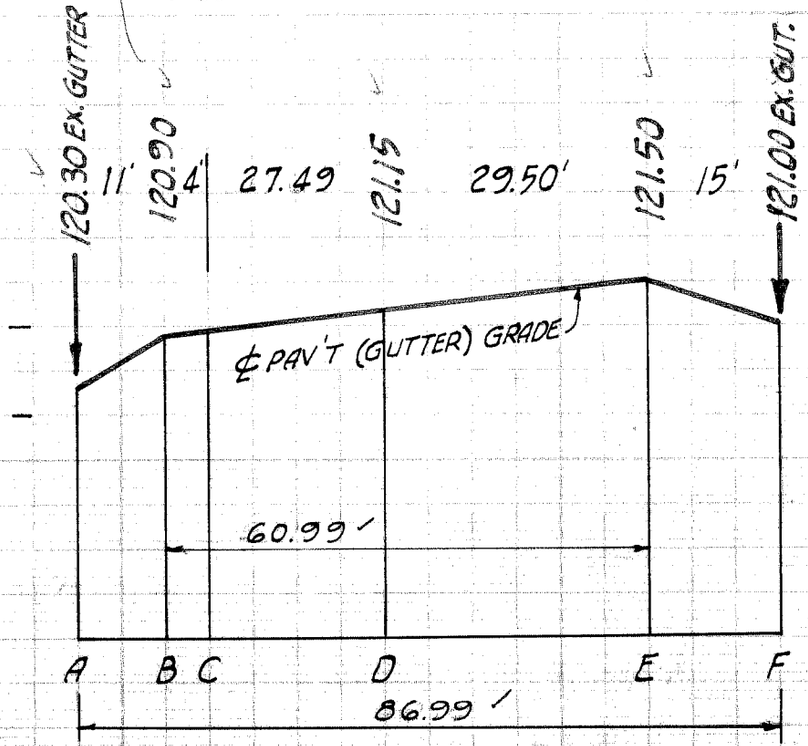

C-1350