CONTRACT NO. P.W. 1806 F

DEPARTMENT OF PUBLIC WORKS DETROIT

CITY ENGINEER'S OFFICE --- DIVISION OF PAVING DESIGN

STREET PAVING PLAN

CARD NO. (X) 51-18

INDEX NO.	TOPO NO.
68	84

RECORD NO. ( )

NAME OF STREET **LESURE**

ASSIGN. NO. 325 AV-9
PETITION NO. 5530

FROM 588.28' S. OF S.P.L. OF EATON

TO S.P.L. OF EATON

SHEET 1 OF 1 SHEETS

TYPE OF PAVEMENT 8 : 6 : 8 DRAINAGE ~~ONE COURSE CONCRETE~~ - INTEGRAL CURB WIDTH 30'

8" UNIFORM AT STREET INTERSECTIONS EXCEPT AS NOTED

CONTRACT APPROVED C.C. TO $

PET # 5530 A. B. HELLER 3-20-51
REQUESTED BY WEBER 12-22-50

BENCH MARKS	ELEV.
P.L.B.M. 84-255A N.E. COR. LYNDON & SNOWDEN	169.054
↑ON HYD. N.E. COR. LESURE & EATON	174.44
↑ON HYD. E. SIDE LESURE STA. 2+40	173.98

NOTE:
FOR SYMBOLS (A) ETC. SEE STD. DET. DRW'G NO. C-327

NOTE:
D.P.W. TO CONSTRUCT DRAINAGE, CONTRACTOR TO ADJUST

SEWER	
REVISIONS	GRADE CHANGED
STA. 0+00 — STA. 3+00	9-26-51 ANB.

SUPPLEMENTARY DETAILS			
C-324A	C-390	C-587	C-739B
C-325	C-524	C-733	C-938
C-326A	C-585	C-739	C-1608
C-327	C-586	C-739A	

NOTE:
BEFORE STARTING CONSTRUCTION CONTRACTOR MUST CHECK WITH UTILITIES FOR LOCATIONS OF EXISTING STRUCTURES WHETHER OR NOT INDICATED ON PLANS.

PLAN SCALE DISTORTED
LOTS & ALLEYS 1" = 100'
STREET WIDTHS 1" = 50'

DRAINAGE COMPLETED

PAVING COMPLETED

QUANTITIES		ESTIMATED LOTS	ESTIMATED CITY	FINAL LOTS	FINAL CITY
EXCAVATION	CU. YDS.				
NEW CURB	LIN. FT.				
PAVING	SQ. YDS.				
SIDEWALK	SQ. FT.				
MANHOLES	ADJUST				
	CONSTRUCT				
BASINS	ADJUST				
	CONSTRUCT				
SEWERS-12"	LIN. FT.				

HOR. SCALE 1" = 100		BOOK 1402	PAGE 65				
VER. SCALE 1" = 2'		DATE LEVELS 1-15-51 DRAWING 8-23-51					
PLAN	RJA	PROFILE	RJA	COMPUTED			
CHECKED	ANB.	GRADE	ANB.	CHECKED			
LOTS 2L	1	176	56	✓LENGTH		588	28
CITY 2L		—	—	✓LENGTH		—	—
TOTAL 2L	1	176	56	✓LENGTH		588	28
				LOTS		CITY	
COST ADVERTISING							
COST INSPECTION							

DESIGNED BY	Arthur N Berger
DRAWN BY	R.J. ALBERTS
TRACED BY	
CHECKED BY	
APPROVED	Robt. R. Reom
	ENGINEER OF STREETS
X	CITY ENGINEER

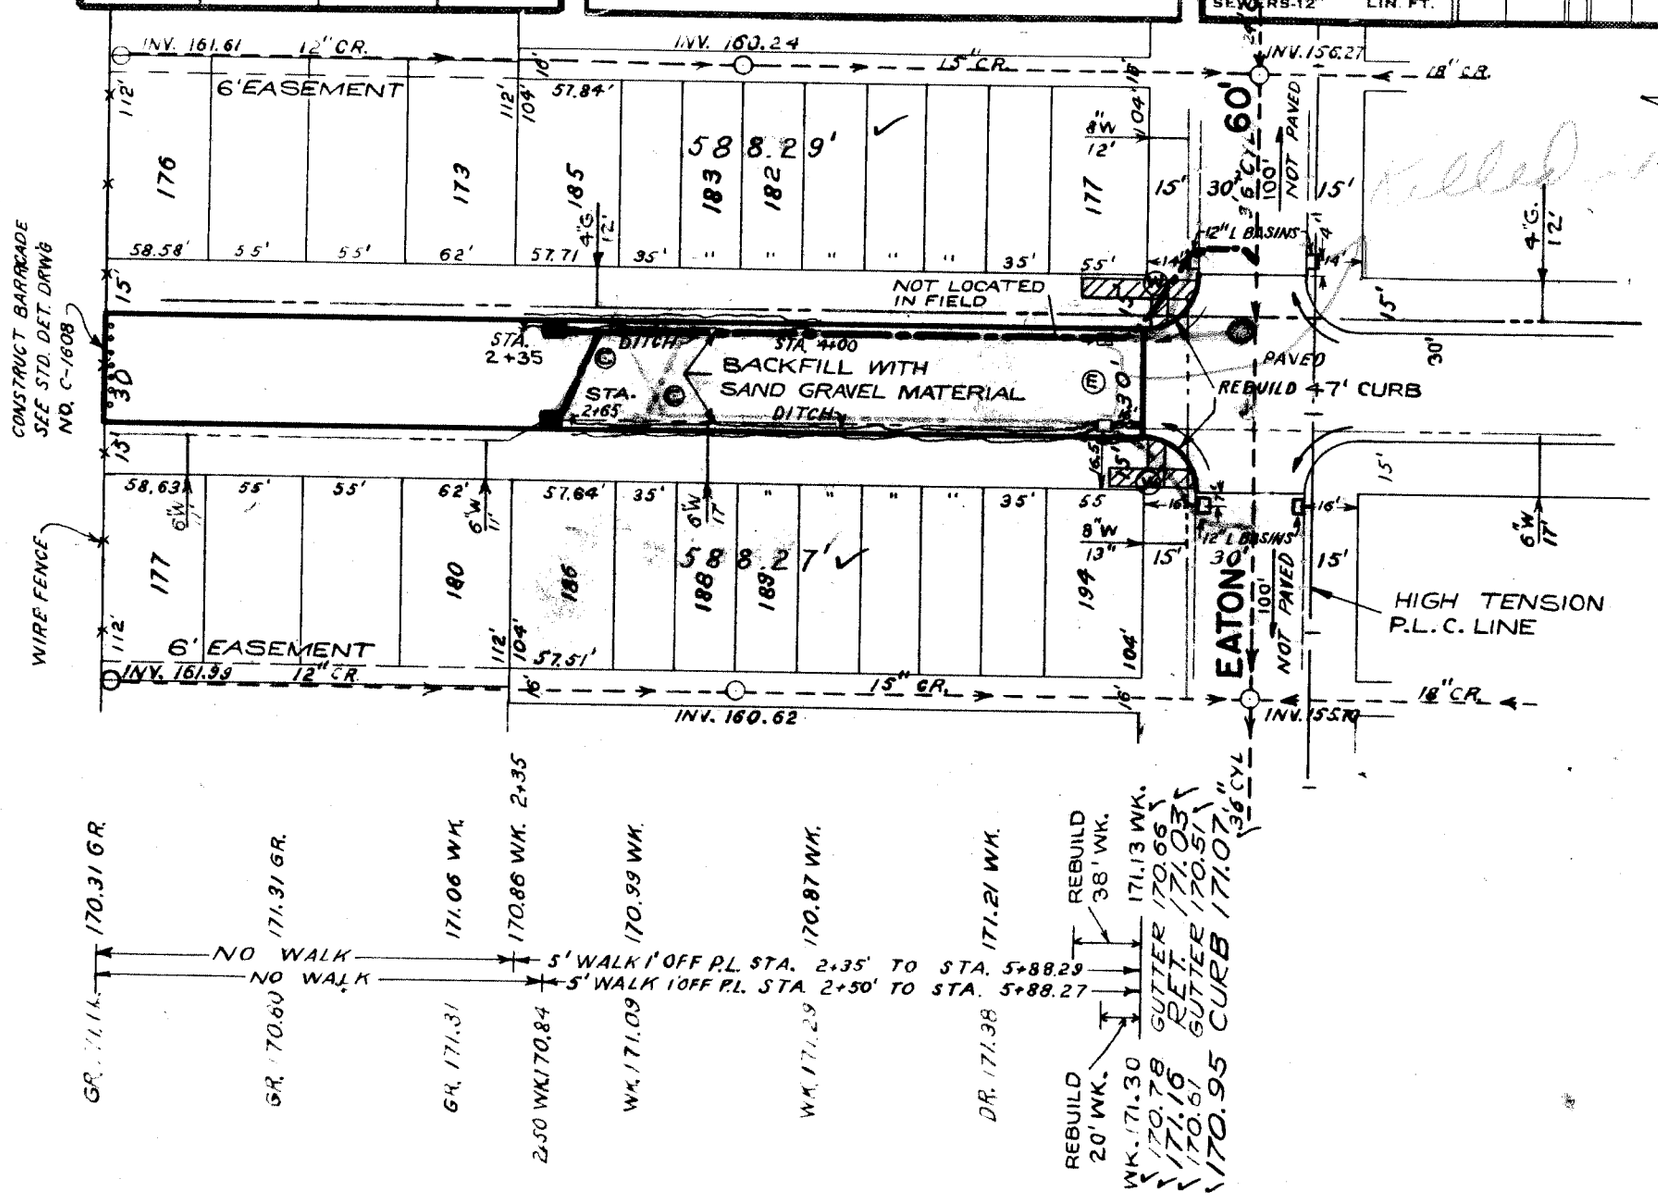

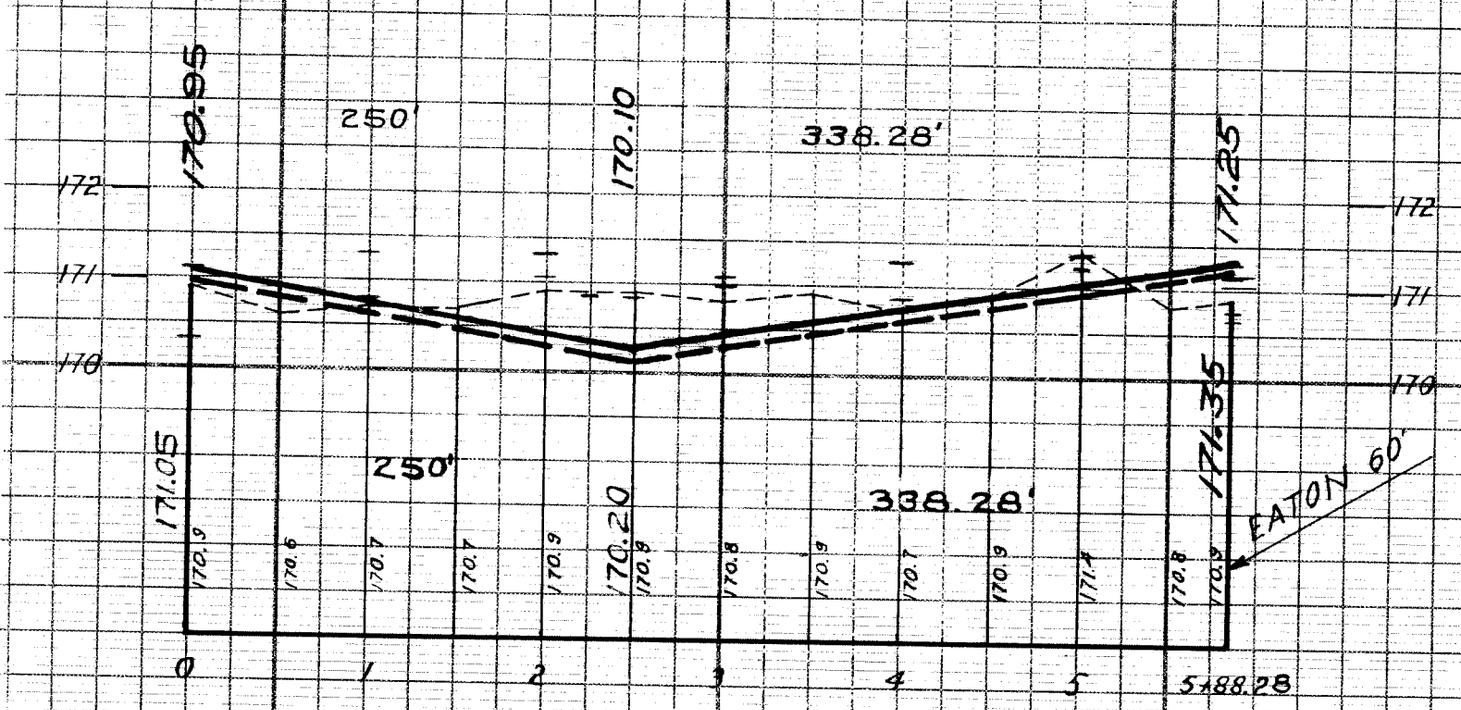

9-26-51

Tracing Posted
OK. 10-30-51