SEWER G.L. CMD 6/13/43
INDEXED
REVISIONS

JOB NO.		PROGRESS	
BLUE PRINT ISSUED FOR:	DATE	START	FINISH
GRADE ONLY			
CATCH BASINS			
PAVING-CLASS-			
DEPT. OF WATER SUPPLY			
GAS CO.			

QUANTITIES	LOTS	CITY	LOTS	CITY
EXCAVATION				
STRAIGHT CURB NEW				
OLD CURB RESET				
CIRCULAR CURB				
PAVING				
CONCRETE BASE				

HOR. SCALE 1" = 100'	BOOK 958 PAGE 39
VER SCALE 1" = 2'	DATE 6-18-43

PLAN	F.M.	PROFILE	F.M.	COMPUTED	
CHECKED		GRADE		CHECKED	R.J.

LOTS 2L	2,420.00	LENGTH	1,210.00	✓
CITY 2L	352.00	LENGTH	176.00	✓
TOTAL 2L	2,772.00	LENGTH	1,386.00	✓
			LOTS	CITY
COST ADVERTISING BLANKS				
COST INSPECTION				

DESIGNED BY	R.J.
DRAWN BY	F. Minikel
TRACED BY	
CHECKED BY	R.J.

APPROVED
J. L. Barton
CITY ENGINEER
Martin R. Fisher
ASSIST. CITY ENGINEER

CARD NO ○

INDEX NO	TOPO NO
38	95

RECORD NO ○

DEPARTMENT OF PUBLIC WORKS DETROIT

CITY ENGINEER'S OFFICE --- DIVISION OF PAVING DESIGN

STREET PAVING PLAN

NAME OF STREET LIBERAL AVE.

FROM W.P.L. OF REDMOND AVE.

TO E.P.L. OF CORDELL AVE.

TYPE OF PAVEMENT F.H.A. PRIVATE WIDTH 30'

NUMBER OF SHEETS	SHEET NO
1	1

Requested By Louis Rose
19401 Kelly Rd.
5-18-43

Approved by F.H.A.
5-18-43

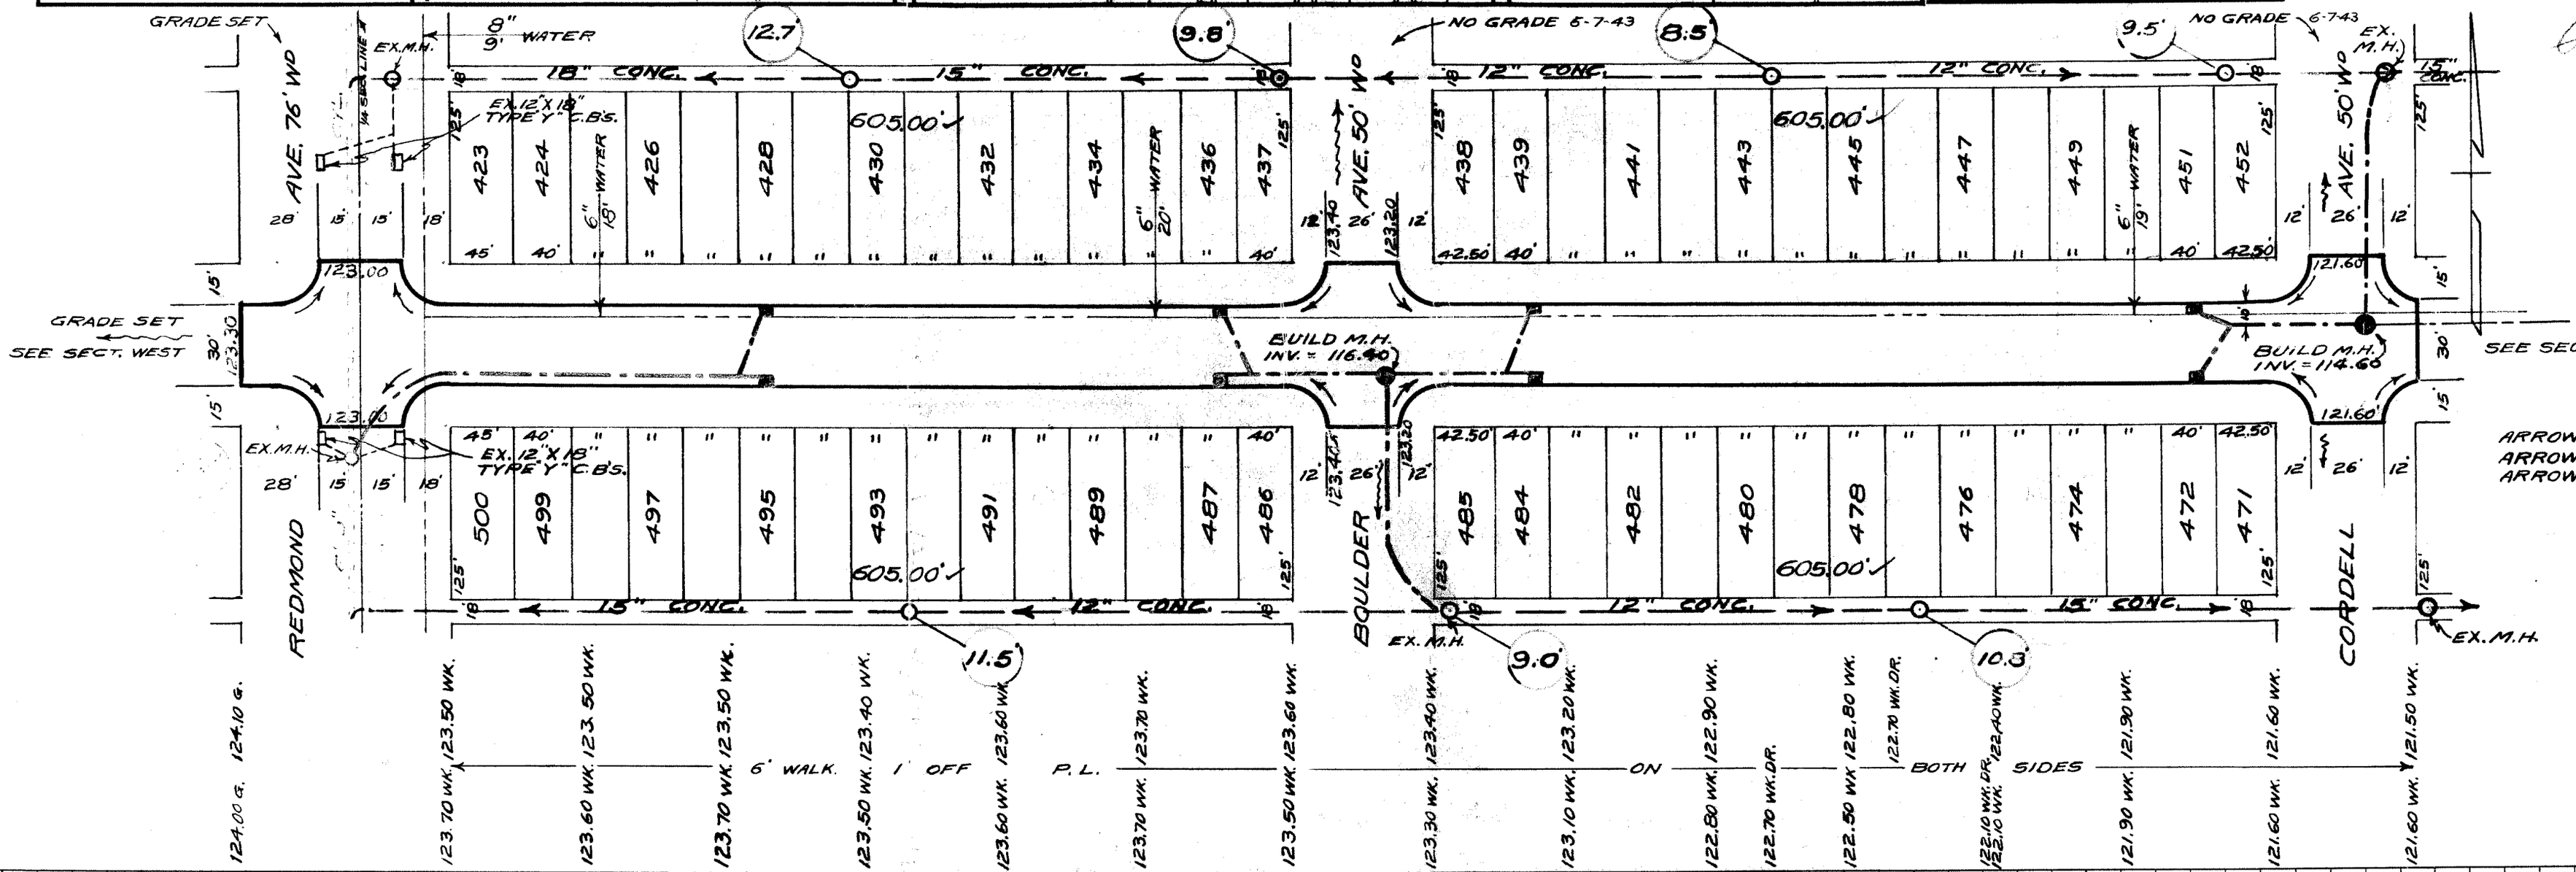

BENCH MARKS
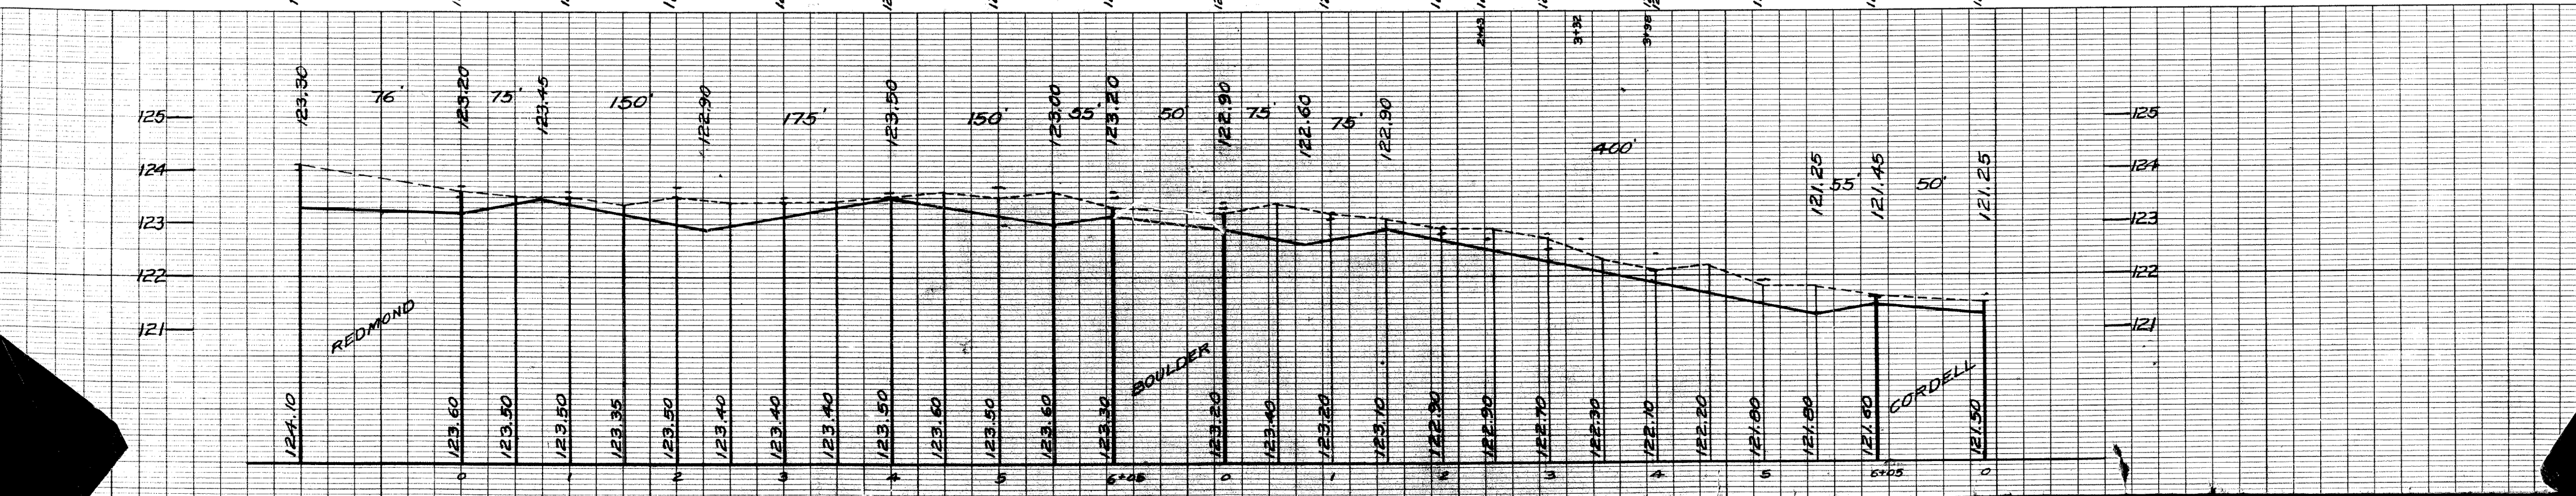
ARROW ON HYD. N.E. COR. REDMOND + LIBERAL ---- 126.05
ARROW ON HYD. N.W. COR. BOULDER + LIBERAL ---- 126.36
ARROW ON HYD. N.W. COR. CORDELL + LIBERAL ---- 124.57