Sewers O.K.
J.L.

CROSS SECTIONS

E STANDARD DETAIL

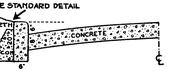

ONE COURSE CONCRETE WITH CONCRETE CURB

SHEET ASPHALT ON CONCRETE WITH STONE CURB

CIRCLES						
AT	NO.	△	RADIUS	TANG.	ARC	SEG.

QUANTITIES	LOTS	CITY	LOTS	CITY
EXCAVATION				
STRAIGHT CURB NEW				
OLD CURB RESET				
CIRCULAR CURB				
PAVING				
CONCRETE BASE				
COST ADVERTISING BLANKS				
COST INSPECTION				

T. WATER BD 8-11-38

Class "B" Class "C" Extension

HOR. SCALE 1"=100'					BOOK 1342 PAGE 1		
VER. SCALE 1"= 2'					DATE 11-23-1937		
PLAN	F.W.H.	PROFILE	F.W.H.	COMPUTED			
CHECKED		GRADE	16	CHECKED			
LOTS 2L	11	927	82	LENGTH	5	963	91
CITY 2L		254	–	LENGTH		127	
TOTAL 2L	12	181	82	LENGTH	6	090	91
				LOTS		CITY	

CARD NO. V

INDEX NO.	TOPO. NO.
	64 70

RECORD NO.

DEPARTMENT OF PUBLIC WORKS DETROIT

CITY ENGINEER'S OFFICE --- DIVISION OF PAVING DESIGN

STREET PAVING PLAN

NUMBER OF SHEETS 3

SHEET NO. 1

NAME OF STREET LINVILLE AVE. 60 FT. WD.

FROM OUTER DRIVE

TO CADIEUX

TYPE OF PAVEMENT

WIDTH 18'CR.

N.

EXISTING POOLS & BASINS.
NEW " " " .

BENCH MARKS.

B.M.-#64,320-X ON N. SIDE OF CONCRETE BASE OF LIGHT POLE-N.W. COR. ALTER & OUTER DR. 120.336
B.M.-ARROW ON HYD.-N.E. COR. LINVILLE & OUTER DR. 123.79
B.M.-ARROW ON HYD.-N.E. COR. MARYLAND & LINVILLE. 123.47
B.M.-ARROW ON HYD.-S.W. COR. LAKEPOINTE & LINVILLE. 122.94
B.M.-ARROW ON HYD.-N.E. COR. BEACONSFIELD & LINVILLE. 123.16
B.M.-ARROW ON HYD.-N.W. COR. SOMERSET & LINVILLE. 121.97
B.M.-ARROW ON HYD.-N.E. COR. BALFOUR & LINVILLE. 122.22

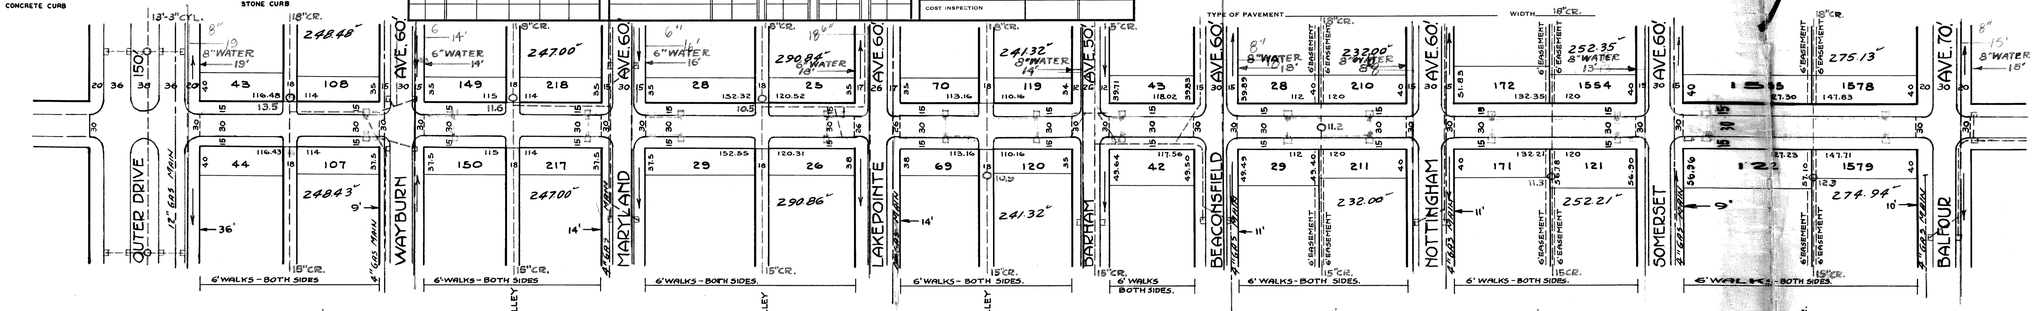

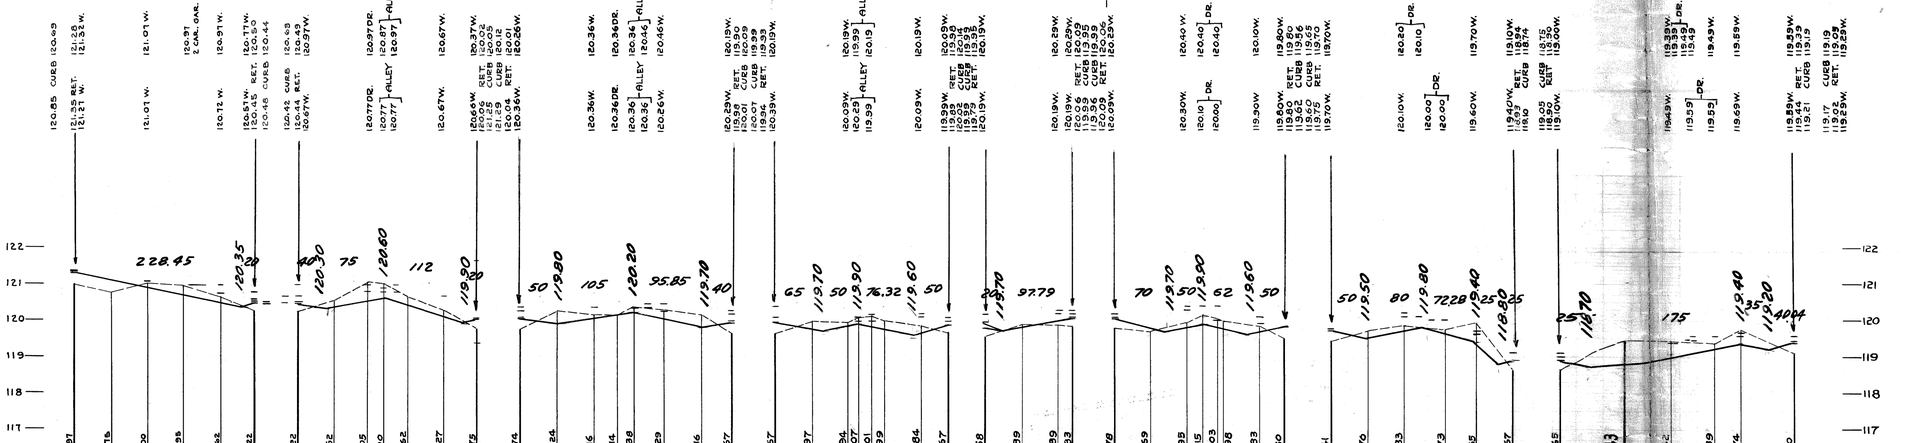

SUMP MANHOLE BASINS BY W.P.A. INSTALLED 2-8-38

DESIGNED BY	Guillemette	APPROVED	
DRAWN BY	Frank W. Harris		ENGINEER OF STREETS
TRACED BY			Martin R. Fisher
CHECKED BY	Guillemette		ASS'T CITY ENGINEER

WATER MAINS OK'd 8-22-38 No. 94955

DRAINAGE COMPLETED.....
PAVING COMPLETED... 9/16/39