11 7, 1944. **DRAINAGE REVISIONS for F.H.A. IMPROVEMENTS**

- At points "W" - 25 ft. N. of N.P.L. of Joy Rd. Construct 2 - Standard 18" x 12" Y Basins complete and connect to existing 12" outlets near N.P.L. of Joy Rd. Omit 2 Standard Basins; one standard manhole and necessary 12" sewer outlet between "W" and "X" until street is to be paved.
- At points "C" - 50 ft. N. of the N.P.L. of Dover, construct 2 - Standard 18" x 12" Y Basins; also 2 standard manholes, and connect with 12" pipe to alley sewer east of Longacre as shown.
- Construct Ditch Line on both sides of Longacre from Cathedral to Joy Rd. as shown on blueprint.

Approved: W. J. Wallace
Engineer of Design

Orig. Notations by R.R.C. 11-7-44

QUANTITIES	LOTS	CITY	LOTS	CITY
EXCAVATION				
STRAIGHT CURB NEW				
OLD CURB RESET				
CIRCULAR CURB				
PAVING				
CONCRETE BASE				

HOR. SCALE	1"=50' / 1"=100'		BOOK 1564 PAGE 18				
VER SCALE	1"=2'		DATE 4-3-44				
PLAN	T.K.	PROFILE	T.K.	COMPUTED			
CHECKED		GRADE	R³	CHECKED			
LOTS 2L	2	293	84	LENGTH	1	146	92
CITY 2L		240	00	LENGTH		120	00
TOTAL 2L	2	533	84	LENGTH	1	266	92
				LOTS		CITY	
COST ADVERTISING BLANKS							
COST INSPECTION							

DESIGNED BY	
DRAWN BY	T. KANOW
TRACED BY	
CHECKED BY	R³

APPROVED: E. E. Easton
ENGINEER OF STREETS
ASSIST CITY ENGINEER

CARD NO

INDEX NO	TOPO NO
69	100

RECORD NO

DEPARTMENT OF PUBLIC WORKS DETROIT

CITY ENGINEER'S OFFICE --- DIVISION OF PAVING DESIGN

STREET PAVING PLAN

NAME OF STREET LONGACRE AVE.

FROM 40 S. OF N. P. L. OF JOY ROAD

TO S.P.L. CATHEDRAL AVE.

TYPE OF PAVEMENT _____ WIDTH 30' & 36'

NUMBER OF SHEETS 1

SHEET NO 1

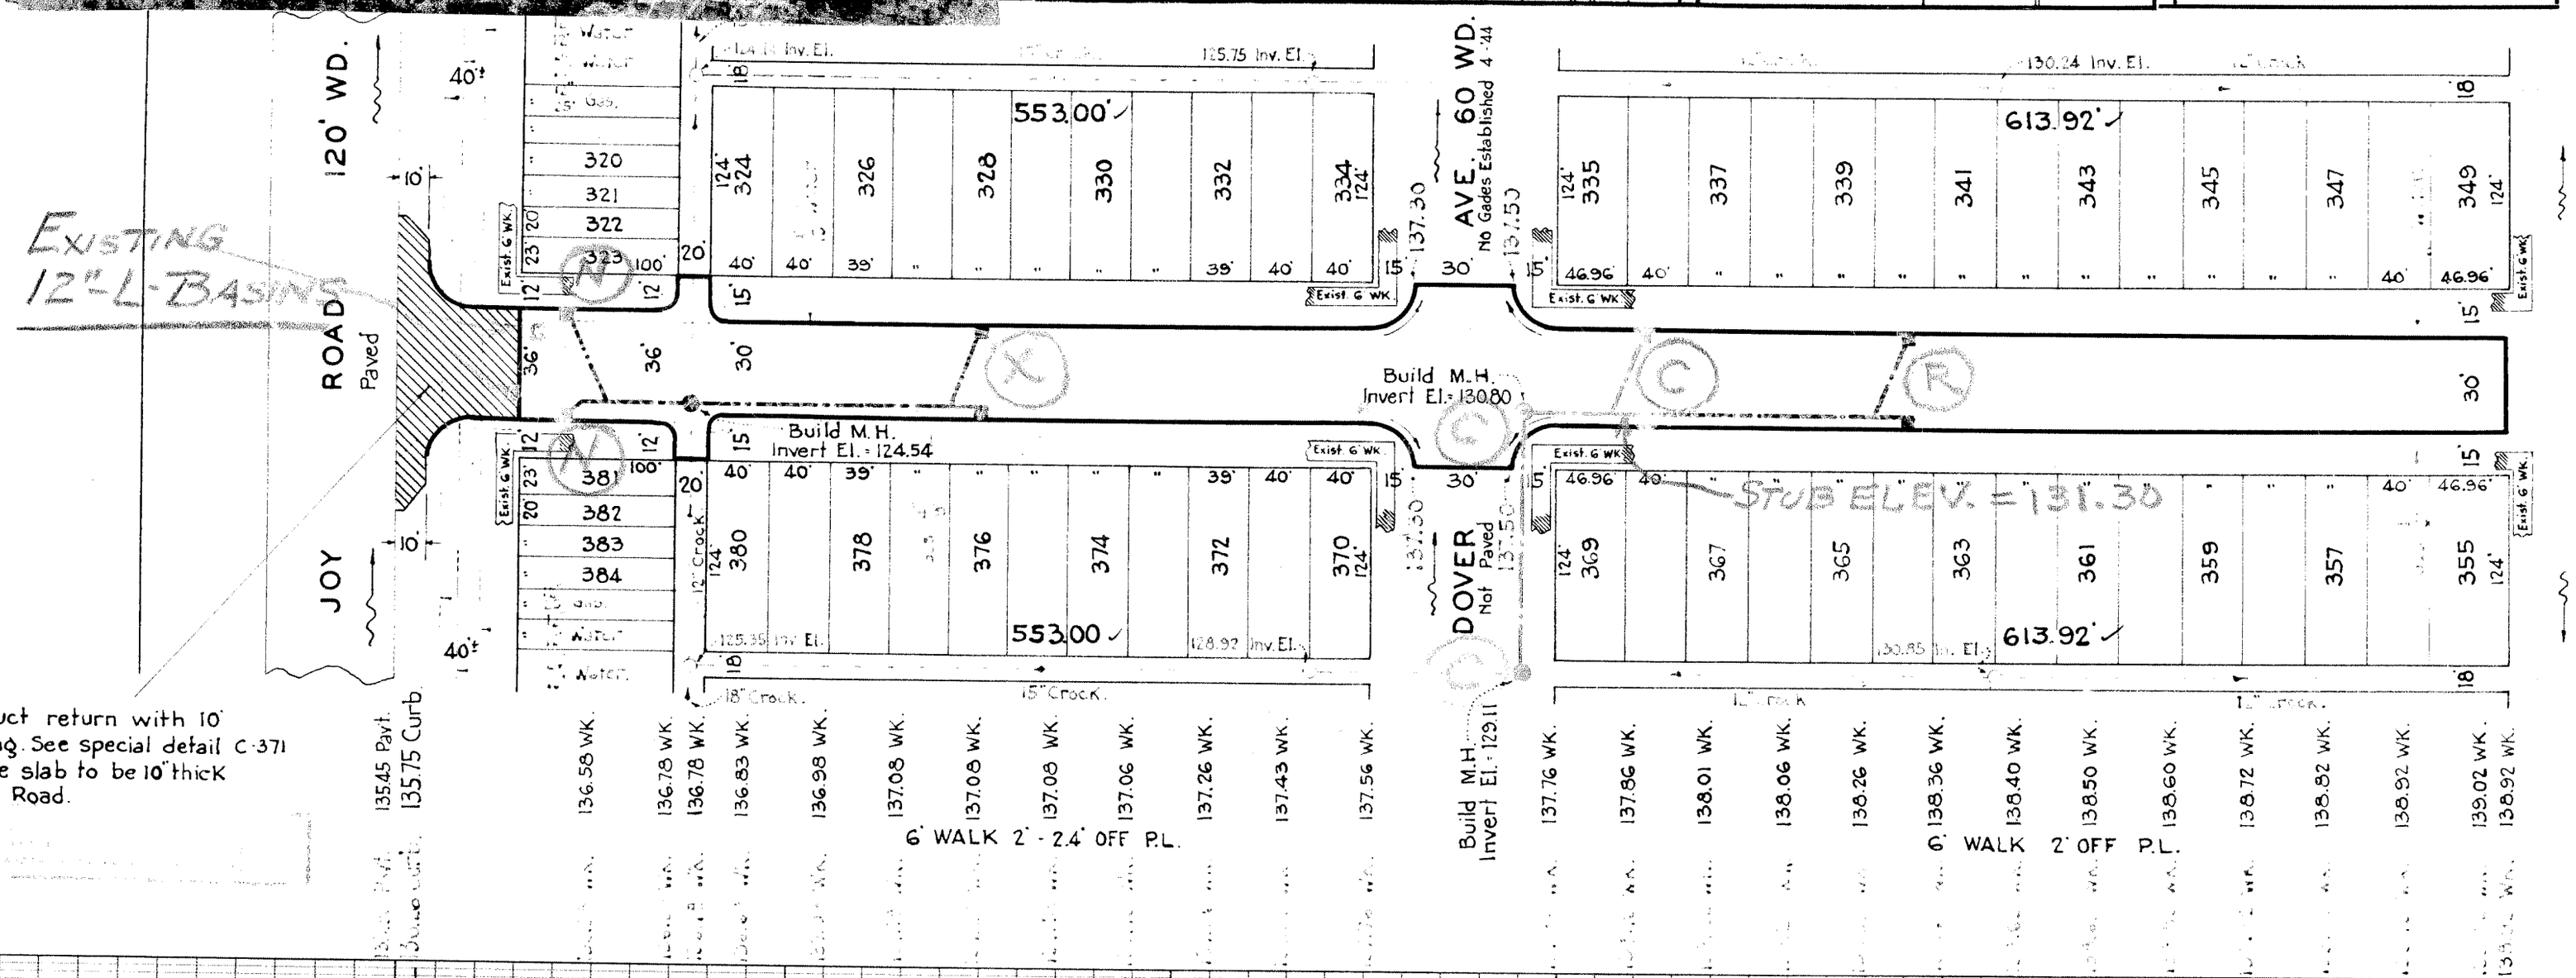
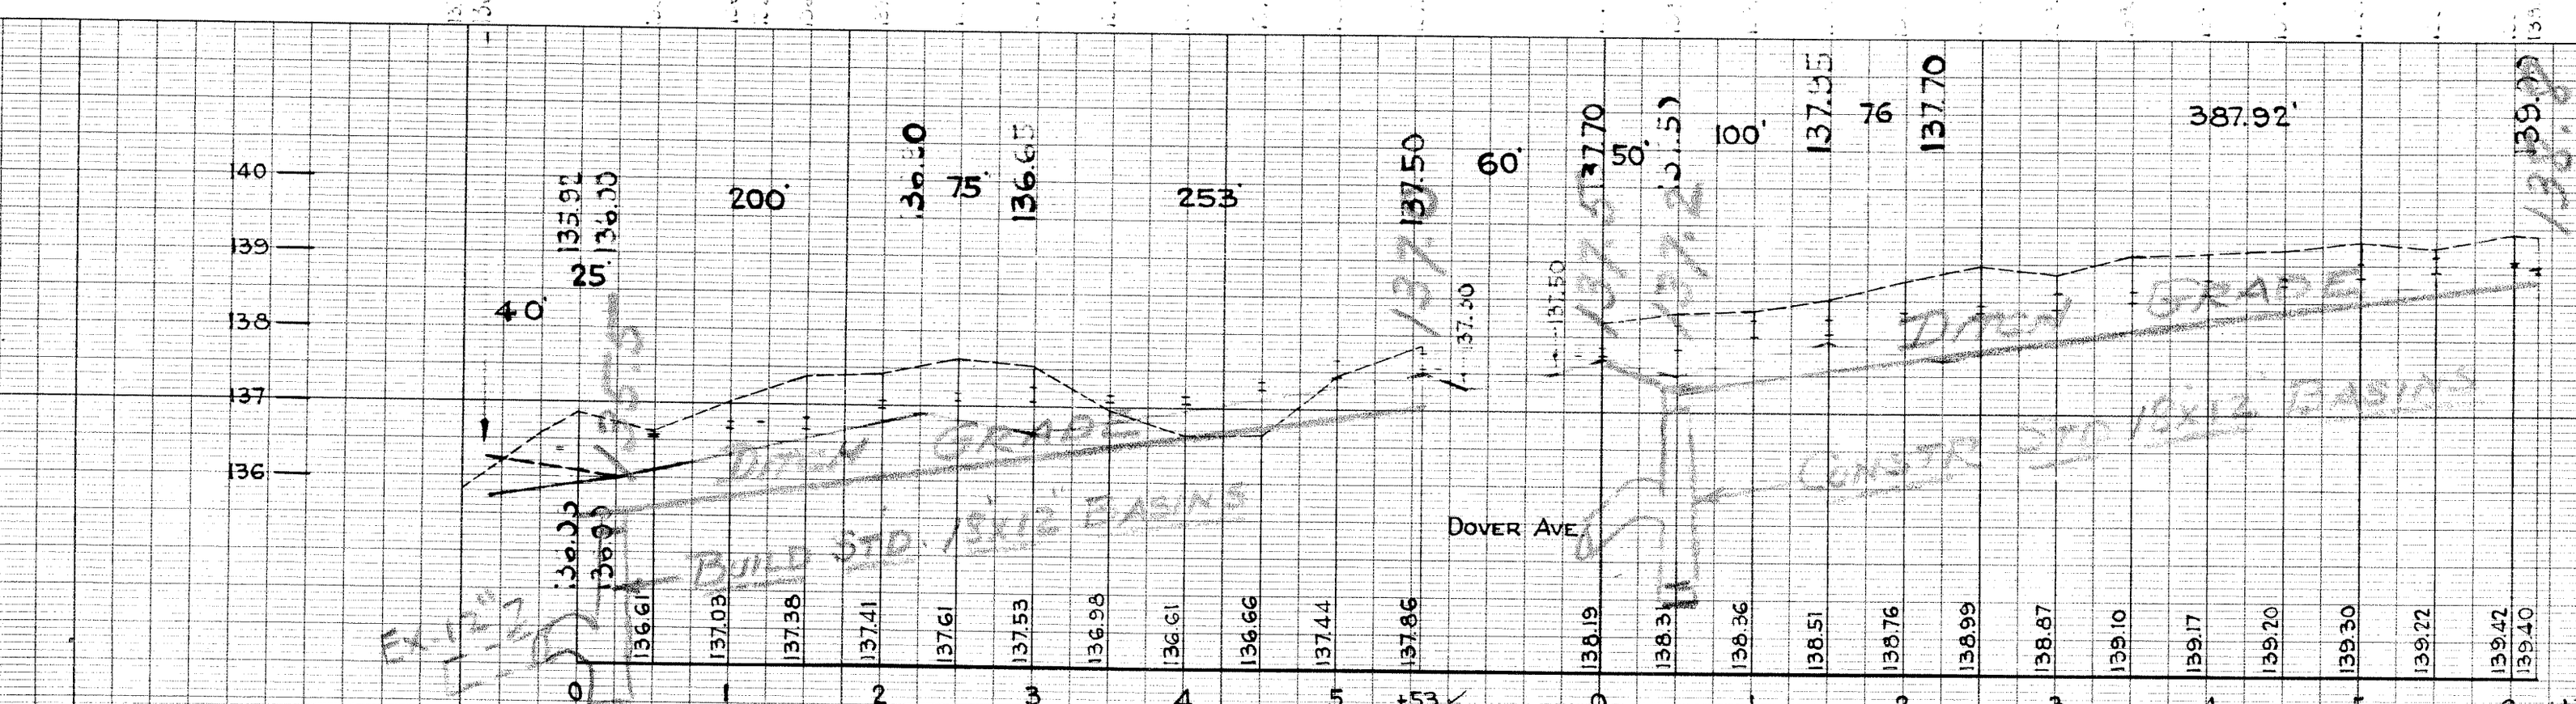
BENCH MARKS	ELEV.
B.M. 100.202 - A cross on stone water table at S.E. corner of fire-house on N. side Joy, W. of Southfield.	137.15
B.M. 99.209 - Boat spike in 18" tree on S. side, 50' E. of Longacre.	137.90
B.M. 100.253 A - N.E. corner of Longacre and Joy.	137.05