DEPARTMENT OF PUBLIC WORKS DETROIT

CITY ENGINEER'S OFFICE --- DIVISION OF PAVING DESIGN

STREET PAVING PLAN

SEWER	[illegible]
INDEXED	
REVISIONS	

JOB NO.	DATE	PROGRESS START	PROGRESS FINISH
BLUE PRINT ISSUED FOR:			
GRADE ONLY			
CATCH BASINS			
PAVING-CLASS			
DEPT. OF WATER SUPPLY			
GAS CO.			

QUANTITIES	LOTS	CITY	LOTS	CITY
EXCAVATION				
STRAIGHT CURB NEW				
OLD CURB RESET				
CIRCULAR CURB				
PAVING				
CONCRETE BASE				

HOR. SCALE 1" = 100'	BOOK 958 PAGE 36		
VER. SCALE 1" = 2'	DATE 5-7-43		
PLAN H.M.J.	PROFILE H.M.J.	COMPUTED	
CHECKED	GRADE H.M.J.	CHECKED R3	
LOTS 2L	2 454 88	LENGTH	1 227 44
CITY 2L	126 00	LENGTH	63 00
TOTAL 2L	2 580 88	LENGTH	1 290 44
		LOTS	CITY
COST ADVERTISING BLANKS			
COST INSPECTION			

DESIGNED BY	R.R.R. & H.M.J.
DRAWN BY	H.M. Johnson
TRACED BY	H.M. Johnson
CHECKED BY	R.R.R.
APPROVED	E. L. Barton
	W. J. Wallace
	ENGINEER OF STREETS
	Martin R. Fisher
	ASSIST. CITY ENGINEER

CARD NO

INDEX NO	TOPO NO
69	100

RECORD NO

NAME OF STREET LONGACRE AVE.

FROM 390.85' N. OF N.P.L. ORANGELAWN

TO PLYMOUTH AVE.

TYPE OF PAVEMENT F.H.A. PRIVATE WIDTH 30'

NUMBER OF SHEETS 1

SHEET NO 1

NO GAS 4-21-43

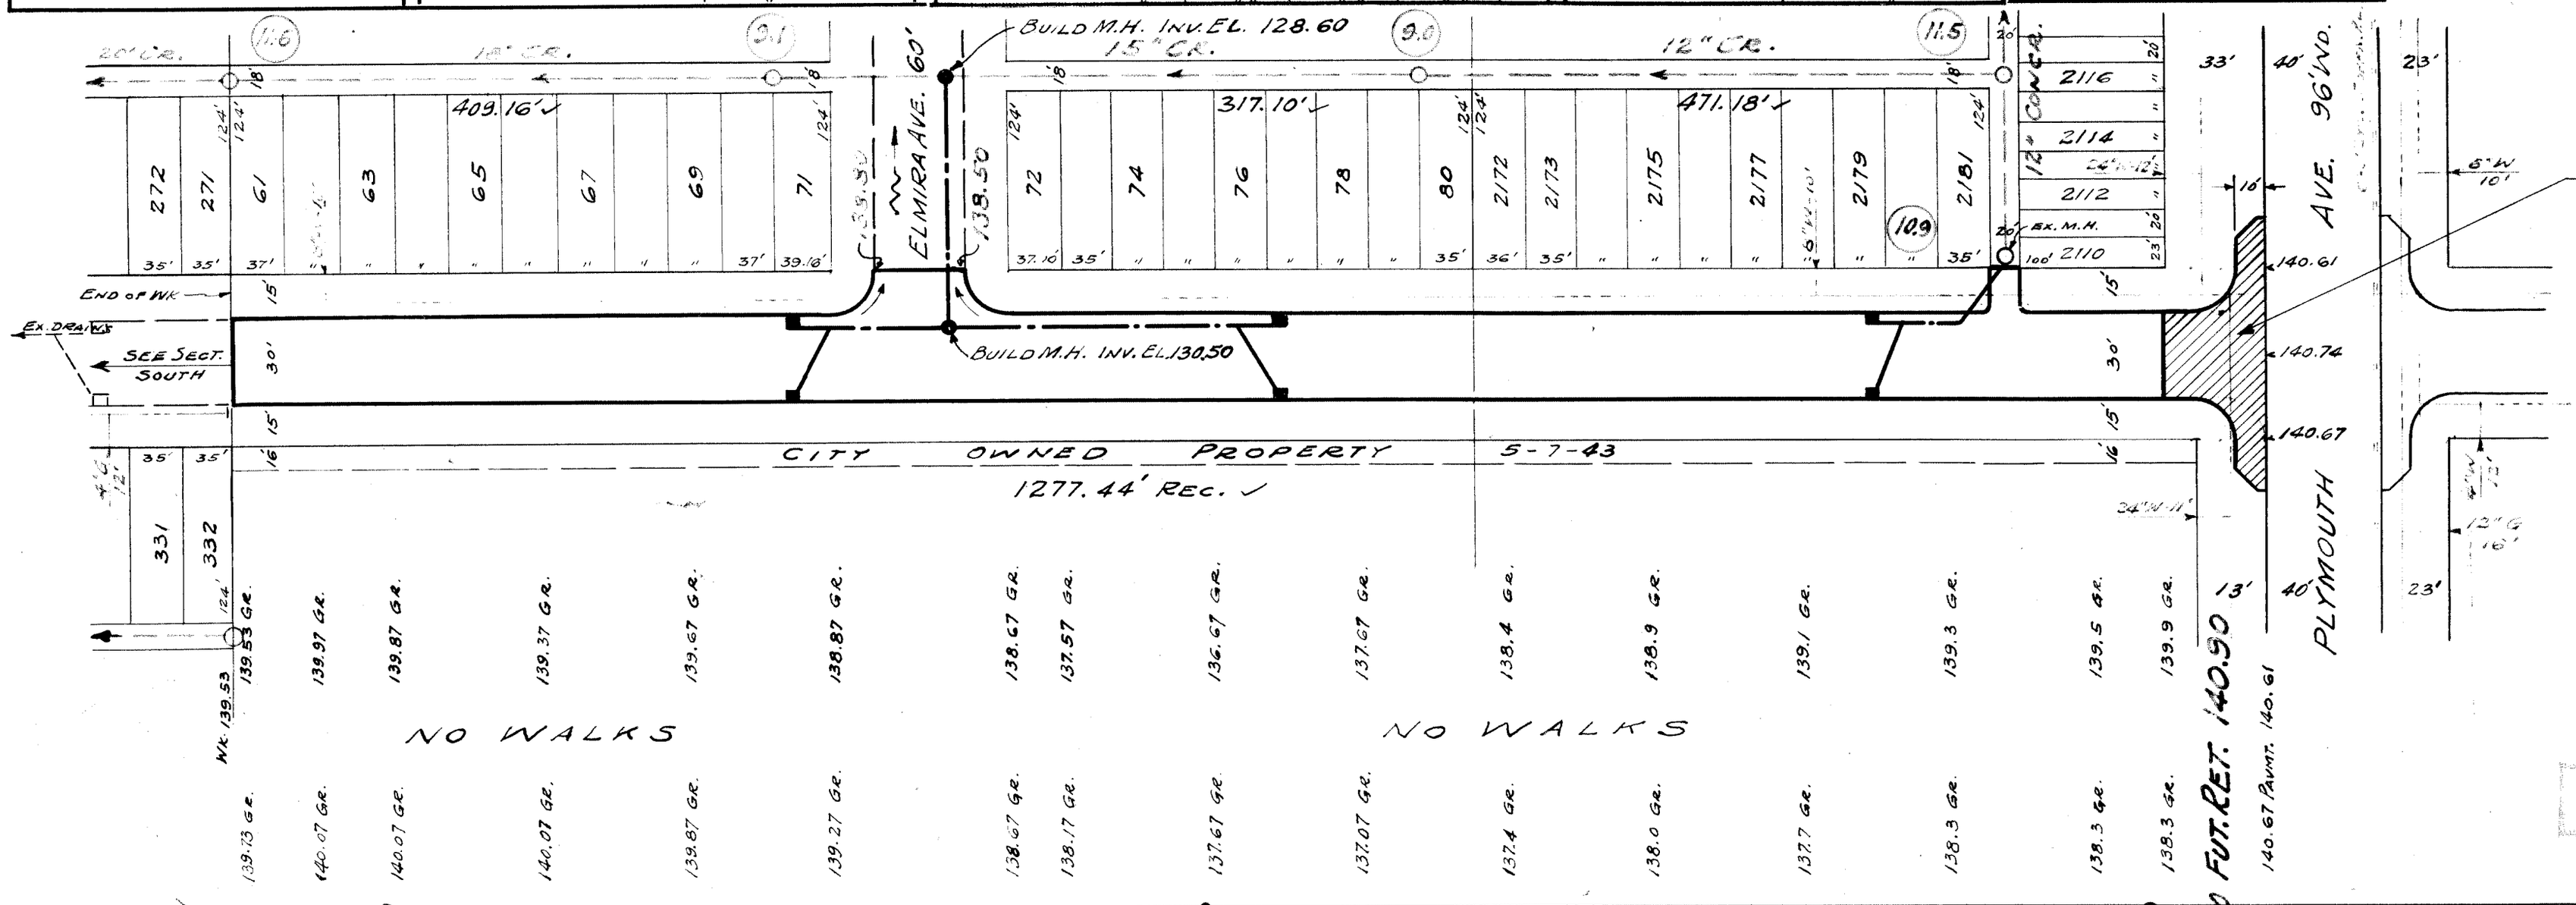

CONSTRUCT CONCRETE RETURNS AND 10' WIDENINGS.
SEE SPECIAL DETAIL.
CONCRETE SLAB IN PLYMOUTH AVE. TO BE 10" THICK.

BENCH MARKS.
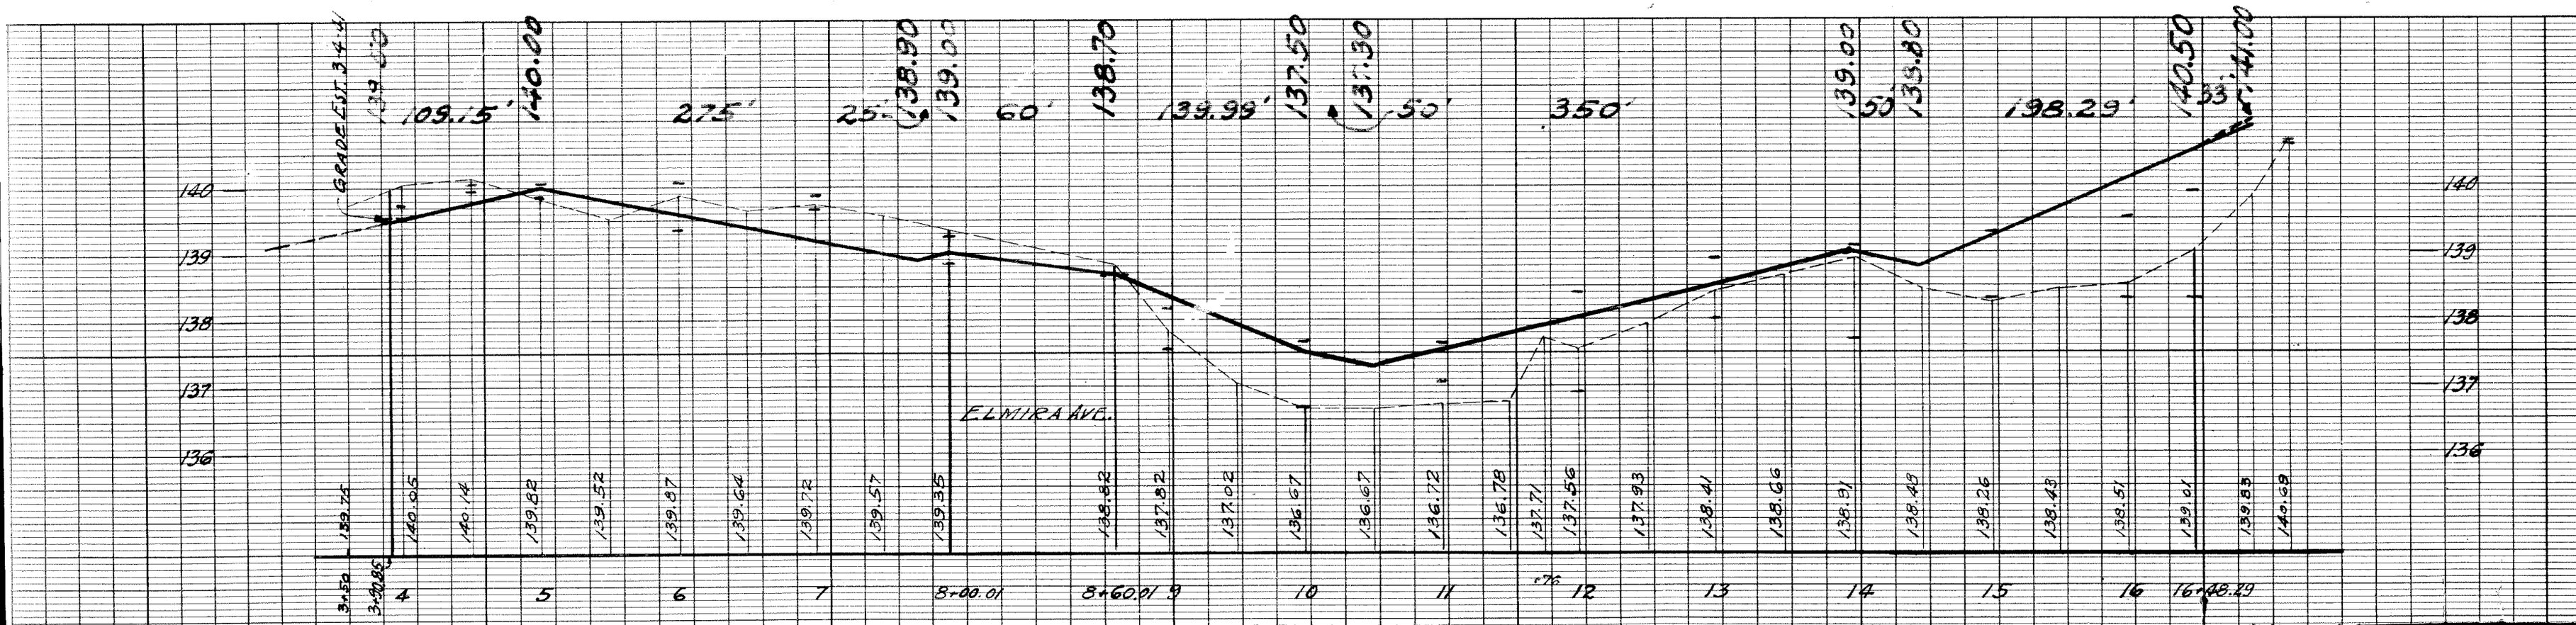
P.B.M. #100,304 TRACK SPIKE IN 30" MAPLE.
N.S. WEST CHICAGO, 50' W OF MEMORIAL - 141.793
B.M. SPIKE IN D.E. Co. POLE, N.W. COR.
ELMIRA AND LONGACRE ---------- 139.39
B.M. SPIKE IN MICH. BELL TEL. POLE,
W.S. LONGACRE, 20' S OF PLYMOUTH --- 140.36