O.K.

Sewers OK. To WATER BD 9-29-38

B-2029

OK APPROVED 9-19-38 [illegible]

CIRCLES						
AT	NO.	Δ	RADIUS	TANG.	ARC	SEG.

QUANTITIES	LOTS	CITY	LOTS	CITY
EXCAVATION				
STRAIGHT CURB NEW				
OLD CURB RESET				
CIRCULAR CURB				
PAVING				
CONCRETE BASE				

HOR. SCALE	1"=100'	BOOK 1381 PAGE 26	
VER. SCALE	1"=2'	DATE 12-13-37	
PLAN	CLW	PROFILE N.E.	COMPUTED
CHECKED	11/3/38 C.W.A.	GRADE K6	CHECKED 3/11/38
LOTS	@ 714.40	LENGTH	2 357.20
CITY 2L	186 -	LENGTH	93 -
TOTAL	4 900.40	LENGTH	2 450.20
		LOTS	CITY
COST ADVERTISING BLANKS			
COST INSPECTION			

CARD NO.

INDEX NO.	TOPO. NO.
69	101

RECORD NO.

DEPARTMENT OF PUBLIC WORKS DETROIT

CITY ENGINEER'S OFFICE --- DIVISION OF PAVING DESIGN

STREET PAVING PLAN

NUMBER OF SHEETS: 2

SHEET NO.: 2

NAME OF STREET: LONGACRE 60'

FROM: PLYMOUTH

TO: FULLERTON

TYPE OF PAVEMENT: CLASS "B"-B" MAC. + 2½" OIL AGG. WIDTH 30'

FORCED PAVING - C.C. PROC. 7-5-39

WATER MAIN OK 11-4-38

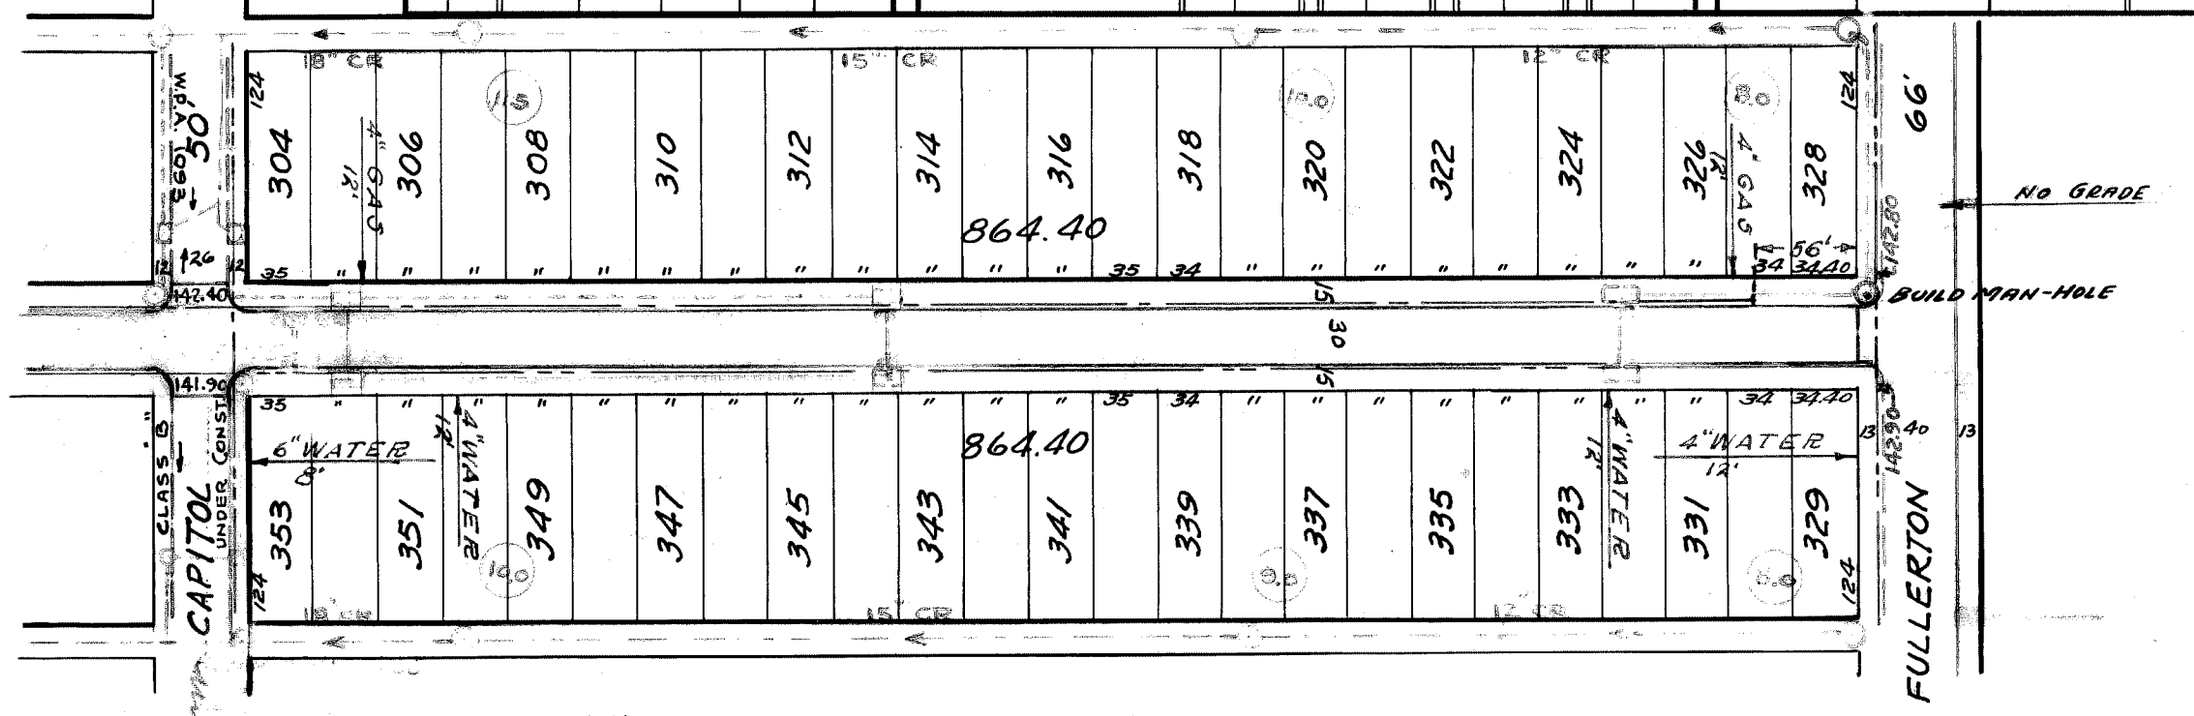

EXISTING POOLS & BASINS

NEW

ARROW ON HYD N.E. COR. LONGACRE & CAPITOL	144.69
ARROW ON HYD. - 590' N. OF CAPITOL	146.10

REVISED 11-1-38
PAVING WIDTH CHANGED FROM 30 FT. TO 26 FT. WIDE, WHERE SHOWN ONLY, ON INTERSECTING 50 FT. STREETS.

SUMP MANHOLE
BASINS BY W.P.A.
COMPLETED 7-15-39
DRAINAGE O.K.

94974

DRAINAGE COMPLETED	
PAVING COMPLETED	9/21/40

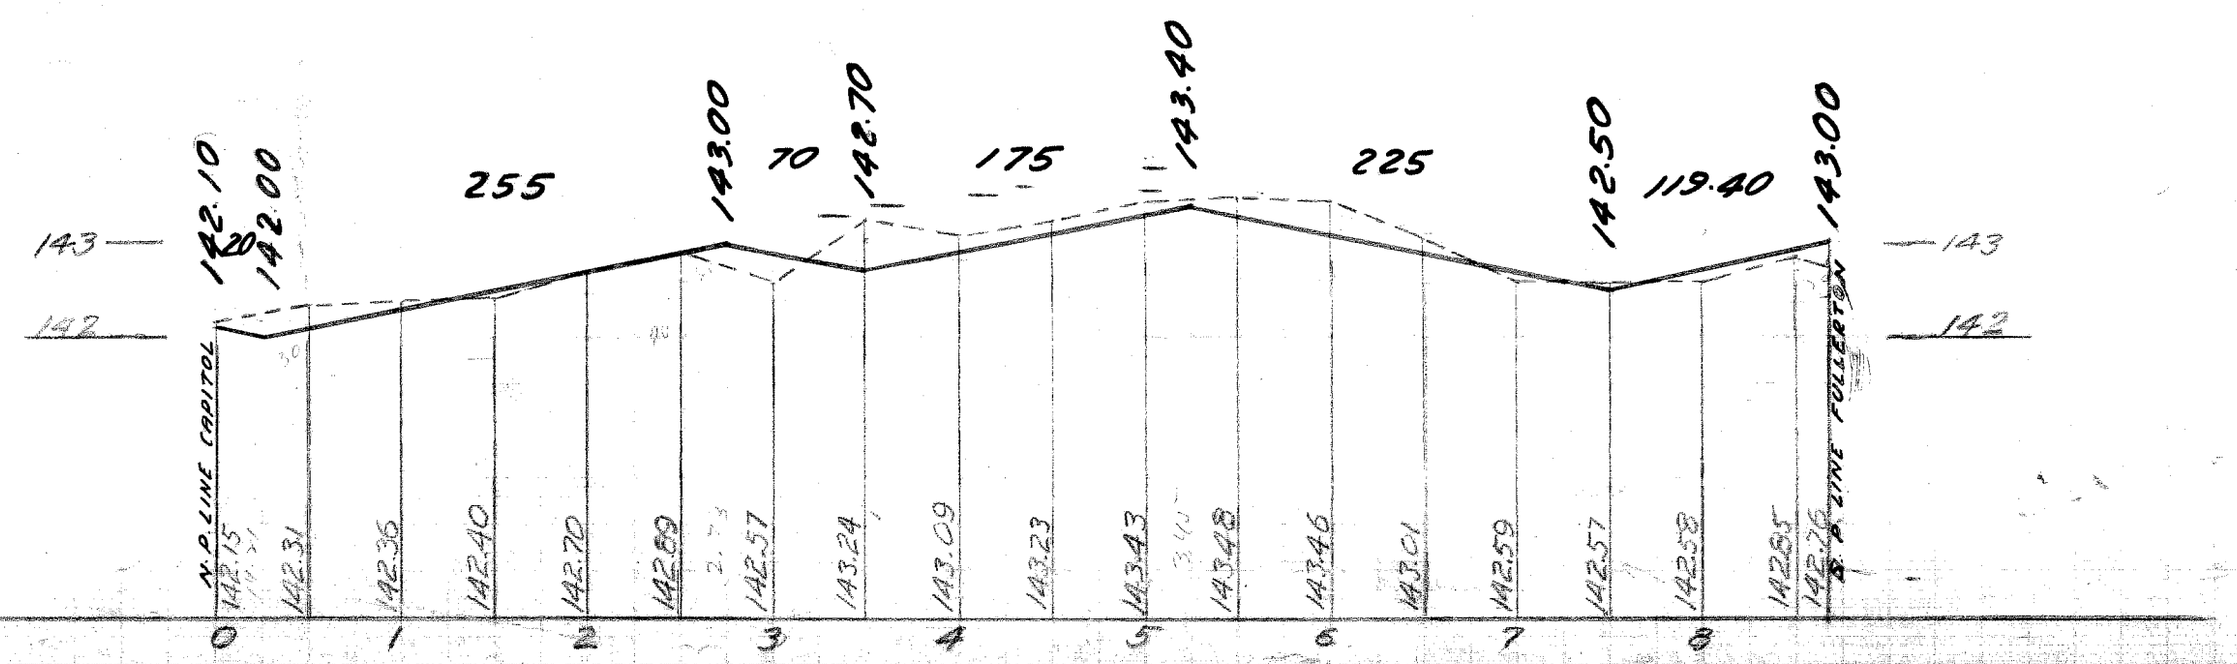

DESIGNED BY	[illegible]	APPROVED
DRAWN BY	W. Emlen	
TRACED BY		ENGINEER OF STREETS
CHECKED BY	[illegible]	ASST. CITY ENGINEER