CROSS - SECTIONS

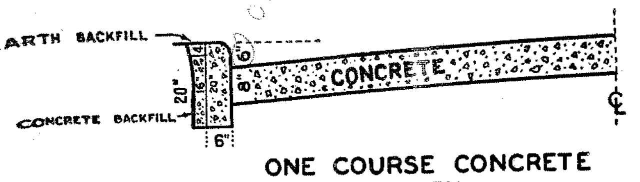

ONE COURSE CONCRETE
WITH
CONCRETE CURB

CIRCLES						
AT	NO.	Δ	RAD.	TAN	ARC	SEG.

To WATER BD 12-9-38.

QUANTITIES	LOTS	CITY
EXCAVATION		
STRAIGHT CURB NEW		
OLD CURB RESET		
CIRCULAR CURB		
PAVING		
CONCRETE BASE		
STONE HEADER		

LOTS	CITY

Hor. Scale 1" = 100'		Bk. 1289 Pg. 1	
Ver. Scale 1" = 2'		Date 1-7-36	
Plan S.J.C.	Profile S.J.C.	Comp.	
Checked	Grade V.G.	Checked	
Lots (2L) 6786.46		Length 3393.23	
City (2L) 841.83		Length 420.915	
Total (2L) 7628.29		Length 3814.145	
Cost Advertising Blanks		Lots	City
Cost Inspection			

Card No. Dis. 4
Record No.

DEPARTMENT of PUBLIC WORKS. DETROIT, MICH.
CITY ENGINEER'S OFFICE - DIVISION of PAVING DESIGN
STREET PAVING PLAN

Name of Street: LUCE AVE. 50' WD.
From: RYAN AVE.
To: SYRACUSE AVE.

Number of Sheets 2
Sheet Number 1

TYPE OF PAVEMENT CLASS "A" - "B" ONE C. CONCRETE
TRAFFIC AID - C.C. PROC. 75-39
26 FEET WIDE

B.M. #51301 (X) CUT IN CONC. SILL ON N.E. COR. OF BLDG. S.S. OF ENTRANCE	149.892
T.P. ARROW ON HYD. N.E. COR. LUCE & SHIELDS	150.667
T.P. ARROW ON HYD. N.E. COR. LUCE & JUSTINE	151.15
T.P. ARROW ON HYD. N.E. COR. LUCE & MOENART	153.663
T.P. " " N.E. COR. LUCE & RYAN	151.53

▭ = EXISTING BASINS & POOLS.
■ = NEW " "

SUMP MANHOLE BASINS BY W.P.A.
INVESTIGATED JULY 1939
BLACK TOP PAV 18'

DRAINAGE COMPLETED ....
PAVING COMPLETED 12/2/39