CONTRACT NO. PW 2085

DEPARTMENT OF PUBLIC WORKS DETROIT

CITY ENGINEER'S OFFICE --- DIVISION OF PAVING DESIGN

STREET PAVING PLAN

CARD NO.

INDEX NO.	TOPO NO.
2	38

RECORD NO.

NAME OF STREET: **MACOMB AVE.**

ASSIGN. NO. A0-470

PETITION NO.

FROM 379.96' W. OF W.P.L. OF ORLEANS

TO 95' E. OF E.P.L. OF ORLEANS

SHEET 15 OF 27 SHEETS

TYPE OF PAVEMENT B & B — ONE COURSE CONCRETE - INTEGRAL CURB — WIDTH 34'& 36'

10" UNIFORM AT STREET INTERSECTIONS EXCEPT AS NOTED

CONTRACT APPROVED ___ TO ___

GRATIOT REDEVELOPMENT PROJECT

SEWER	
REVISIONS	

SUPPLEMENTARY DETAILS			
C-324A	C-390	C-587	C-739B
C-325	C-524	C-733	C-938
C-326A	C-585	C-739	C-1608
C-327	C-586	C-739A	

NOTE:
BEFORE STARTING CONSTRUCTION CONTRACTOR MUST CHECK WITH UTILITIES FOR LOCATIONS OF EXISTING STRUCTURES WHETHER OR NOT INDICATED ON PLANS

PLAN SCALE DISTORTED

LOTS & ALLEYS 1"= 60' ✓

STREET WIDTHS 1"= 60' ✓

DRAINAGE COMPLETED

PAVING COMPLETED

QUANTITIES		ESTIMATED LOTS	ESTIMATED CITY	FINAL LOTS	FINAL CITY
EXCAVATION	CU. YDS.				
NEW CURB	LIN. FT.				
PAVING	SQ. YDS.				
"	"				
"	"				
SIDEWALK	SQ. FT.				
MANHOLES	ADJUST				
	CONSTRUCT				
BASINS	ADJUST				
	CONSTRUCT				
SEWERS-12"	LIN. FT.				

HOR. SCALE 1"=60'	BOOK 1638 PAGE 74 ✓	DESIGNED BY	Erickson
VER. SCALE 1"=2'	DATE LEVELS 9-52 ✓ DRAWING 11-5-52 ✓	DRAWN BY	C.W. CWIEK ✓
PLAN C.W.C. PROFILE C.W.C.	COMPUTED D.B.	TRACED BY	
CHECKED GRADE J.E.	CHECKED W.O	CHECKED BY	BENM
LOTS 2L	LENGTH	APPROVED	
CITY 2L	LENGTH		
TOTAL 2L	LENGTH 703.89 ✓		
	LOTS CITY	ENGINEER OF STREETS	
COST ADVERTISING		CITY ENGINEER	
COST INSPECTION			

BENCH MARKS

	ELEV.
B.M. ARR. ON HYD. S.S. MACOMB 69'E. OF E.P.L. OF ORLEANS	123.72 ✓
B.M. ARR. ON HYD. N.E. COR. MACOMB & RIOPELLE	123.96 ✓

NOTE: FOR SYMBOLS (A) ETC. SEE STD. DETAIL DRWG. C-327 ✓

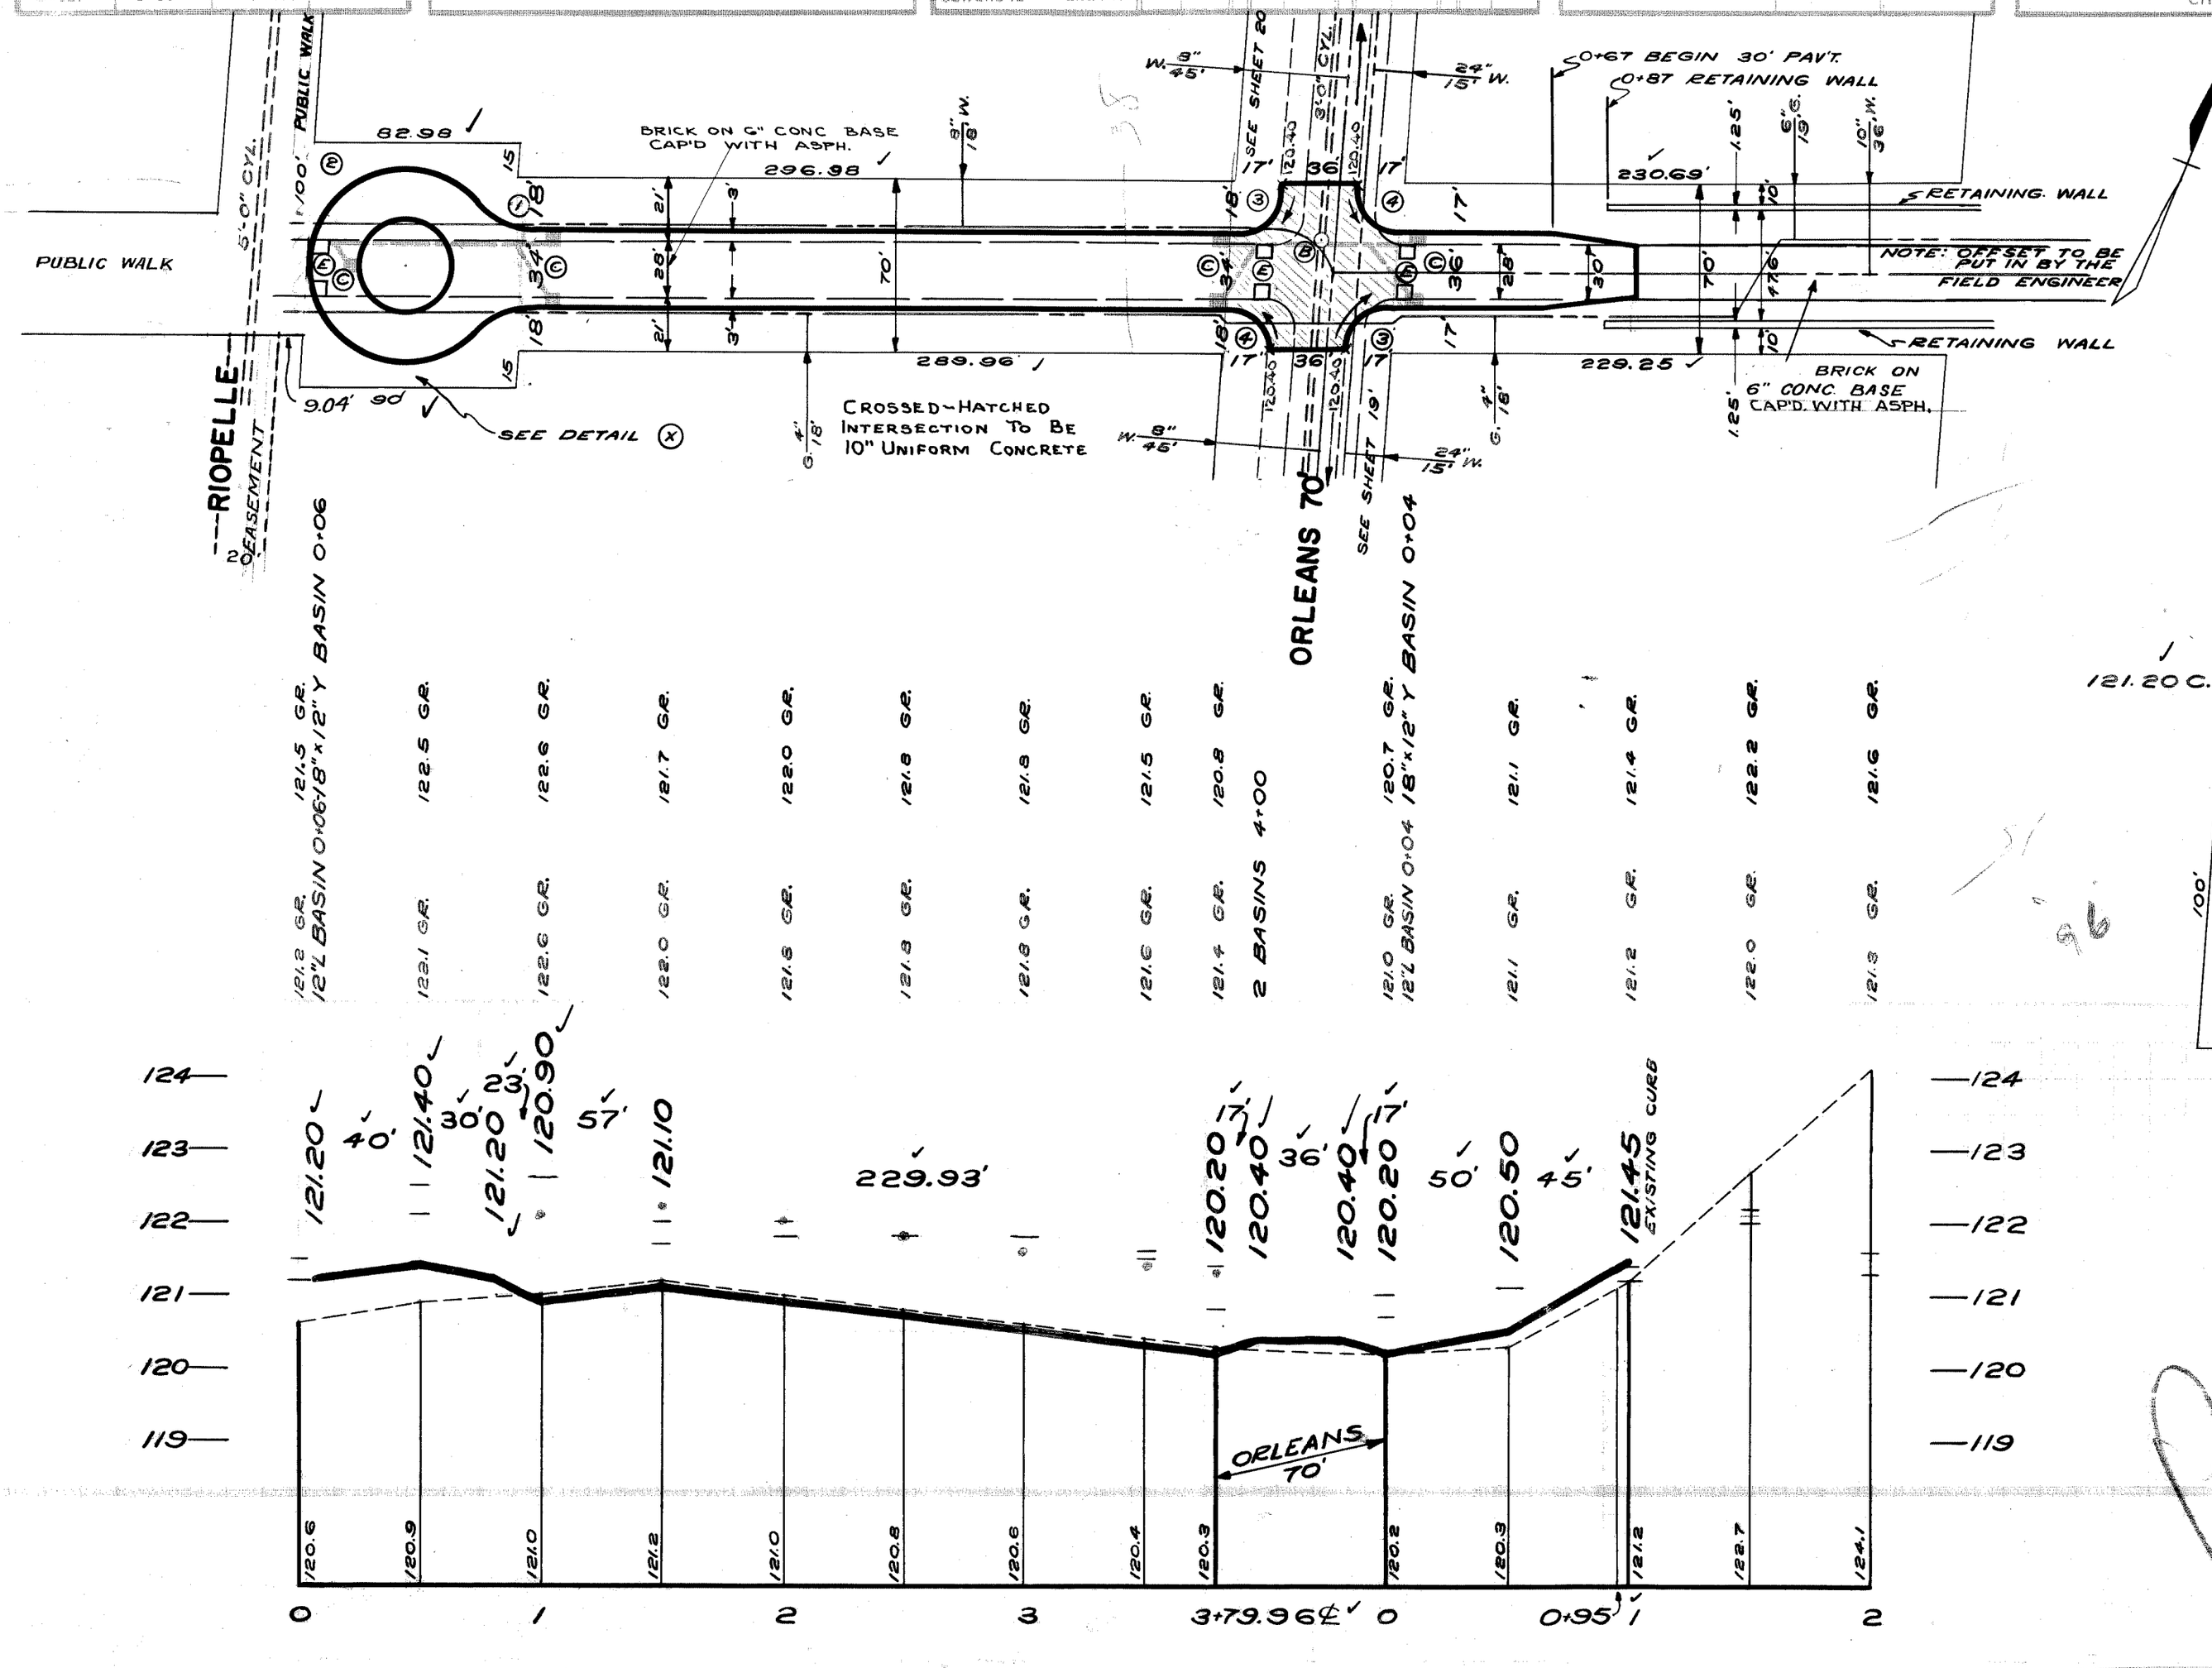

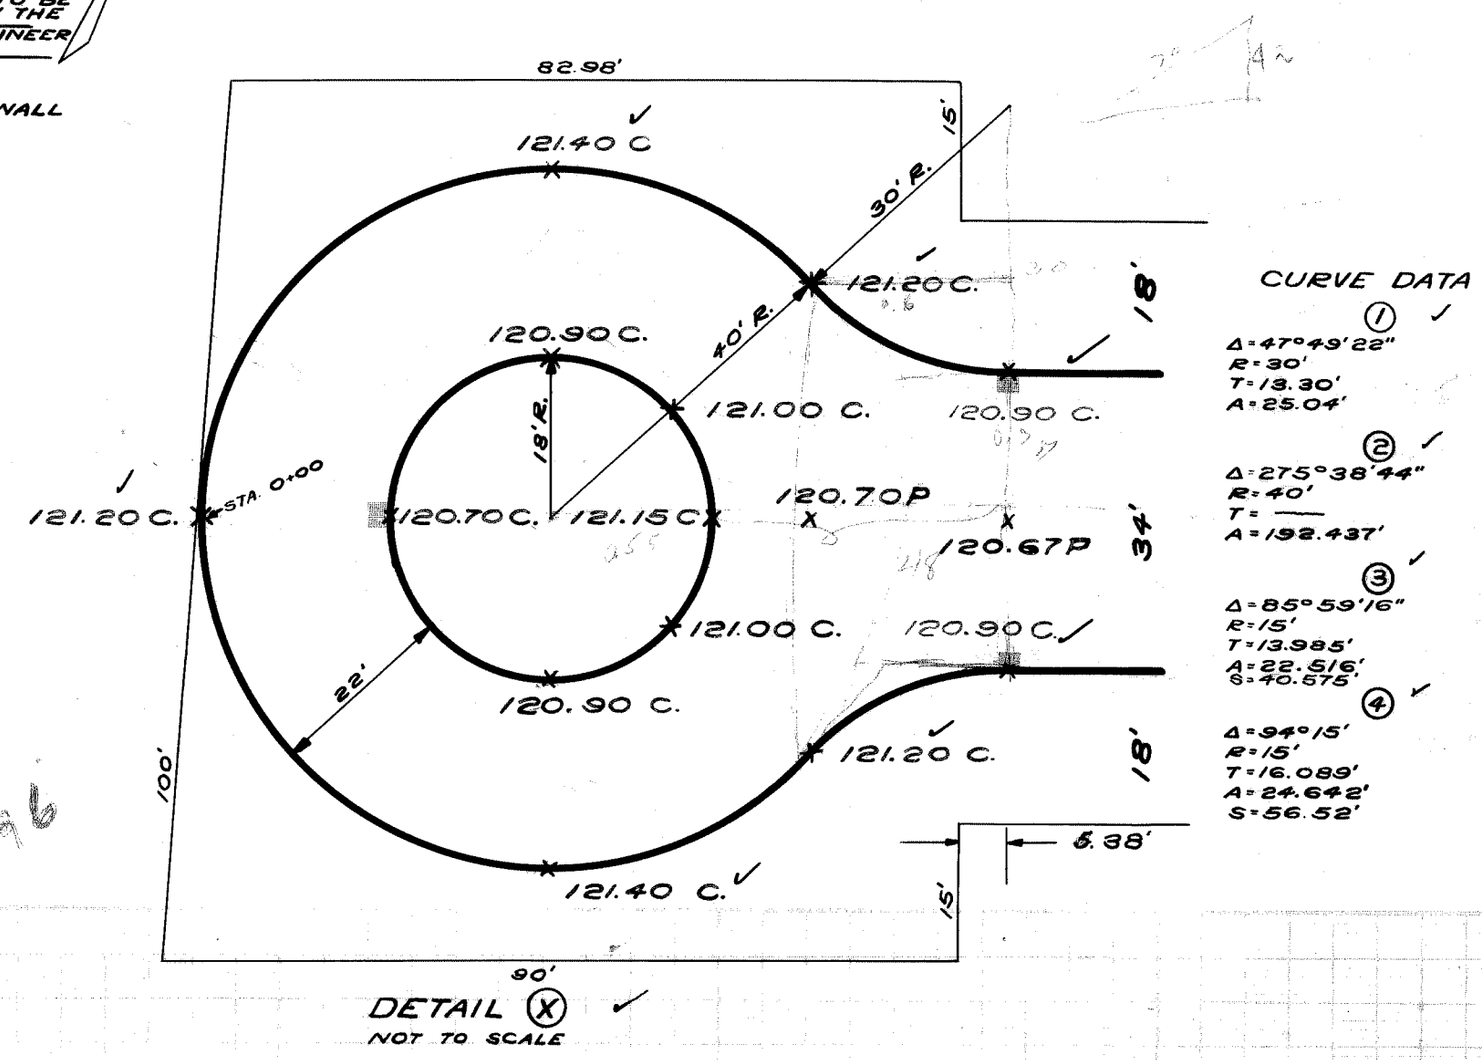

DETAIL (X) ✓
NOT TO SCALE

CURVE DATA

(1) ✓
Δ=47°49'22"
R=30'
T=13.30'
A=25.04'

(2) ✓
Δ=275°38'44"
R=40'
T=—
A=192.437'

(3) ✓
Δ=85°59'16"
R=15'
T=13.985'
A=22.516'
S=40.575'

(4) ✓
Δ=94°15'
R=15'
T=16.089'
A=24.642'
S=56.52'

LEGEND ✓

- PROPERTY LINES
- PAV'T. TO BE REMOVED
- PROP. PAV'T. ON ANOTHER SHEET
- PROP. EASEMENT
- EXIST. PAV'T.
- PROP. PAV'T.

Preliminary