DEPARTMENT OF PUBLIC WORKS DETROIT

CITY ENGINEER'S OFFICE --- DIVISION OF PAVING DESIGN

STREET PAVING PLAN

SEWER	
INDEXED	
REVISIONS	

JOB NO.		PROGRESS	
BLUE PRINT ISSUED FOR:	DATE	START	FINISH
GRADE ONLY			
CATCH BASINS			
PAVING CLASS			
DEPT. OF WATER SUPPLY			
GAS CO.			

QUANTITIES	LOTS	CITY	LOTS	CITY
EXCAVATION				
STRAIGHT CURB NEW				
OLD CURB RESET				
CIRCULAR CURB				
PAVING				
CONCRETE BASE				

HOR. SCALE 1" = 100'		BOOK 1381	PAGE 60		
VER. SCALE 1" = 2'		DATE 10-2-41			
PLAN	S.S.	PROFILE	S.S.	COMPUTED	
CHECKED		GRADE	S.S.	CHECKED	R.R.
LOTS 2L	2 361 12	LENGTH	1 180 56		
CITY 2L	272 00	LENGTH	136 00		
TOTAL 2L	2 633 12	LENGTH	1 316 56		
		LOTS	CITY		
COST ADVERTISING BLANKS					
COST INSPECTION					

DESIGNED BY	
DRAWN BY	S. Sakowski
TRACED BY	
CHECKED BY	R.R.R.
APPROVED	Robt. R. Reom
ENGINEER OF STREETS	
CITY ENGINEER	

CARD NO

INDEX NO	TOPO NO
38	95

RECORD NO

NAME OF STREET MADDELEIN

FROM E.L. OF CRUSADE AVE.

TO E.L. OF REDMOND AVE.

TYPE OF PAVEMENT 6" ONE CO. CONCRETE WIDTH 30'

NUMBER OF SHEETS

SHEET NO
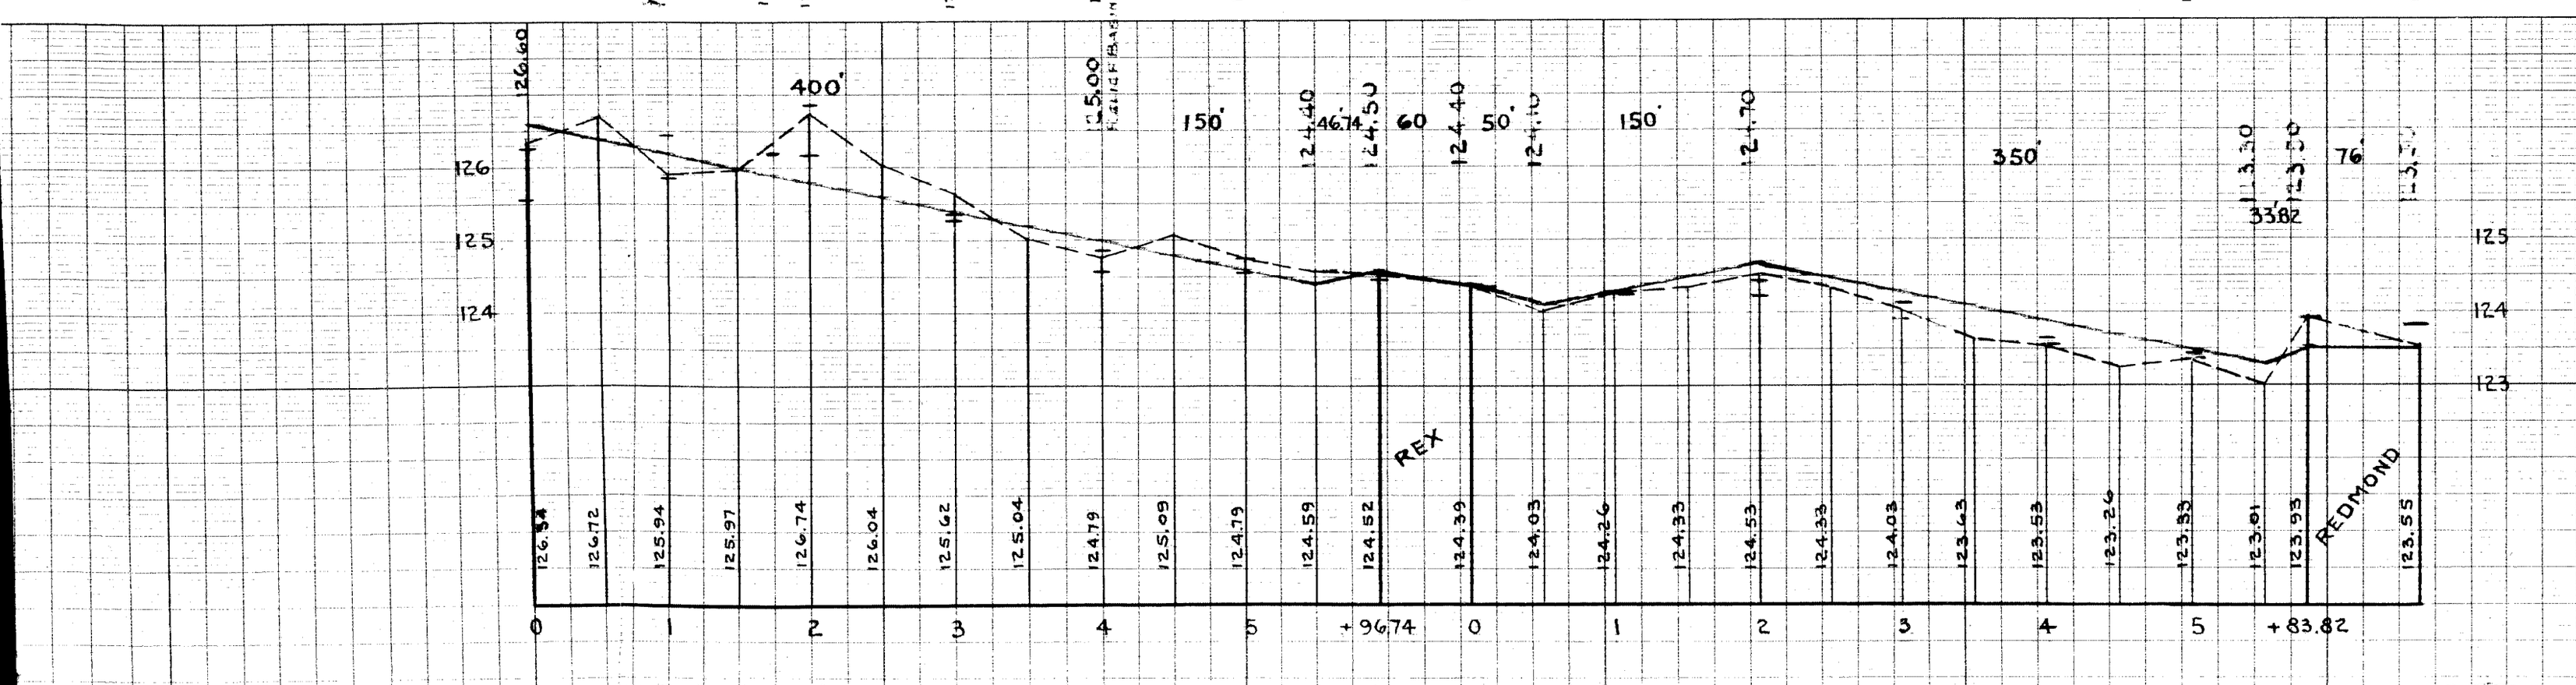
BENCH MARKS	ELEV.
# 94.101 HANDHOLE IN WALK W.S. OF HAYES 100' N. OF 7 MILE	126.41
CONC. MON. S.W. COR. OF MADDELEIN & CRUSADE	126.81
SPIKE IN W.S. OF POLE IN ALLEY S. OF MADDELEIN AT E.P.L. AT REX	125.74
ARROW ON HYD. N.E. COR. OF MADDELEIN & REDMOND	126.77