SEWER
REVISIONS
DIMENSION CHANGES MADE TO CONFORM WITH PLAT 2-18-54 G.B.

SUPPLEMENTARY DETAILS			
C-324A	C-390	C-587	C-739B
C-325	C-524	C-733	C-938
C-326A	C-585	C-739	C-1608
C-327	C-586	C-739A	

NOTE:
BEFORE STARTING CONSTRUCTION CONTRACTOR MUST CHECK WITH UTILITIES FOR LOCATIONS OF EXISTING STRUCTURES WHETHER OR NOT INDICATED ON PLANS.

PLAN SCALE DISTORTED
LOTS & ALLEYS 1" = 60'
STREET WIDTHS 1" = 60'

DRAINAGE COMPLETED

PAVING COMPLETED

QUANTITIES		ESTIMATED LOTS	ESTIMATED CITY	FINAL LOTS	FINAL CITY
EXCAVATION	CU. YDS.				
NEW CURB	LIN. FT.				
PAVING	SQ. YDS.				
"	"				
"	"				
SIDEWALK	SQ. FT.				
MANHOLES	ADJUST				
	CONSTRUCT				
BASINS	ADJUST				
	CONSTRUCT				
SEWERS-12"	LIN. FT.				

HOR. SCALE 1" = 60'		BOOK 1787 PAGE 19-21	
VER. SCALE 1" = 2'		DATE LEVELS SEPT 52 DRAWING 9-19-52	
PLAN	K	PROFILE	K
CHECKED	S.L.A.	GRADE	J.E
LOTS 2L			
CITY 2L			
TOTAL 2L	1150.10		
COST ADVERTISING			
COST INSPECTION			

COMPUTED G.B.
CHECKED M.L.
LENGTH
LENGTH
LENGTH 575.05
LOTS CITY

DESIGNED BY	Ericson
DRAWN BY	Krum
TRACED BY	
CHECKED BY	GENM
APPROVED	ENGINEER OF STREETS
	CITY ENGINEER

CONTRACT NO. PW 2085

CARD NO.

INDEX NO. 2 | TOPO NO. 38

RECORD NO.

DEPARTMENT OF PUBLIC WORKS DETROIT

CITY ENGINEER'S OFFICE --- DIVISION OF PAVING DESIGN

STREET PAVING PLAN

ASSIGN. NO. 470
PETITION NO.

NAME OF STREET **MADISON**

FROM W.P.L. OF RIVARD

TO W.P.L. OF RUSSELL

SHEET 6 OF 27 SHEETS

TYPE OF PAVEMENT 10: 8: 10 ONE COURSE CONCRETE - INTEGRAL CURB TYPE III. WIDTH 36' & 59'

10" UNIFORM AT STREET INTERSECTIONS EXCEPT AS NOTED

CONTRACT APPROVED - C.C. _____ TO _____

GRATIOT RE-DEVELOPMENT PROJECT

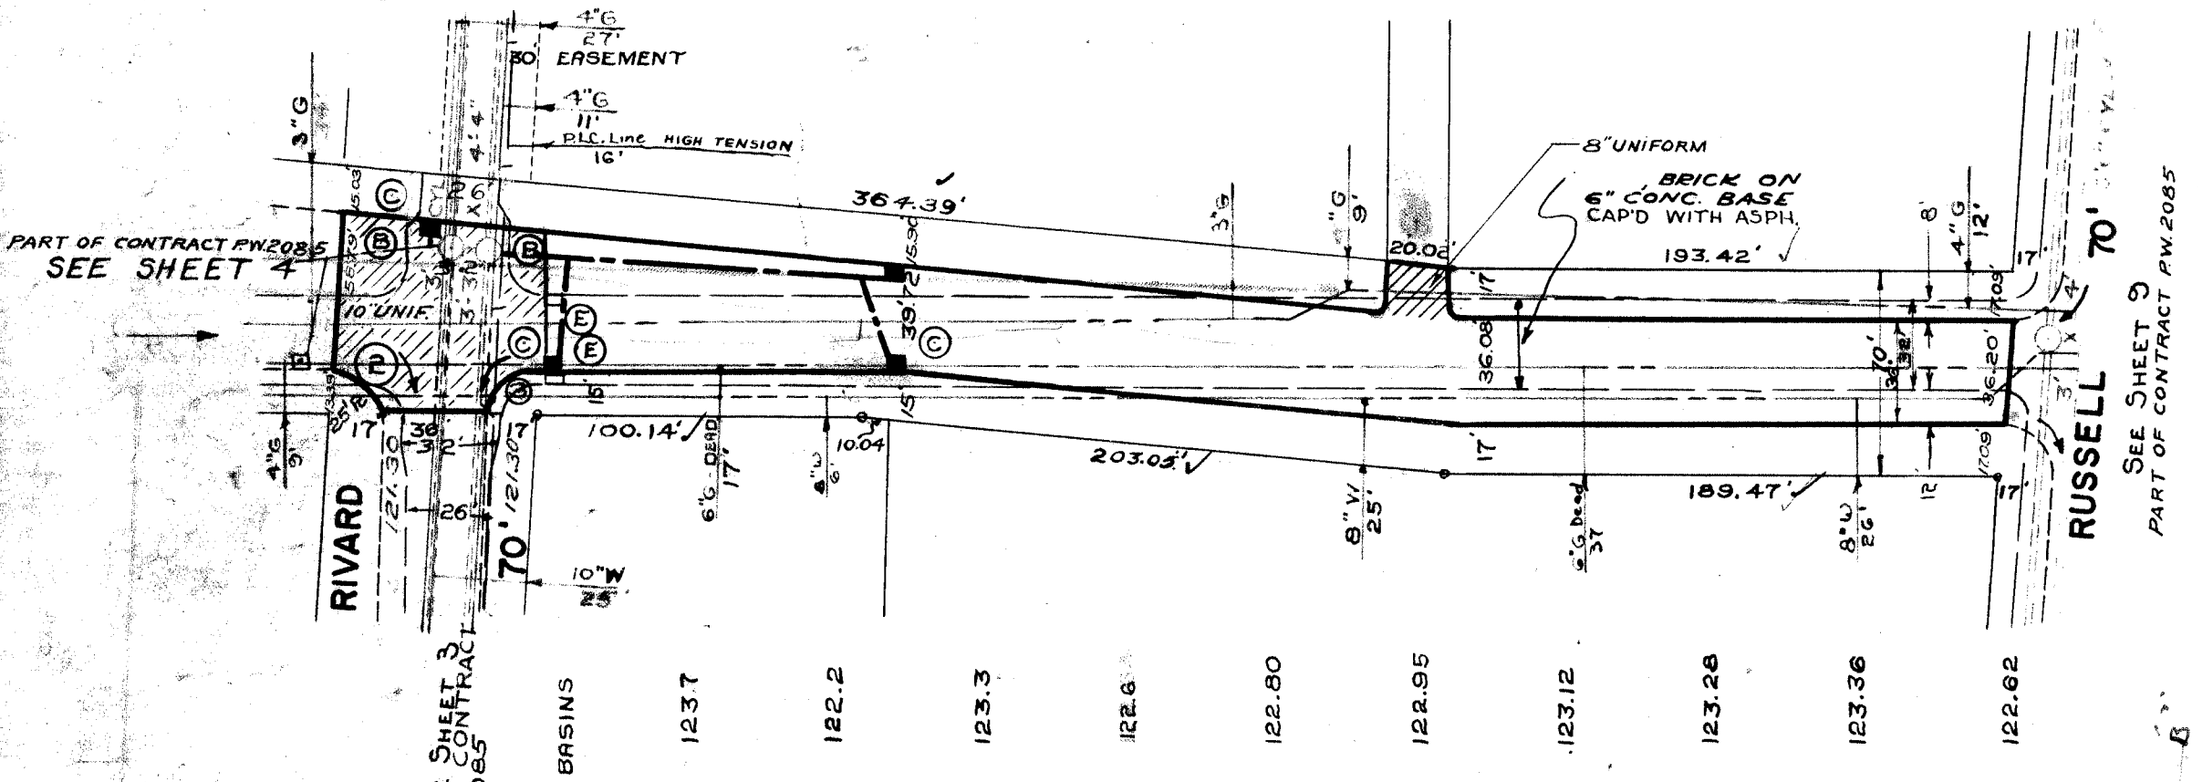

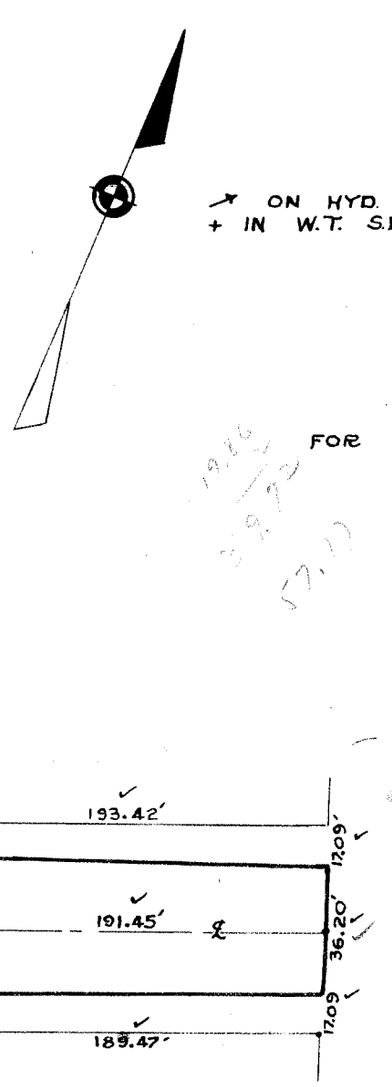

LAYOUT SCHEMATIC
NO SCALE

BENCH MARKS

	ELEV.
✓ ON HYD. S.E. COR. RIVARD & MADISON	124.88
+ IN W.T. S.E. COR. LELAND SCHOOL, N.W. COR. MADISON & RUSSELL	125.85

NOTE
FOR SYMBOLS Ⓐ ETC., SEE STD. DET. DRWG C-327

LEGEND
- PROPERTY LINES
- PAV'T TO BE REMOVED
- PAV'T PROP ON ANOTHER SHEET
- PROP EASEMENT
- PROP PAVEMENT

SEE SHEET 3 UNDER CONTRACT P.W. 2085	121.80 WK	121.78 WK 0+52	122.10 WK	122.30 WK	122.49 WK.	122.9 GR	123.0 GR	123.3 GR	123.2 GR	123.4 GR	123.8 GR	123.9 GR
		2 - 18" X 12" Y BASINS	123.7 GR	122.2 GR	123.3 GR	122.6 GR.	122.80 WK	122.95 WK	123.12 WK	123.28 WK	123.36 WK	122.62 WK

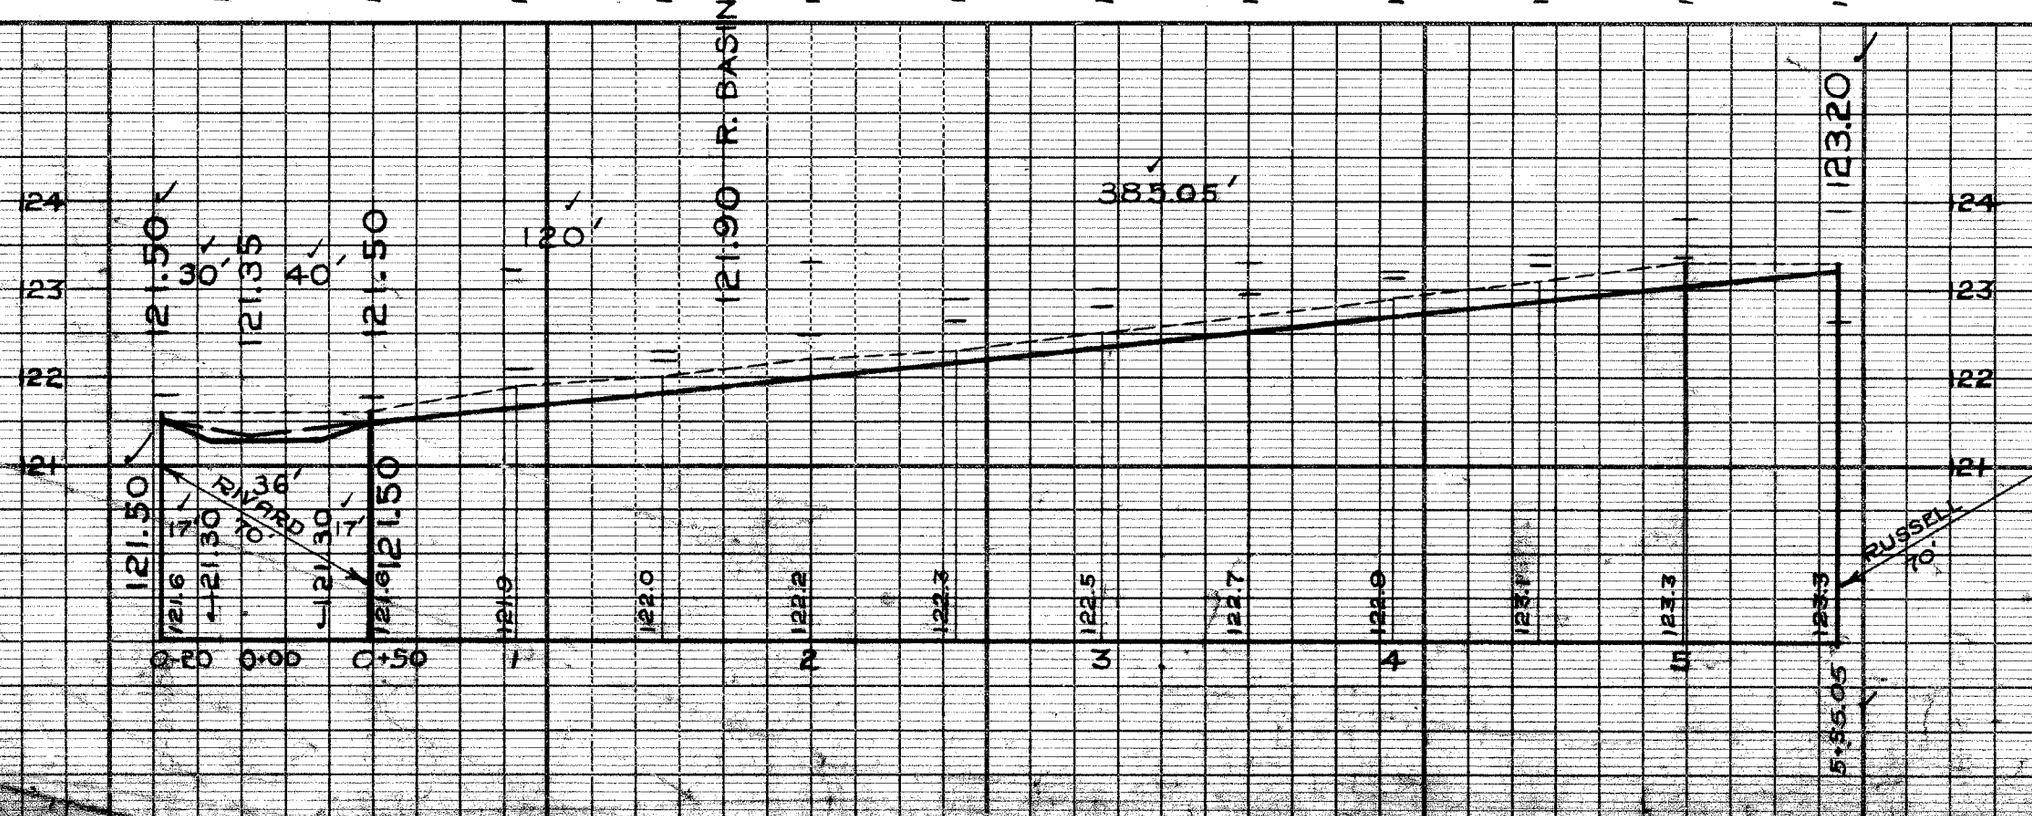

(2) Curve Data
Δ: 46°41'05"
E: 25'
T: 10.13'
A: 20.37'
S: 15'

(3)
Δ: 87°57'16"
E: 15'
T: 15.47'
A: 23.03'
S: 53°25'

10.70
39.

50.32
50.42

2.58
1.29

105.68 / 172.33 × 17.45

172.33 acres