DATE	REVISIONS
	OLD MAP 3-16-39

SUPPLEMENTARY DETAILS			
C-325	C-524	C-733	C-938
C-326A	C-585	C-739	C-1608
C-327	C-586	C-739A	C-1783
C-890	C-587	C-739B	

C-4378 THRU C-4395

BEFORE STARTING CONSTRUCTION
CONTRACTOR MUST CHECK WITH UTILITIES FOR LOCATIONS OF EXISTING STRUCTURES WHETHER OR NOT INDICATED ON PLANS.

SCALE	
LOTS & ALLEYS	1" = 100'
STREET WIDTH	1" = 50'
VERTICAL	1" = 2'
DRAINAGE COMPLETED	
PAVING COMPLETED	

QUANTITIES		ESTIMATED LOTS	ESTIMATED CITY
EXCAVATION	CU. YDS.		
NEW CURB	LIN. FT.		
PAVING	SQ. YDS.		
"	"		
TEST CORES			
SIDEWALK	SQ. FT.		
MANHOLES	ADJUST		
	CONSTRUCT		
BASINS	ADJUST		
	CONSTRUCT		
SEWER—12"	LIN. FT.		

PETITION NO.		PETITION DATE	
ASSIGNMENT NO.	325-CW-15	GROUP NO.	
BOOK NO.	1818 PG. 35	LEVEL DATE	3-8-60
LOTS 2L		LENGTH	
CITY 2L		LENGTH	
TOTAL		LENGTH	
DATE OF DRAW'G.	MAR. 15, 1960		

	MADE BY	CHECKED BY
PLAN	CHAPMAN	
PROFILE	W.O'NEIL	
GRADE	F.C.K.	G.E.B.
ESTIMATE		
SEWER APPROVED		
FINAL CHECK		
APPROVED		
	ENGINEER OF STREETS	
	CITY ENGINEER	

INDEX NO.	TOPO NO.	INDEXED
22	59	

CONTRACT NO. P.W. DRAINAGE ONLY

STREET PAVING PLAN
CITY OF DETROIT

DEPARTMENT OF PUBLIC WORKS — CITY ENGINEERS OFFICE

NAME OF STREET MADOLA

FROM W.P.L. CASTLE

TO E.P.L. WOOD

SHEET / OF / SHEETS

TYPE OF PAVEMENT ~~B-6-B~~ 10"-B-10" ONE COURSE CONCRETE-INTEGRAL CURB
10"-~~B~~ UNIFORM AT STREET INTERSECTION EXCEPT AS NOTED

FT. WD.

BENCH MARKS	ELEV.
PLBM 59-250A N.E. COR. LYNCH RD. & MADOLA	148.734
ARR. ON HYD. S.W. COR. CASTLE & MADOLA	148.56
PLBM 59-253	
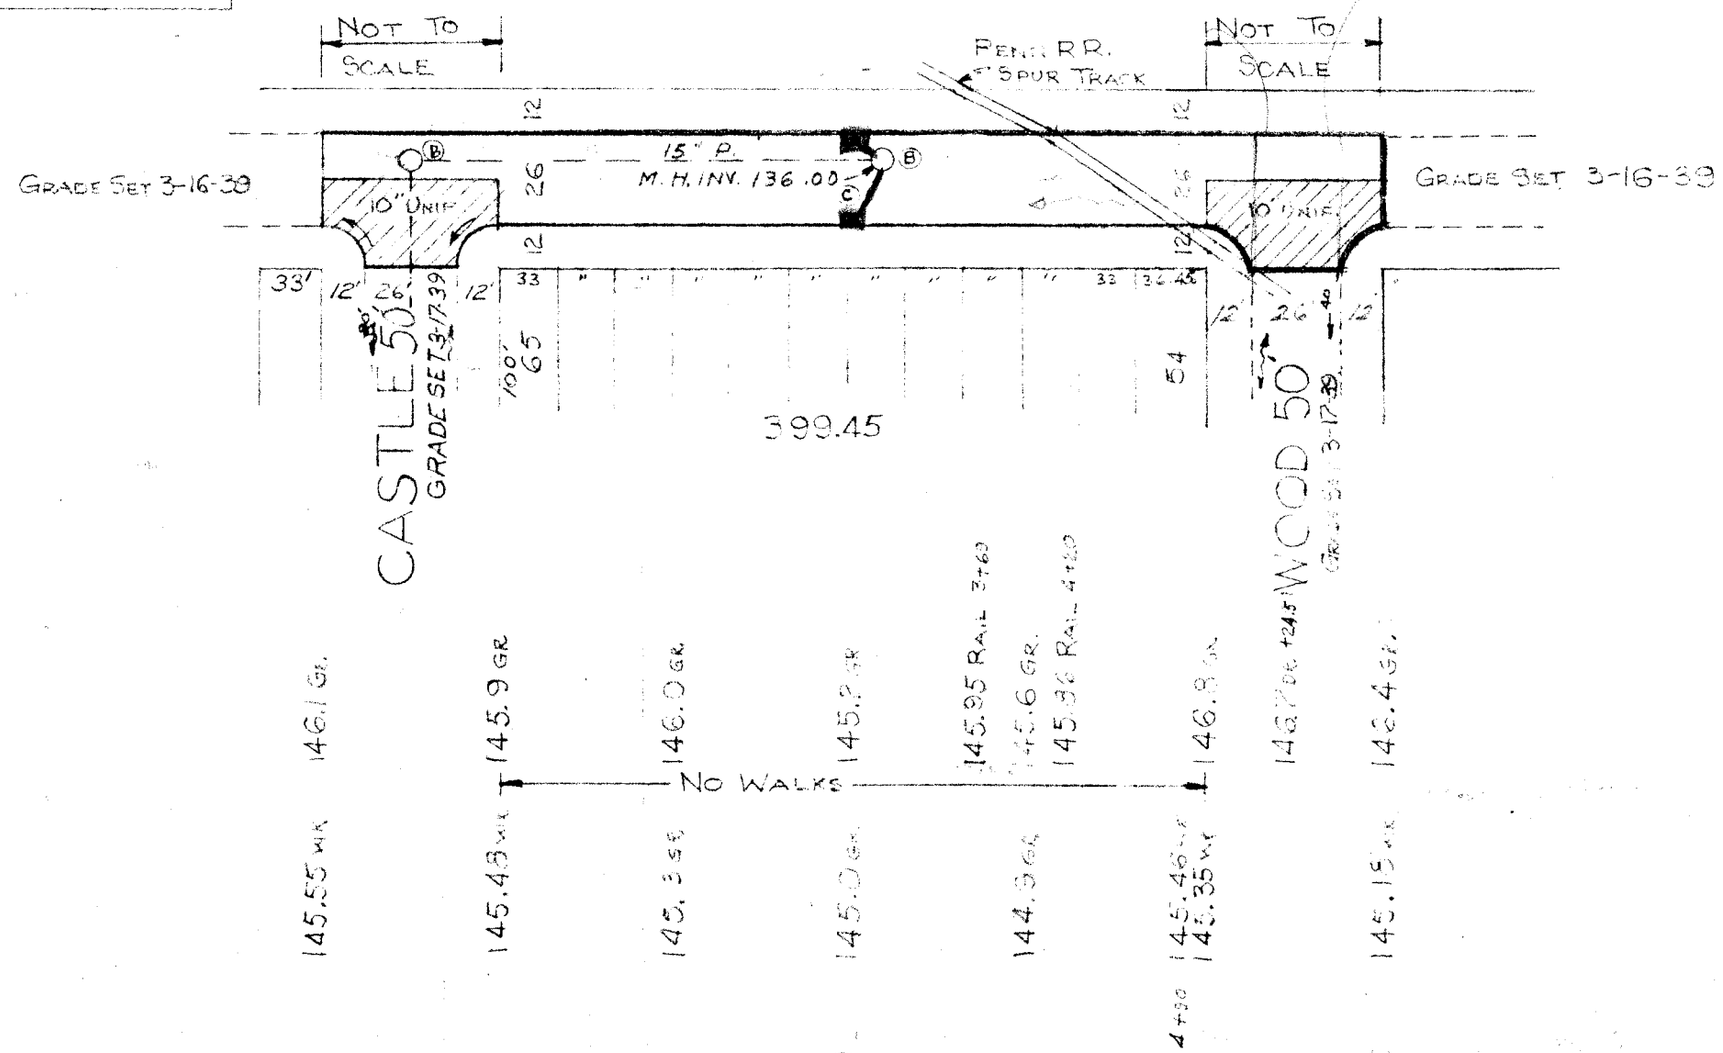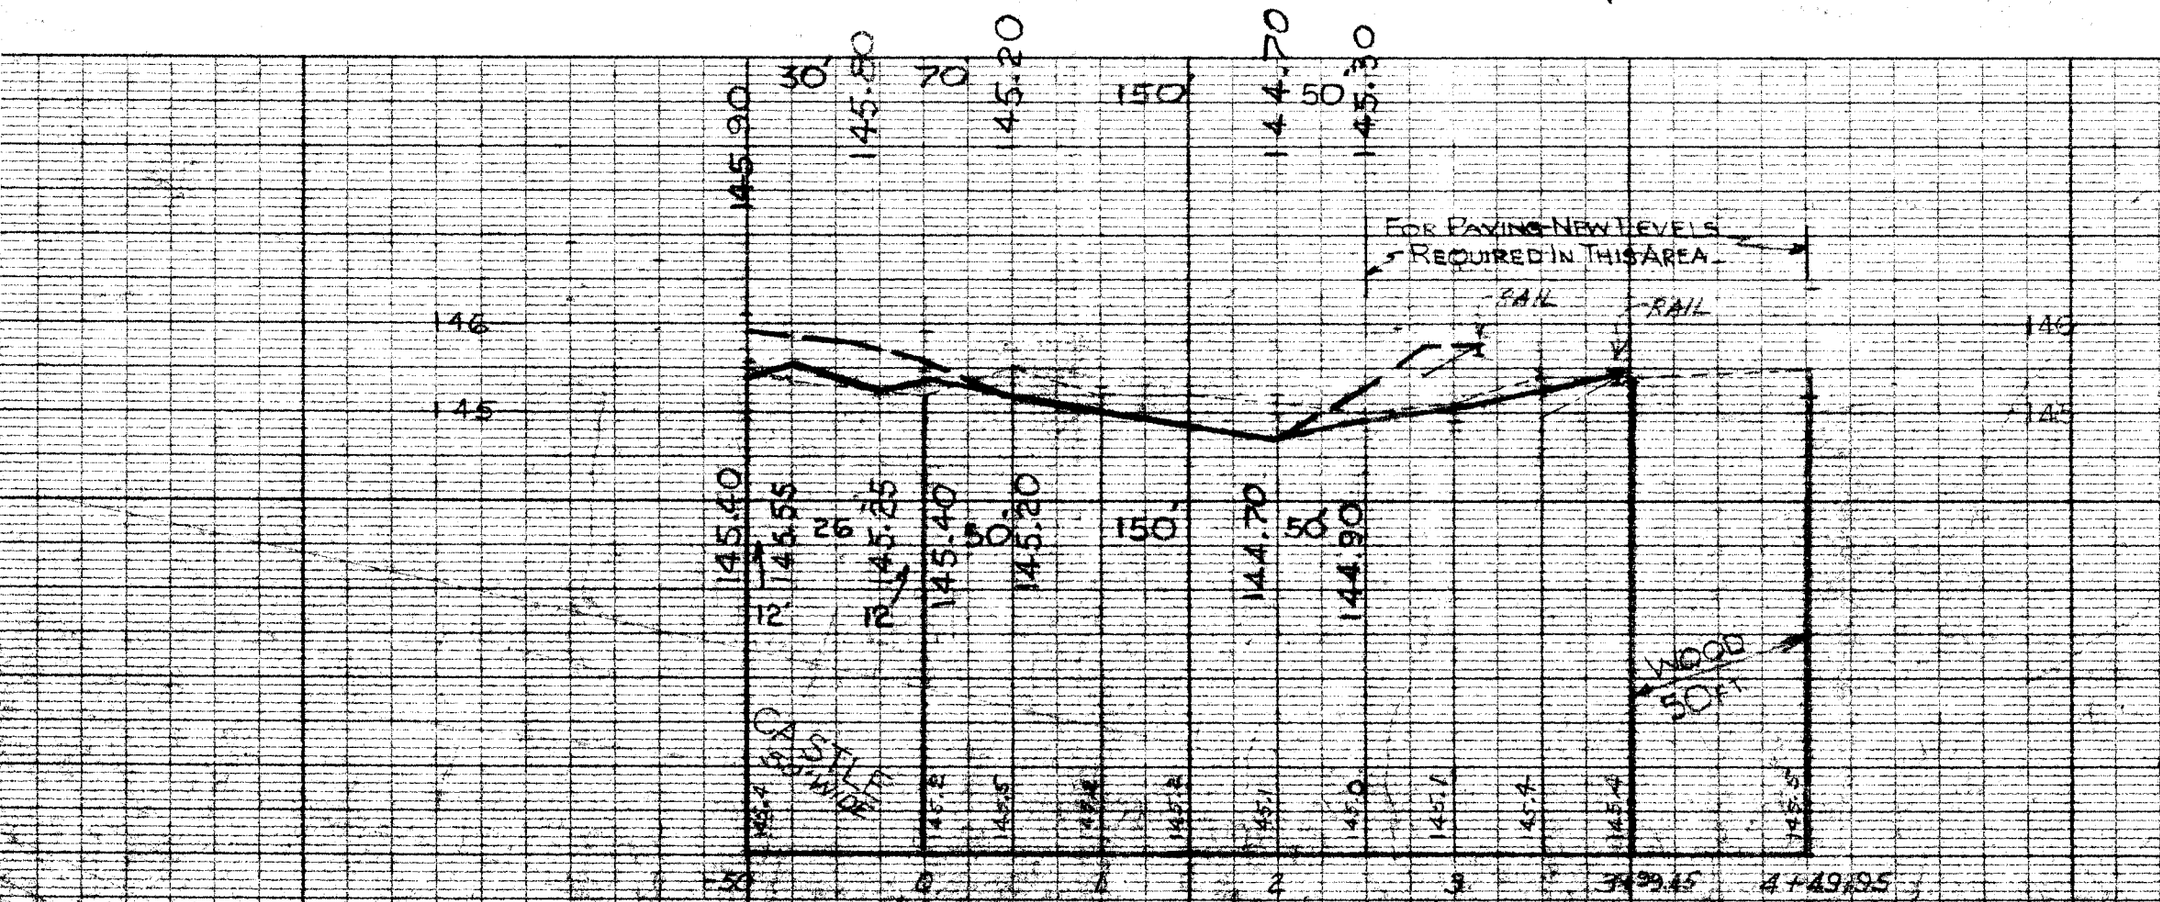
NOTE:
FOR SYMBOLS © ETC. SEE STD. DETAIL DRWG. C-4378