CONTRACT NO. PW 1767P

DEPARTMENT OF PUBLIC WORKS DETROIT

CITY ENGINEER'S OFFICE --- DIVISION OF PAVING DESIGN

STREET PAVING PLAN

CARD NO. X 51-15

INDEX NO.	TOPO NO.
75	120

RECORD NO.

NAME OF STREET **MALTA**

ASSIGN. NO. 325 AW-7

PETITION NO. 6350

FROM **E.P.L. OF BRAMELL**

TO **18' E. OF W.P.L. OF LAMPHERE**

SHEET 1 OF 1 SHEETS

TYPE OF PAVEMENT 8 6 8 ORE COURSE CONCRETE - INTEGRAL CURB WIDTH 30'

8" UNIFORM AT STREET INTERSECTIONS EXCEPT AS NOTED

CONTRACT APPROVED - C.C. TO

PET. NO. 6350 HARRY SLATKINS 5-29-51 25% PAID

BENCH MARKS

	ELEVATION
P.L.B.M. #120-253A N.E. COR. SCHOOLCRAFT & LAMPHERE	129.093
B.M. ON MON. S.E. COR. MALTA & BRAMELL	139.38
P.L.B.M. #120-252A N.E. COR. LYNDON & LAMPHERE	148.386

NOTE: FOR SYMBOLS Ⓐ ETC. SEE ST'D DETAIL DRW'G C-327

SEWER J. Liepah OK 8/17/51

REVISIONS

SUPPLEMENTARY DETAILS

C-324A	C-390	C-587	C-739B
C-325	C-524	C-733	C-938
C-326A	C-585	C-739	C-1608
C-327	C-586	C-739A	

NOTE:
BEFORE STARTING CONSTRUCTION CONTRACTOR MUST CHECK WITH UTILITIES FOR LOCATIONS OF EXISTING STRUCTURES WHETHER OR NOT INDICATED ON PLANS.

PLAN SCALE DISTORTED

LOTS & ALLEYS 1"=100'

STREET WIDTHS 1"=50'

DRAINAGE COMPLETED 9-8-52

PAVING COMPLETED C.C. 9-9-52

QUANTITIES		ESTIMATED LOTS	ESTIMATED CITY	FINAL LOTS	FINAL CITY
EXCAVATION	CU. YDS.	1005	72		
NEW CURB	LIN. FT.				
PAVING 8:6:8	SQ. YDS.	2223			
8" UNIF	"		67		
6" CONC. DR.	S.FT.		100		
SIDEWALK 4"	SQ. FT.		192		
MANHOLES	ADJUST		1W 1S		
	CONE				
RE-	CONSTRUCT		1		
BASINS	ADJUST				
	CONSTRUCT		4		
SEWERS-12"	LIN. FT.		200		

HOR. SCALE 1"=100'		BOOK 1399	PAGE 42		
VER. SCALE 1"=4'		DATE LEVELS 5-17-51 DRAWING 7-5-51			
PLAN	C.W.C.	PROFILE	C.W.C.	COMPUTED	D.B.
CHECKED	ANB.	GRADE	ANB.	CHECKED	GB
LOTS 2L	129081	LENGTH	64541		
CITY 2L	3600	LENGTH	1800		
TOTAL 2L	132681	LENGTH	66341		
		LOTS	CITY		
COST ADVERTISING					
COST INSPECTION					

DESIGNED BY	Arthur W. Berger
DRAWN BY	C.W. CWIEK
TRACED BY	
CHECKED BY	Senton
APPROVED	

Robt. R. Reom
ACTING ENGINEER OF STREETS

M. F. Waguth
ASST CITY ENGINEER

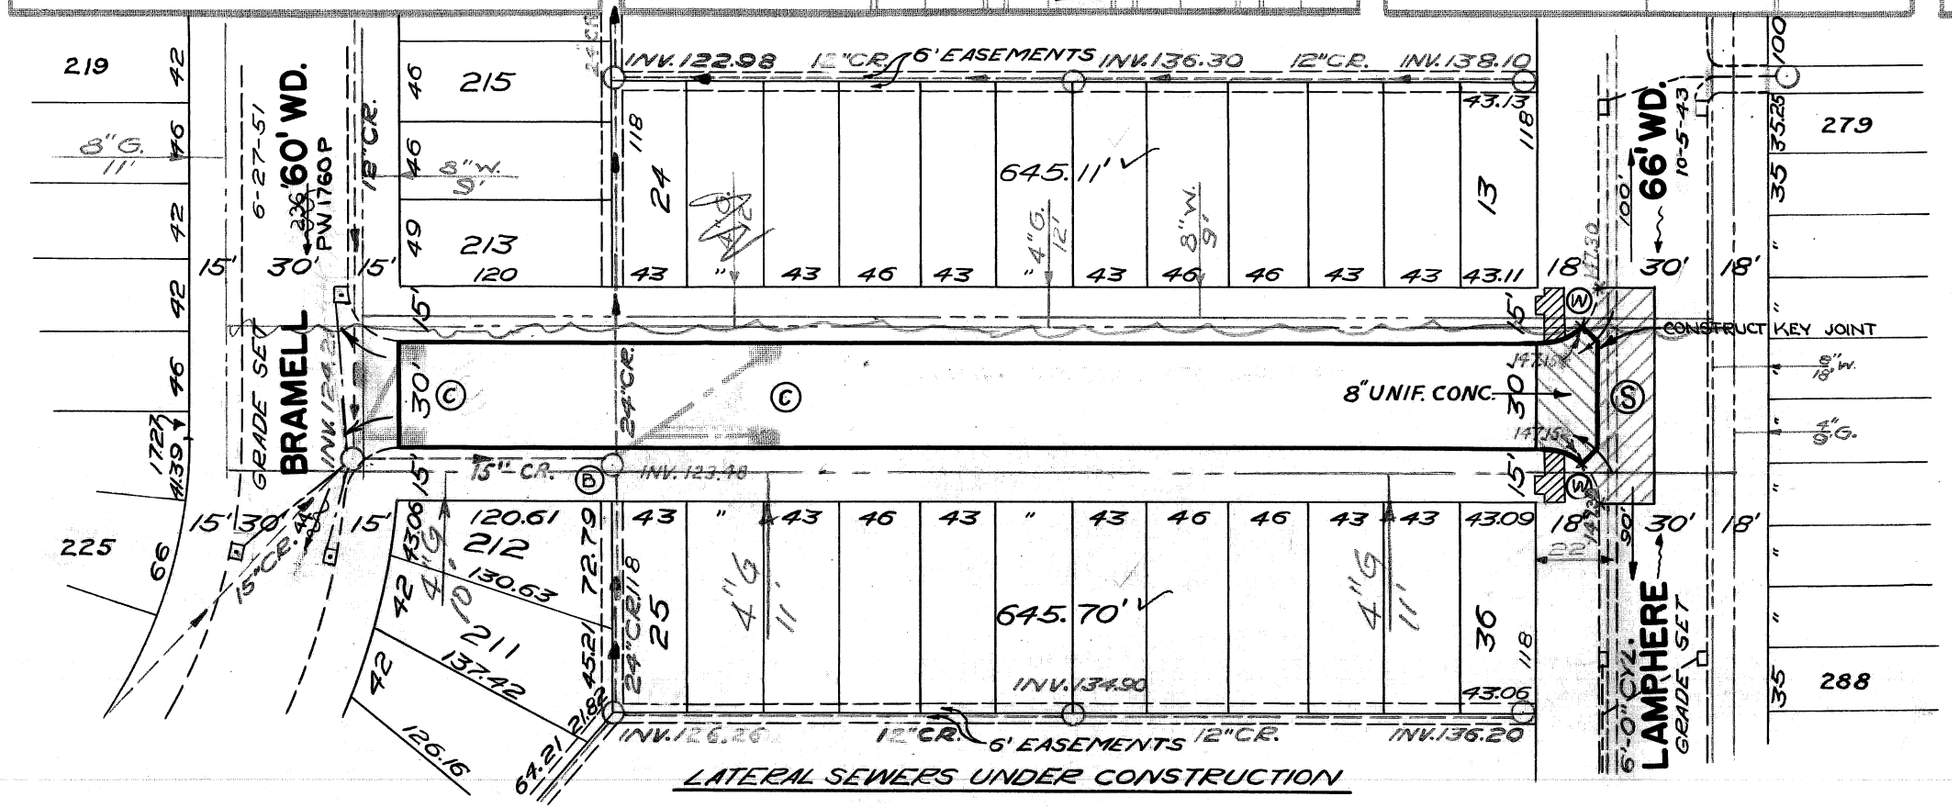

LATERAL SEWERS UNDER CONSTRUCTION

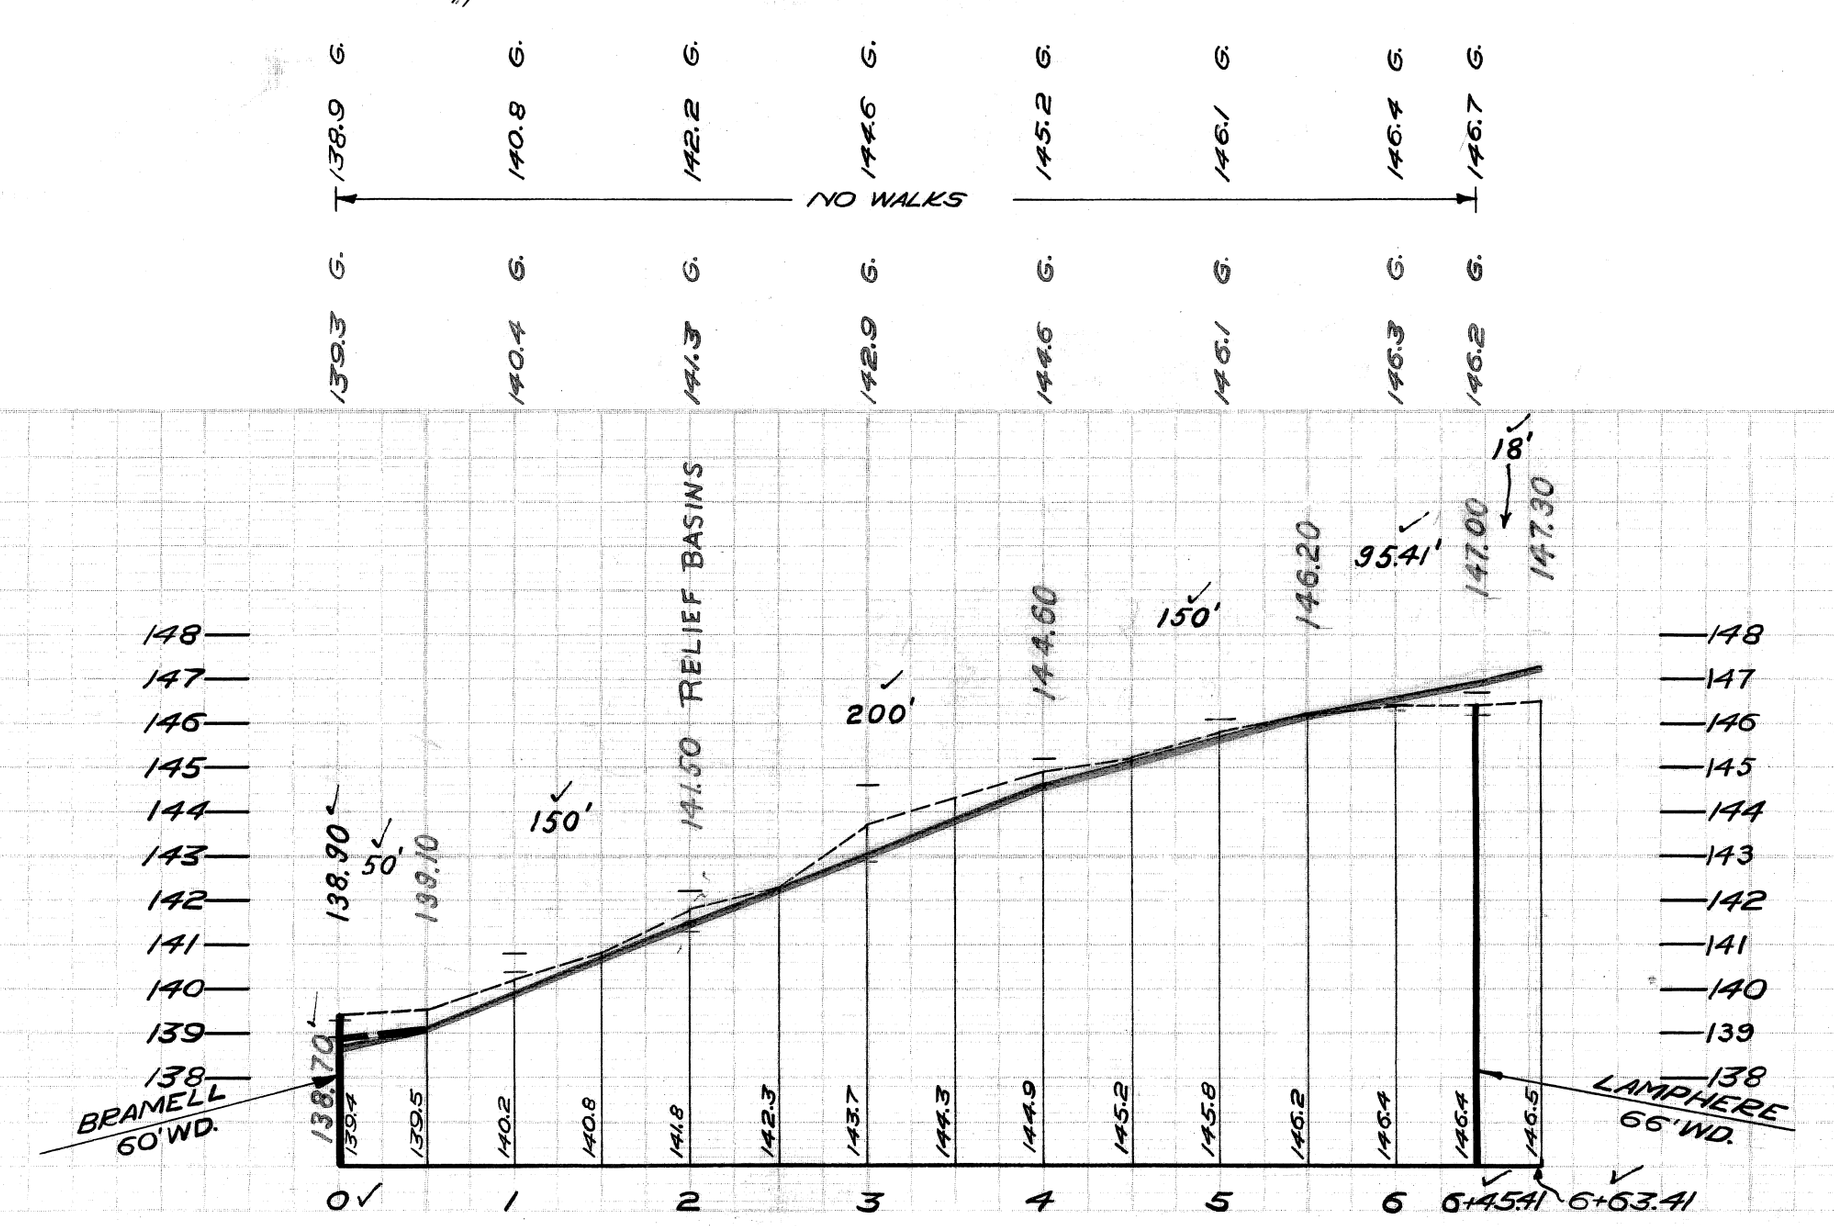

Note:
Letter of 9-13-51 from Water Bd. requests paving be held up until water mains are completed.

95091