CONTRACT NO. PW-308

DEPARTMENT OF PUBLIC WORKS - DETROIT

CITY ENGINEER'S OFFICE — DIVISION OF PAVING DESIGN

STREET PAVING PLAN

SEWER

REVISIONS: Change - locations of Basins on completed Paving. Reported by R. Reid - 11-1-47

SUPPLEMENTAL DRAWINGS:

C-324-A	C-380	C-733
C-325	C-624	C-738
C-326-A	C-585	C-739A
C-327	C-568	C-739B

NOTE:
BEFORE STARTING CONSTRUCTION CONTRACTOR MUST CHECK WITH UTILITIES FOR LOCATIONS OF EXISTING STRUCTURES WHETHER OR NOT INDICATED ON PLANS.

PLAN SCALE DISTORTED
LOTS & ALLEYS 1"=100'
STREET WIDTHS 1"=50'

DRAINAGE COMPLETED 11-4-39

PAVING COMPLETED C.C. 12-2-47

QUANTITIES		ESTIMATED LOTS	ESTIMATED CITY	FINAL LOTS	FINAL CITY
EXCAVATION CU. YDS.		919 ✓	58 ✓	919 ✓	58 ✓
NEW CURB LIN. FT.					
PAVING SQ. YDS.		2489 ✓	146 ✓	2489 ✓	146 ✓
SIDEWALK SQ. FT.			144 ✓		112 ✓
MANHOLES	ADJUST		2 ✓		2 ✓
	CONSTRUCT				
BASINS	ADJUST		8 — 6 ✓		8
	CONSTRUCT		0 — 2 ✓		
SEWERS 12" LIN. FT.			20 ✓		
SEWERS 15" LIN. FT.					

HOR. SCALE 1"=100' BOOK 1670 PAGE 9
VER. SCALE 1"=2' DATE LEVELS 3-28-47 DRAWING 6-11-47

PLAN	L.G.V.T.	PROFILE	L.G.V.T.	COMPUTED	R.E.R.
CHECKED	R.E.R.	GRADE	L.G.V.T.	CHECKED	P.M.

LOTS 2L	1	445	36 ✓	LENGTH	722 68 ✓
CITY 2L		38	67 ✓	LENGTH	19 34 ✓
TOTAL 2L	1	484	03 ✓	LENGTH	742 02 ✓
				LOTS	CITY
COST ADVERTISING				33.55 ✓	3.55 ✓
COST INSPECTION				116.28 ✓	12.29 ✓

DESIGNED BY	SAM A. SMITH R³
DRAWN BY	L. G. VanTUYL.
TRACED BY	"
CHECKED BY	S.A.S. Robt. R. Reem

APPROVED: J. L. Barton — ENGINEER OF STREETS
Martin R. Fisher — ASSIST. CITY ENGINEER

CARD NO.

INDEX NO.	TOPO. NO.
35	65

RECORD NO.

NAME OF STREET: **MANISTIQUE**

ASSIGN. NO. 165-36
PETITION NO. 3462

FROM N. P. L. OF ELMDALE AVE.
TO S. P. L. OF PROMENADE AVE.

SHEET 1 OF 1 SHEETS

TYPE OF PAVEMENT 8":6":8" ONE COURSE CONCRETE - INTEGRAL CURB — WIDTH 30'

C.C. RES. — REQUESTED BY Geo. E. Verbeke et al — DATE 10-29-46

FORCED PAVING C.C. RESOLUTION 8-17-47

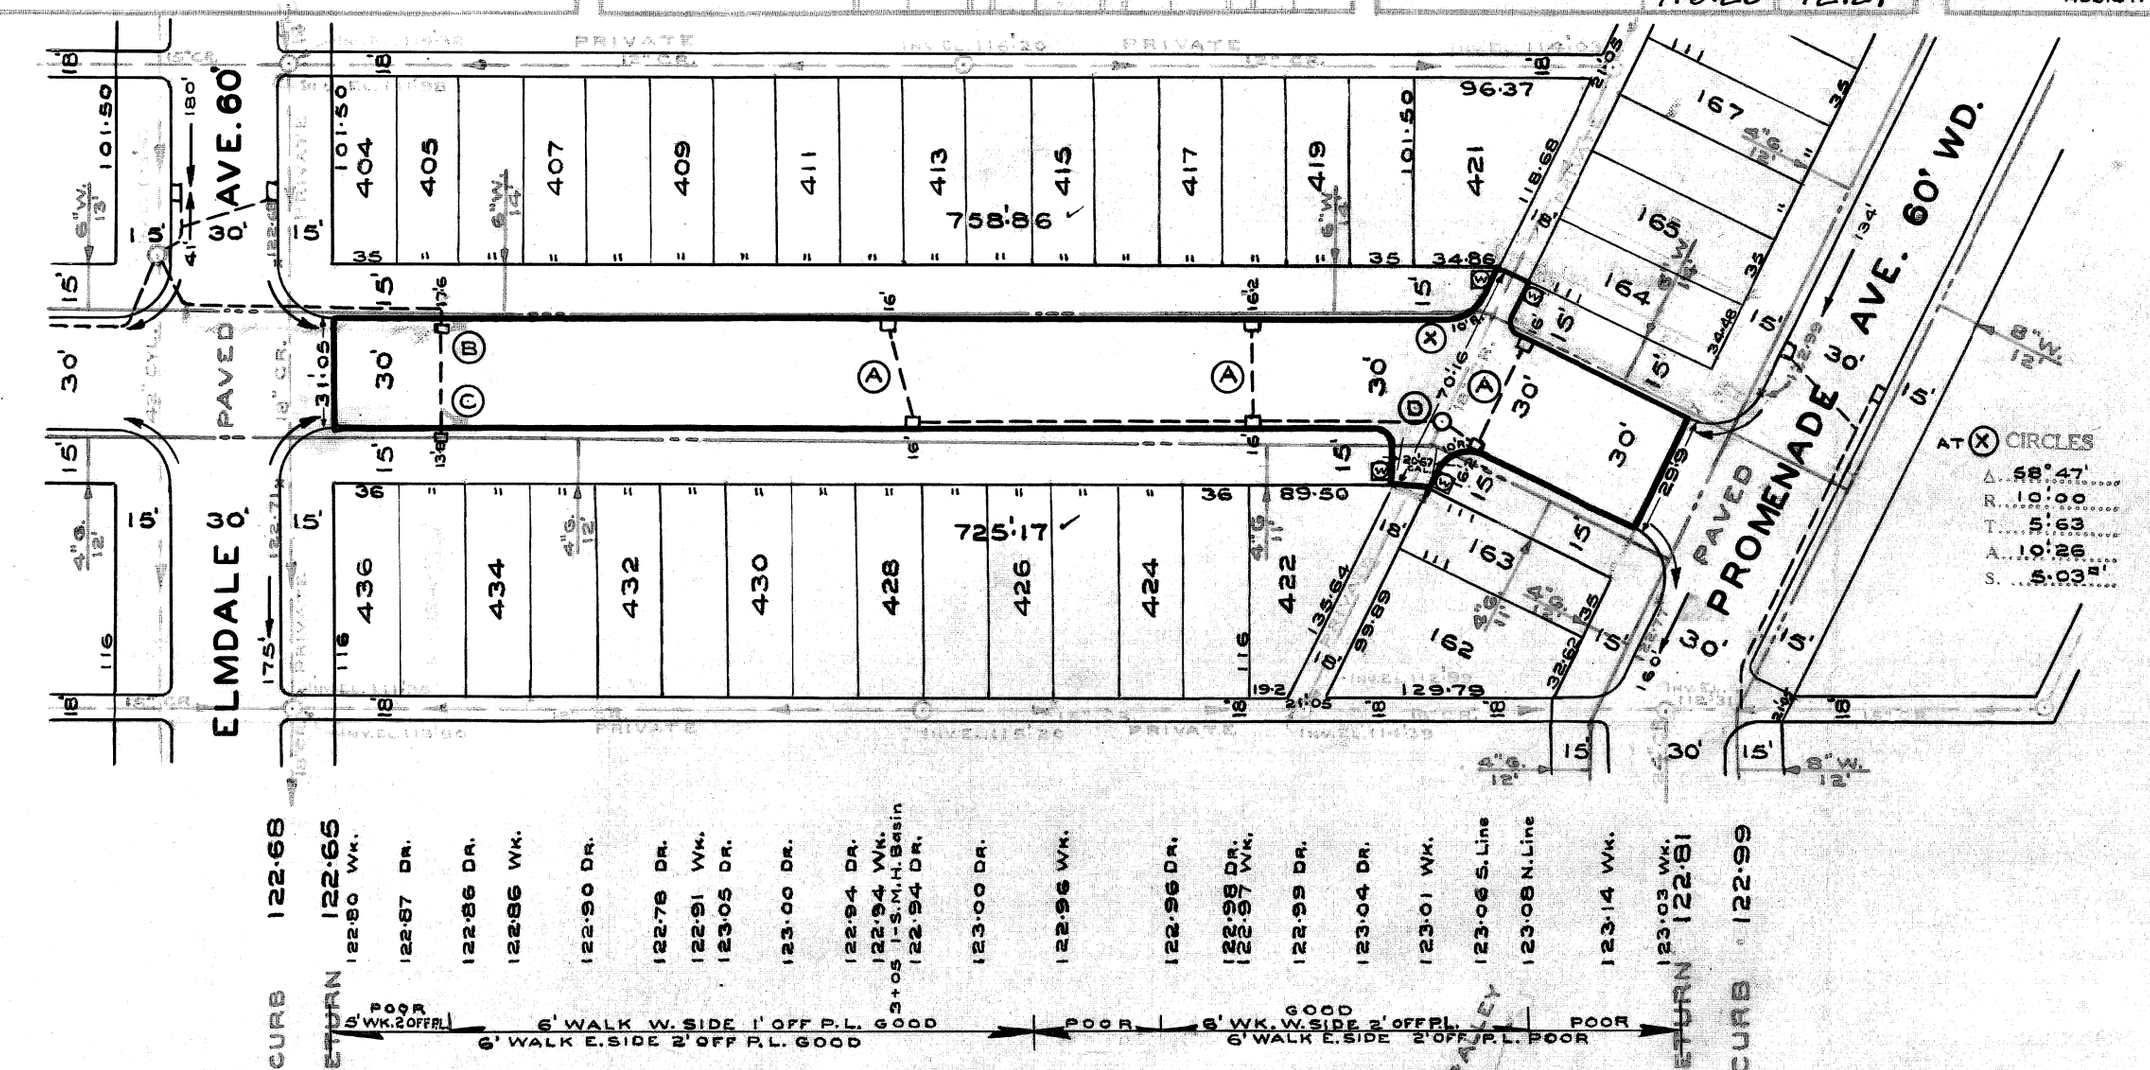

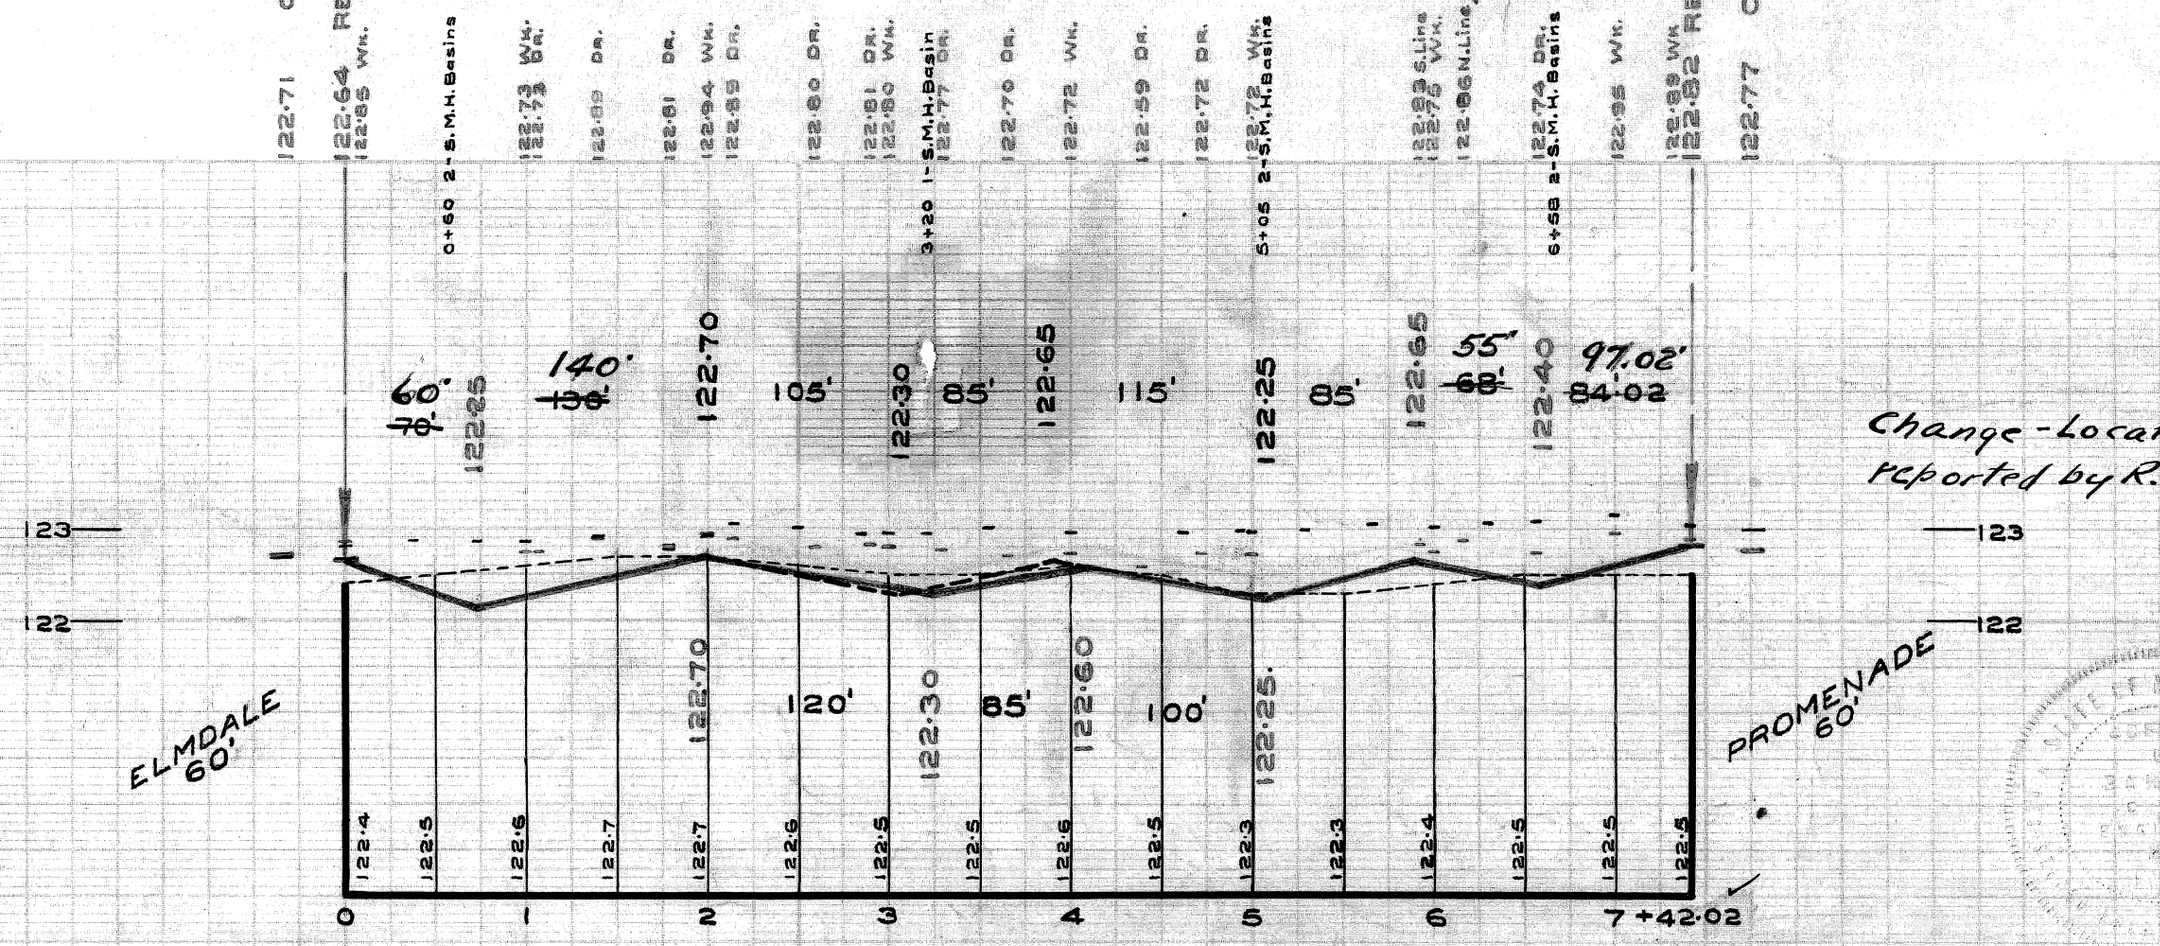

BENCH MARKS

	ELEV.
PRECISION LEVEL #65.255A - BRASS CAP IN CONCRETE MONUMENT AT N. E. CORNER OF HAYES & CORBETT	122.877
TOP OF LETTER "T" IN WORD "GATE" ON M. HOLE COVER AT N. E. CORNER OF ELMDALE & MANISTIQUE	122.67
ARROW ON TOP OF HYDRANT ON W. SIDE OF MANISTIQUE IN FRONT OF HOUSE #9773	126.01
ARROW ON TOP OF HYDRANT AT N. W. CORNER OF PROMENADE & MANISTIQUE	126.13
PRECISION LEVEL #97.252A - BRASS CAP IN CONCRETE MONUMENT AT N. E. CORNER OF DUCHESS & HAVERHILL	123.621

NOTE -

AT Ⓦ CONSTRUCT 144 SQ. FT. OF STD. 4" CONCRETE WALKS

AT Ⓐ ADJUST TOPS OF 6 EXISTING S.M.H. BASINS. CONTRACTOR SHALL FURNISH AND INSTALL STD. FLAT TYPE CATCH BASIN FRAMES & GRATES.

AT Ⓑ RESET TO PAVEMENT GRADE TOP OF 1 EXISTING S.M.H. BASIN; FURNISH AND INSTALL STD. M.H. FRAME & COVER: CONSTRUCT 1 STD. 18"x12" -Y- BASIN COMPLETE AND CONNECT TO EXISTING S.M.H. AS SHOWN. (See Std. Detail Sheet # C-39).

AT Ⓒ ABANDON 1 EXISTING S.M.H. BASIN - REMOVE BASIN AND PLUG SEWER OUTLET WITH CLASS "C" CONCRETE, OR FILL BASIN WITH CLASS "C" CONCRETE. REPLACE WITH 1 STD. 18"x12" -Y- BASIN COMPLETE. CONNECT TO EXISTING DRAIN AS SHOWN.

AT BOTH Ⓑ & Ⓒ BACKFILL SEWER-PIPE TRENCHES WITH APPROVED SAND & GRAVEL MATERIAL.

CONTRACTOR SHALL HAUL ALL OLD CASTINGS TO D.P.W. YARD AT STATE FAIR & JOHN R.

AT Ⓓ ADJUST TOP OF 1 EXISTING MANHOLE.

Change - Locations of Basins reported by R. Reid - 11-1-47.

95092