SEWER			
INDEXED			
REVISIONS			

JOB NO.		PROGRESS	
BLUE PRINT ISSUED FOR	DATE	START	FINISH
GRADE ONLY			
CATCH BASINS			
PAVING CLASS:			
DEPT OF WATER SUPPLY			
GAS CO.			

QUANTITIES	LOTS	CITY	LOTS	CITY
EXCAVATION				
STRAIGHT CURB NEW				
OLD CURB RESET				
CIRCULAR CURB				
PAVING				
CONCRETE BASE				

HOR. SCALE 1" = 100'			BOOK 1496 PAGE 36		
VER. SCALE 1" = 2'			DATE FB 6-26-42 MAP 9-2-42		
PLAN	S.S.	PROFILE	S.S.	COMPUTED	
CHECKED		GRADE	S.S.	CHECKED	R³
LOTS 2L	2	365 38	LENGTH	1	182 69
CITY 2L		120 00	LENGTH		60 00
TOTAL 2L	2	485 38	LENGTH	1	242 69
			LOTS		CITY
COST ADVERTISING BLANKS					
COST INSPECTION					

DESIGNED BY	I. Sudowski
DRAWN BY	I. Sudowski
TRACED BY	
CHECKED BY	R.J. Smith R³
APPROVED	

ENGINEER OF STREETS
Martin R. Zucker
CITY ENGINEER

CARD NO

INDEX NO	TOPO NO
38	95

RECORD NO

DEPARTMENT OF PUBLIC WORKS DETROIT

CITY ENGINEER'S OFFICE --- DIVISION OF PAVING DESIGN

STREET PAVING PLAN

NAME OF STREET MANNING AVE.

FROM E.P.L. OF CRUSADE AVE

TO W.P.L. OF REDMOND AVE.

TYPE OF PAVEMENT 6" ONE CO. CONCRETE WIDTH 30'

NUMBER OF SHEETS
1
SHEET NO
1

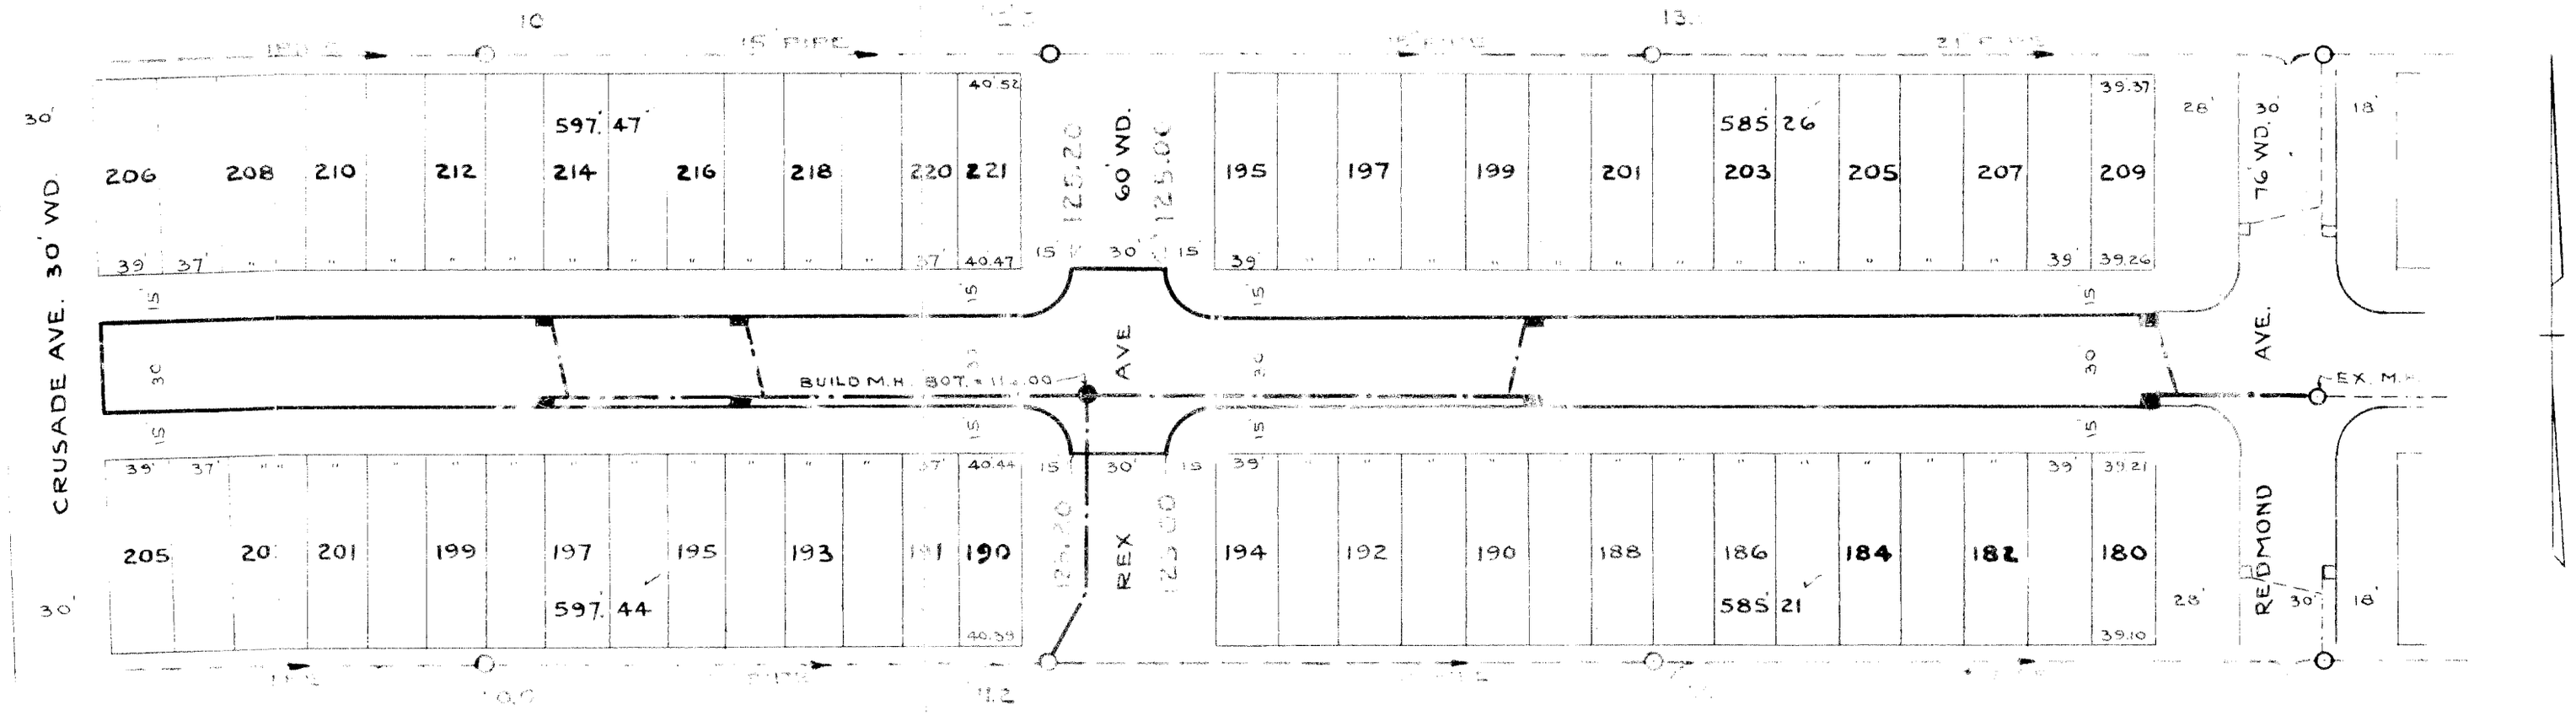

BENCH MARKS	ELEV.
CONC MON. S.E. COR. OF MANNING & CRUSADE	127.17
PIPE IN CONC MON. N.E. COR. OF MANNING & REX	124.67
IRON IN CONC MON. S.W. COR. OF MANNIN & REDMOND	124.11
ARROW ON HYD. N.W. COR. OF MANNING & REDMOND	126.46
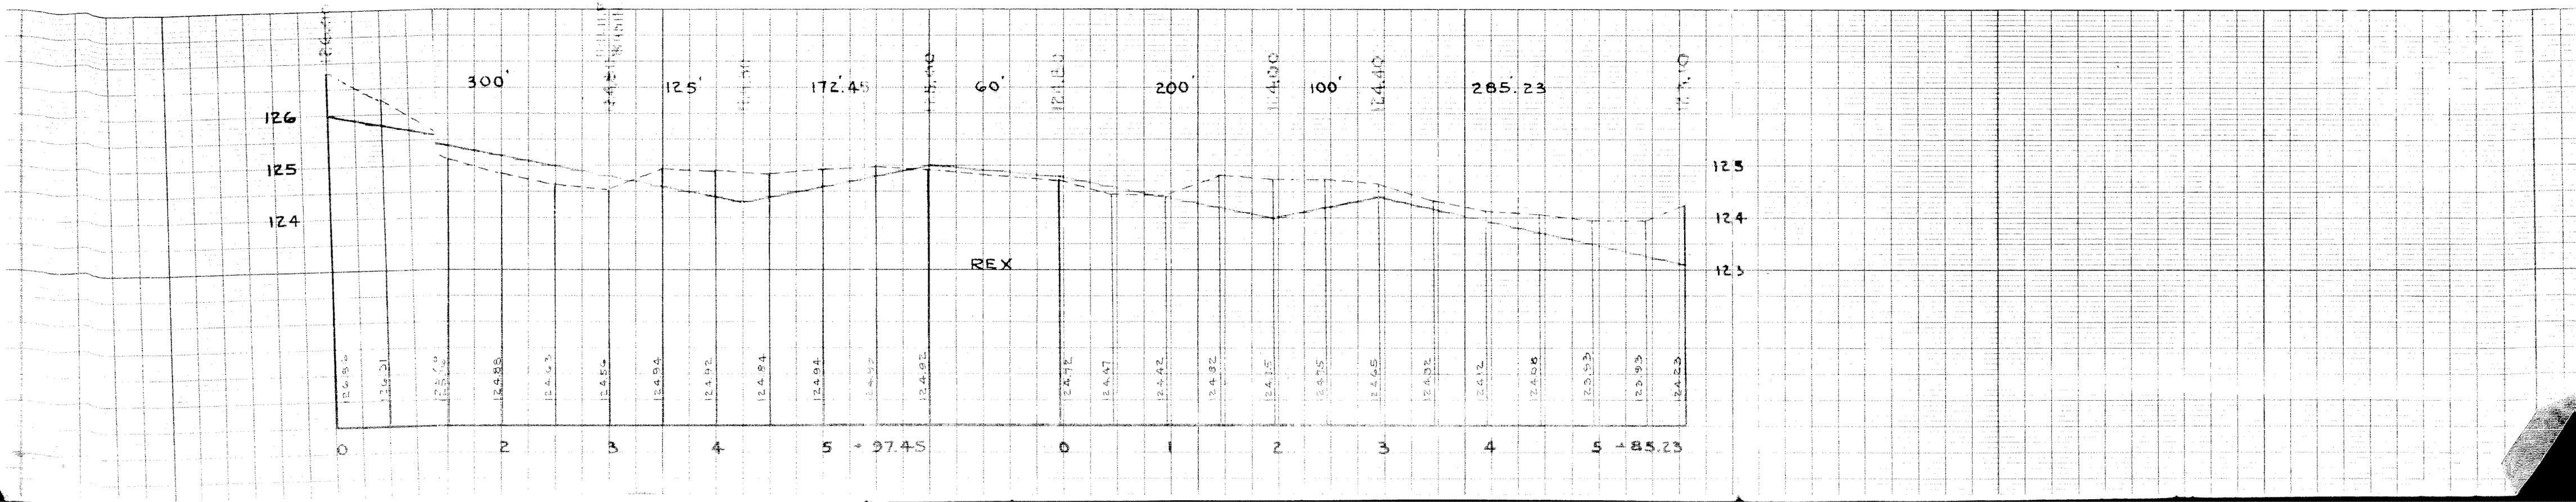
PAVING COMPLETED
SEWER COMPLETED