DEPARTMENT OF PUBLIC WORKS DETROIT

CITY ENGINEER'S OFFICE --- DIVISION OF PAVING DESIGN

STREET PAVING PLAN

SEWER	O.K. J.h.
INDEXED	[illegible]
REVISIONS	

JOB NO.	PROGRESS
BLUE PRINT ISSUED FOR	DATE / START / FINISH
GRADE ONLY	
CATCH BASINS	
PAVING-CLASS	
DEPT. OF WATER SUPPLY	10-12-39
GAS CO.	

QUANTITIES	LOTS	CITY	LOTS	CITY
EXCAVATION				
STRAIGHT CURB NEW				
OLD CURB RESET				
CIRCULAR CURB				
PAVING				
CONCRETE BASE				

HOR. SCALE 1" = 100'	BOOK 1474 PAGE 8		
VER. SCALE 1" = 2'	DATE 9-18-39		
PLAN L.W.H.	PROFILE L.W.H.	COMPUTED	
CHECKED	GRADE V.G.	CHECKED 10/10/39	
LOTS 2L	3725 51	LENGTH	1862 75
CITY 2L	246 30	LENGTH	123 15
TOTAL 2L	3971 81	LENGTH	1985 90
		LOTS	CITY
COST ADVERTISING BLANKS			
COST INSPECTION			

DESIGNED BY	V. Guillemety
DRAWN BY	L.W. Hasnes
TRACED BY	
CHECKED BY	V. Guillemety
APPROVED	
ENGINEER OF STREETS	
ASS'T CITY ENGINEER	

CARD NO.

INDEX NO.	TOPO NO.
38	95

RECORD NO.

NAME OF STREET: MANNING 60' WD.

FROM: REDMOND

TO: KELLY RD.

TYPE OF PAVEMENT: [illegible]

WIDTH: 30'

NUMBER OF SHEETS: 1
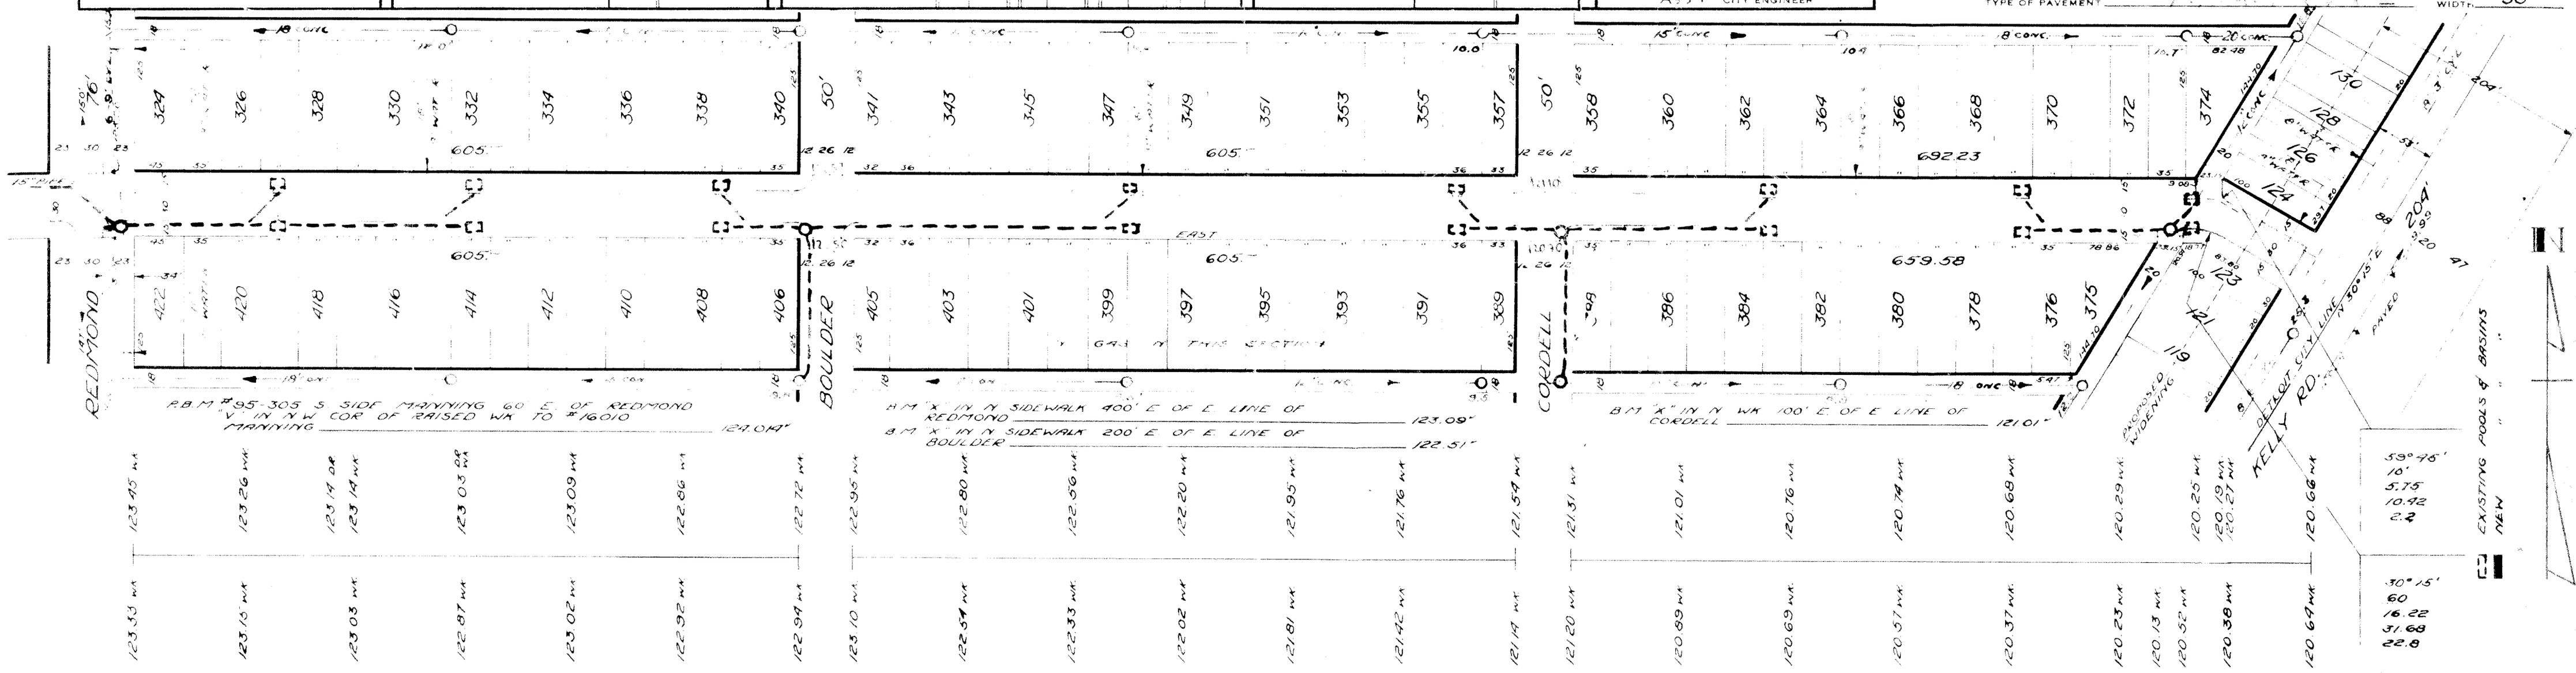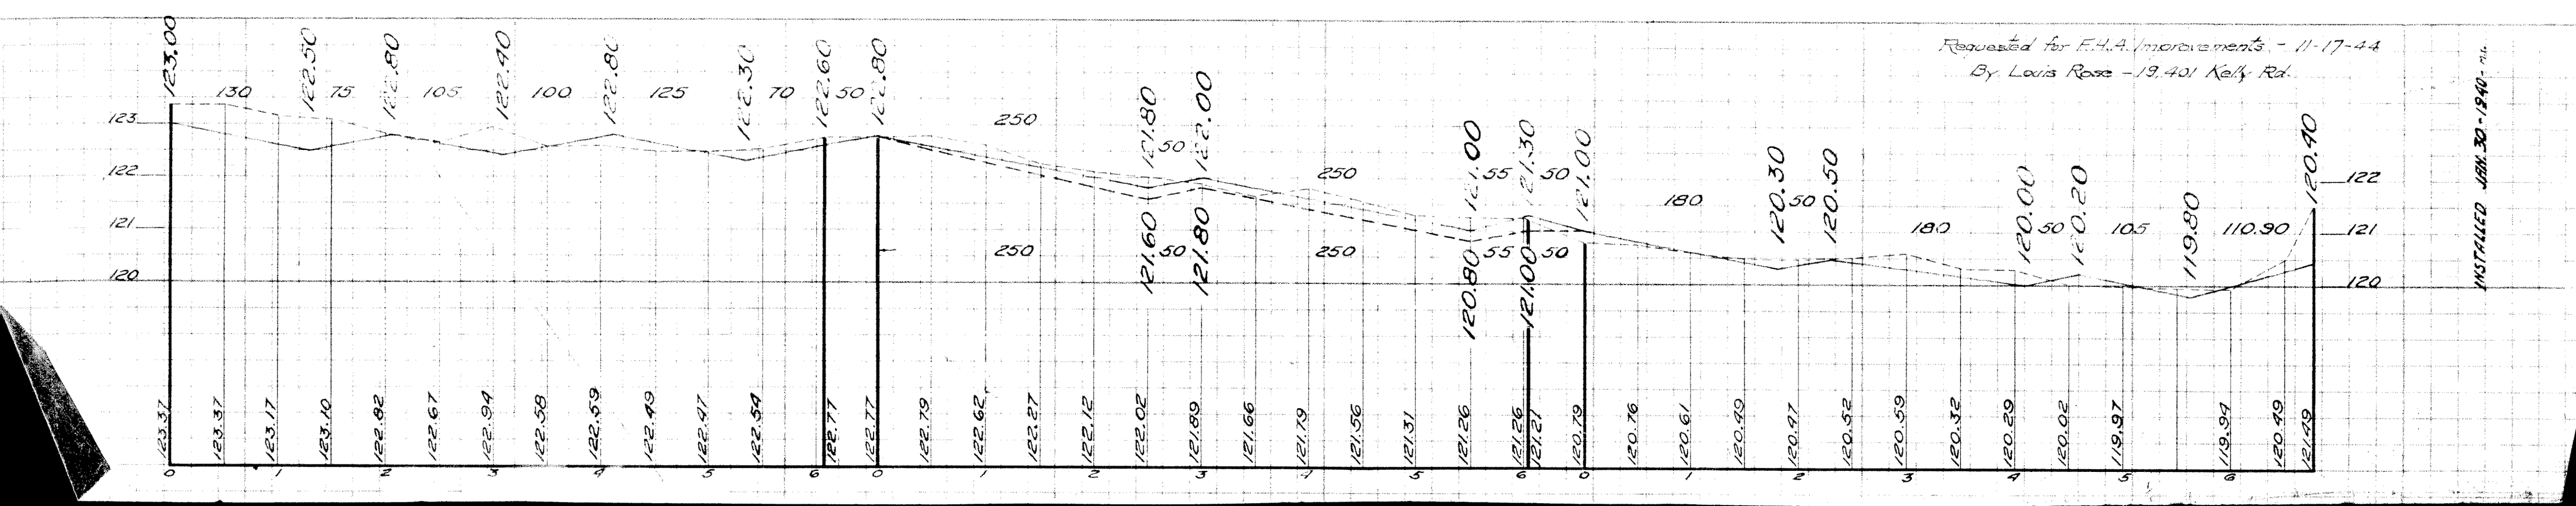
SHEET NO.: 1