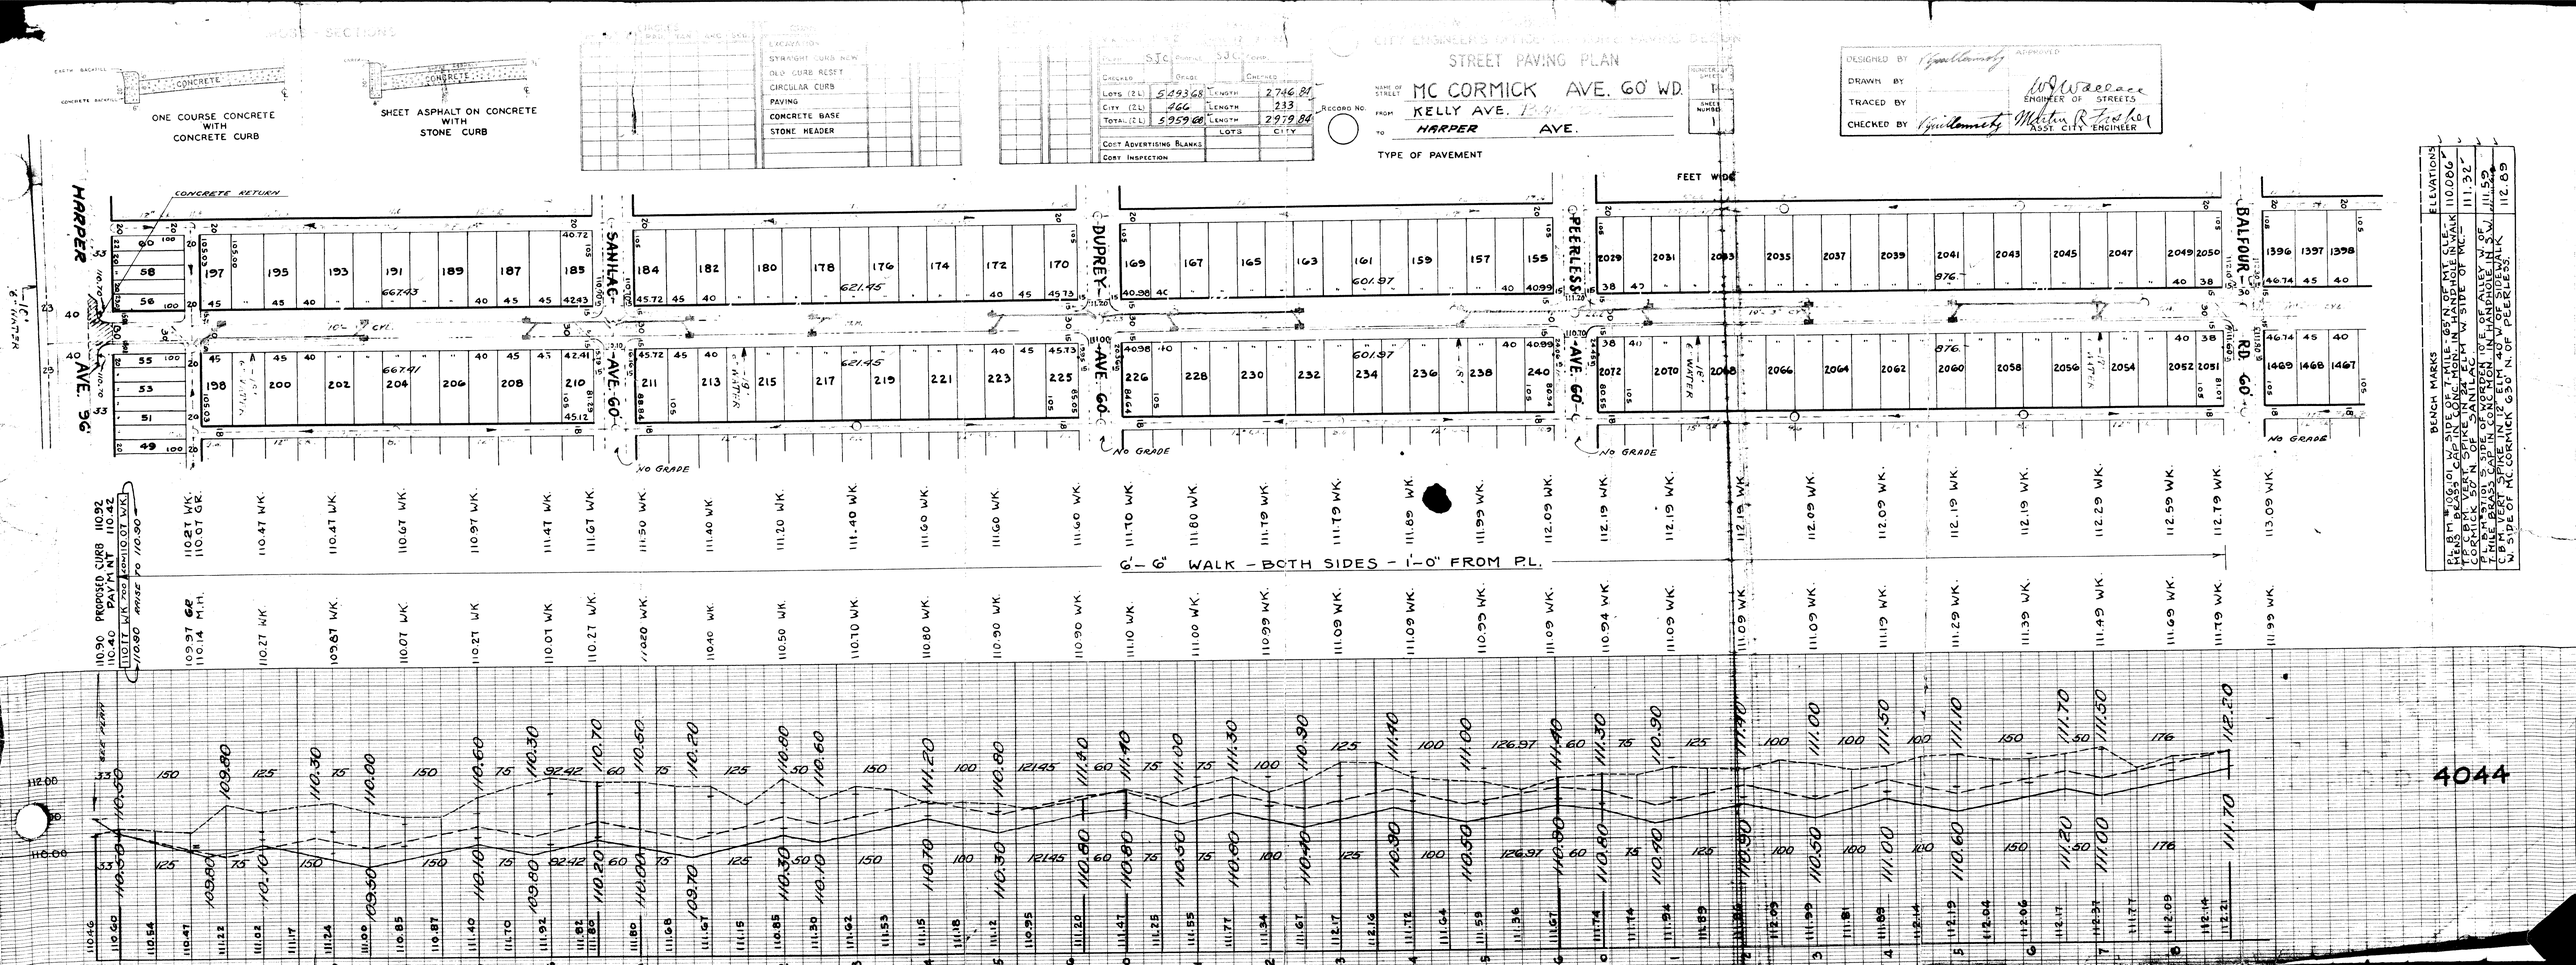

CITY ENGINEER'S OFFICE
STREET PAVING PLAN
NAME OF STREET MC CORMICK AVE. 60' WD.
FROM KELLY AVE.
TO HARPER AVE.
TYPE OF PAVEMENT
DESIGNED BY
DRAWN BY
TRACED BY
CHECKED BY
APPROVED
ENGINEER OF STREETS
ASST. CITY ENGINEER
ONE COURSE CONCRETE WITH CONCRETE CURB
SHEET ASPHALT ON CONCRETE WITH STONE CURB
EXCAVATION
STRAIGHT CURB NEW
OLD CURB RESET
CIRCULAR CURB
PAVING
CONCRETE BASE
STONE HEADER
CITY
LOTS (2L) 5493.68 LENGTH 2746.84
CITY (2L) 466 LENGTH 233
TOTAL (2L) 5959.68 LENGTH 2979.84
COST ADVERTISING BLANKS
COST INSPECTION
RECORD NO.
HARPER AVE. 96'
SANILAC AVE. 60'
DUPREY AVE. 60'
PEERLESS AVE. 60'
BALFOUR RD. 60'
CONCRETE RETURN
FEET WIDE
NO GRADE
6'-6" WALK - BOTH SIDES - 1'-0" FROM P.L.
PROPOSED CURB PAVMNT
BENCH MARKS
ELEVATIONS
4044