CROSS - SECTIONS

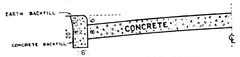

ONE COURSE CONCRETE WITH CONCRETE CURB

SHEET ASPHALT ON CONCRETE WITH STONE CURB

CIRCLES					
AT NO.	Δ	RAD.	TAN	ARC	SEG.

QUANTITIES	LOTS	CITY
EXCAVATION		
STRAIGHT CURB NEW		
OLD CURB RESET		
CIRCULAR CURB		
PAVING		
CONCRETE BASE		
STONE HEADER		

LOTS	CITY

HOR. SCALE 1" = 100'		B= 1317 P= 10	
VER. SCALE 1" = 4'		DATE 12-4-35	
PLAN	S.J.C.	PROFILE	S.J.C. COMP.
CHECKED		GRADE	CHECKED
LOTS (2L)		LENGTH	
CITY (2L)		LENGTH	
TOTAL (2L)		LENGTH	
		LOTS	CITY
COST ADVERTISING BLANKS			
COST INSPECTION			

CARD No.

RECORD No.

DEPARTMENT OF PUBLIC WORKS. DETROIT, MICH.
CITY ENGINEER'S OFFICE - DIVISION OF PAVING DESIGN
STREET PAVING PLAN

NAME OF STREET: MC. CORMICK AVE. 60' WD.

FROM: KELLY AVE.

TO: MT. CLEMENS AVE.

TYPE OF PAVEMENT

NUMBER OF SHEETS: 3

SHEET NUMBER: 2

BENCH MARKS	ELEVATIONS
P.L.S.W. #106101 W. SIDE OF 7 MILE - 65' N. OF MT CLEMENS BRASS CAP IN CONC. MON. IN HANDHOLE IN WK	110.086
1.3 M. VERT. SPIKE IN 12" ELM 40' W. OF SIDEWALK 630' N. OF PEERLESS W. SIDE OF MC. CORMICK	112.89
I.P. W. OF D.P.W. ON SIDEWALK W. SIDE OF MC. CORMICK 450' N. OF BEACONSFIELD	116.29
"P" ARROW ON HYD. N.E. CORNER LAING AND MC. CORMICK	122.24

4098
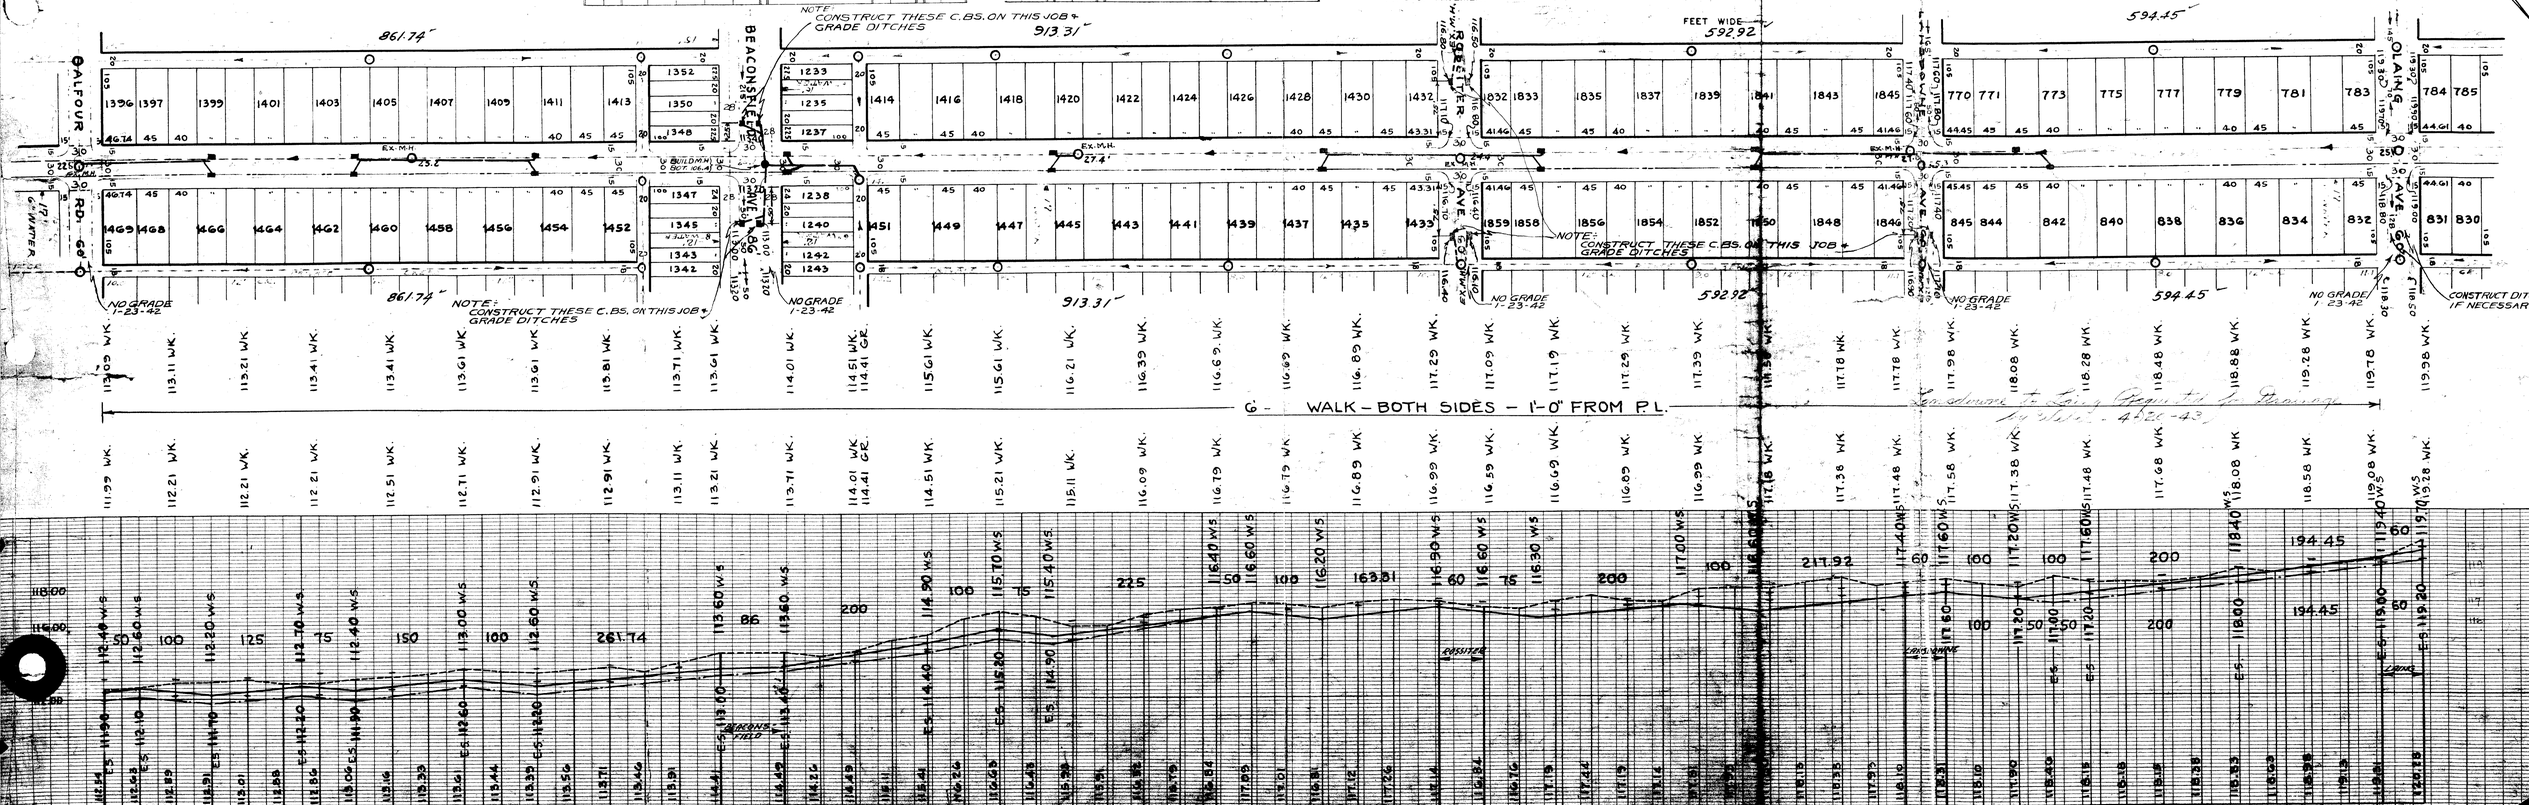
594.45