WPA-4033-1936

DEPARTMENT OF PUBLIC WORKS. DETROIT, MICH.
CITY ENGINEER'S OFFICE - DIVISION OF PAVING DESIGN
STREET PAVING PLAN

#4033

CROSS - SECTIONS

ONE COURSE CONCRETE WITH CONCRETE CURB

SHEET ASPHALT ON CONCRETE WITH STONE CURB

Lillis O.K. JK

CIRCLES						
AT NO.	Δ	RAD.	TAN	ARC	SEG.	

QUANTITIES	LOTS	CITY
EXCAVATION		
STRAIGHT CURB NEW		
OLD CURB RESET		
CIRCULAR CURB		
PAVING		
CONCRETE BASE		
STONE HEADER		

LOTS	CITY

HOR. SCALE 1" = 100'	BK. 1273 PG. 25
VER. SCALE 1" = 2'	DATE 1-3-36

PLAN	W.C. & P.	PROFILE	W.C. & P.
CHECKED	F.J.M.	GRADE	CHECKED

	LOTS (2 L)	CITY (2 L)	TOTAL (2 L)
	1 961 80	260 68	2 222 48

	LENGTH	LOTS	CITY
	780 2		
	133 14		
	911 34		

COST ADVERTISING BLANKS

COST INSPECTION

CARD No. TOPO MAP #45

RECORD No.

DESIGNED BY V. guillamety
DRAWN BY W. Cothard
TRACED BY
CHECKED BY V. guillamety

APPROVED
ENGINEER OF STREETS
Martin R. Frisbie
ASST. CITY ENGINEER

NUMBER OF SHEETS: 3

SHEET NUMBER: 3

STREET: MINNESOTA AVE. 50 FT. WD.
FROM: ~~HAWTHORNE~~ AVE. CONANT
TO: RYAN AVE.

TYPE OF PAVEMENT: Class "I" 6" 2Sms Co. Con. W.C. 28' 50' — SERIES "N-N"

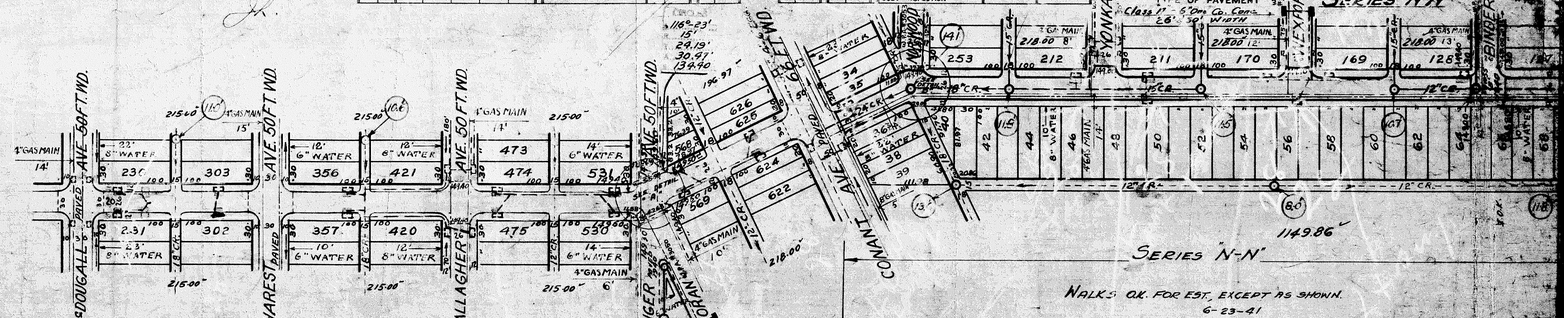

WALKS O.K. FOR EST. EXCEPT AS SHOWN.
6-23-41

6 FT. SIDEWALKS 1 FT. FROM P.L.'S. BOTH SIDES

5 FT. SIDEWALKS 1 FT. FROM P.L.'S. BOTH SIDES

BENCH MARKS	ELEVATIONS
ARROW ON HYD. S.E. COR. CHAREST & MINNESOTA	153.305
ARROW ON HYD. N.W. COR. NORWOOD & MINNESOTA	153.186
ARROW ON HYD. S.W. COR. RYAN & MINNESOTA	151.028
#45 20B-80AT SPIKE IN N.S. 20" MAPLE W.S. RYAN, 100'S. NEVADA	149.164

Water mains OK 7/8/41 JJB

RESET CIRCLES FOR 30' RETURN

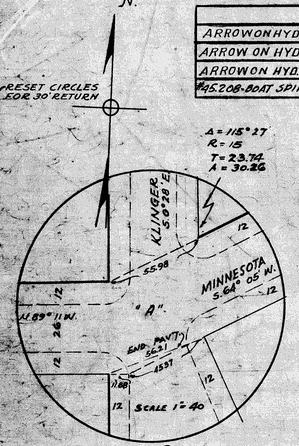

No Record of Date of Completion

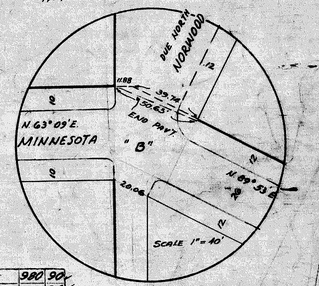

CONANT TO RYAN

LOTS	"	1	961	80	"	980	90
CITY	"		260	68	"	130	34
TOTAL	"	2	222	48	"	1111	24