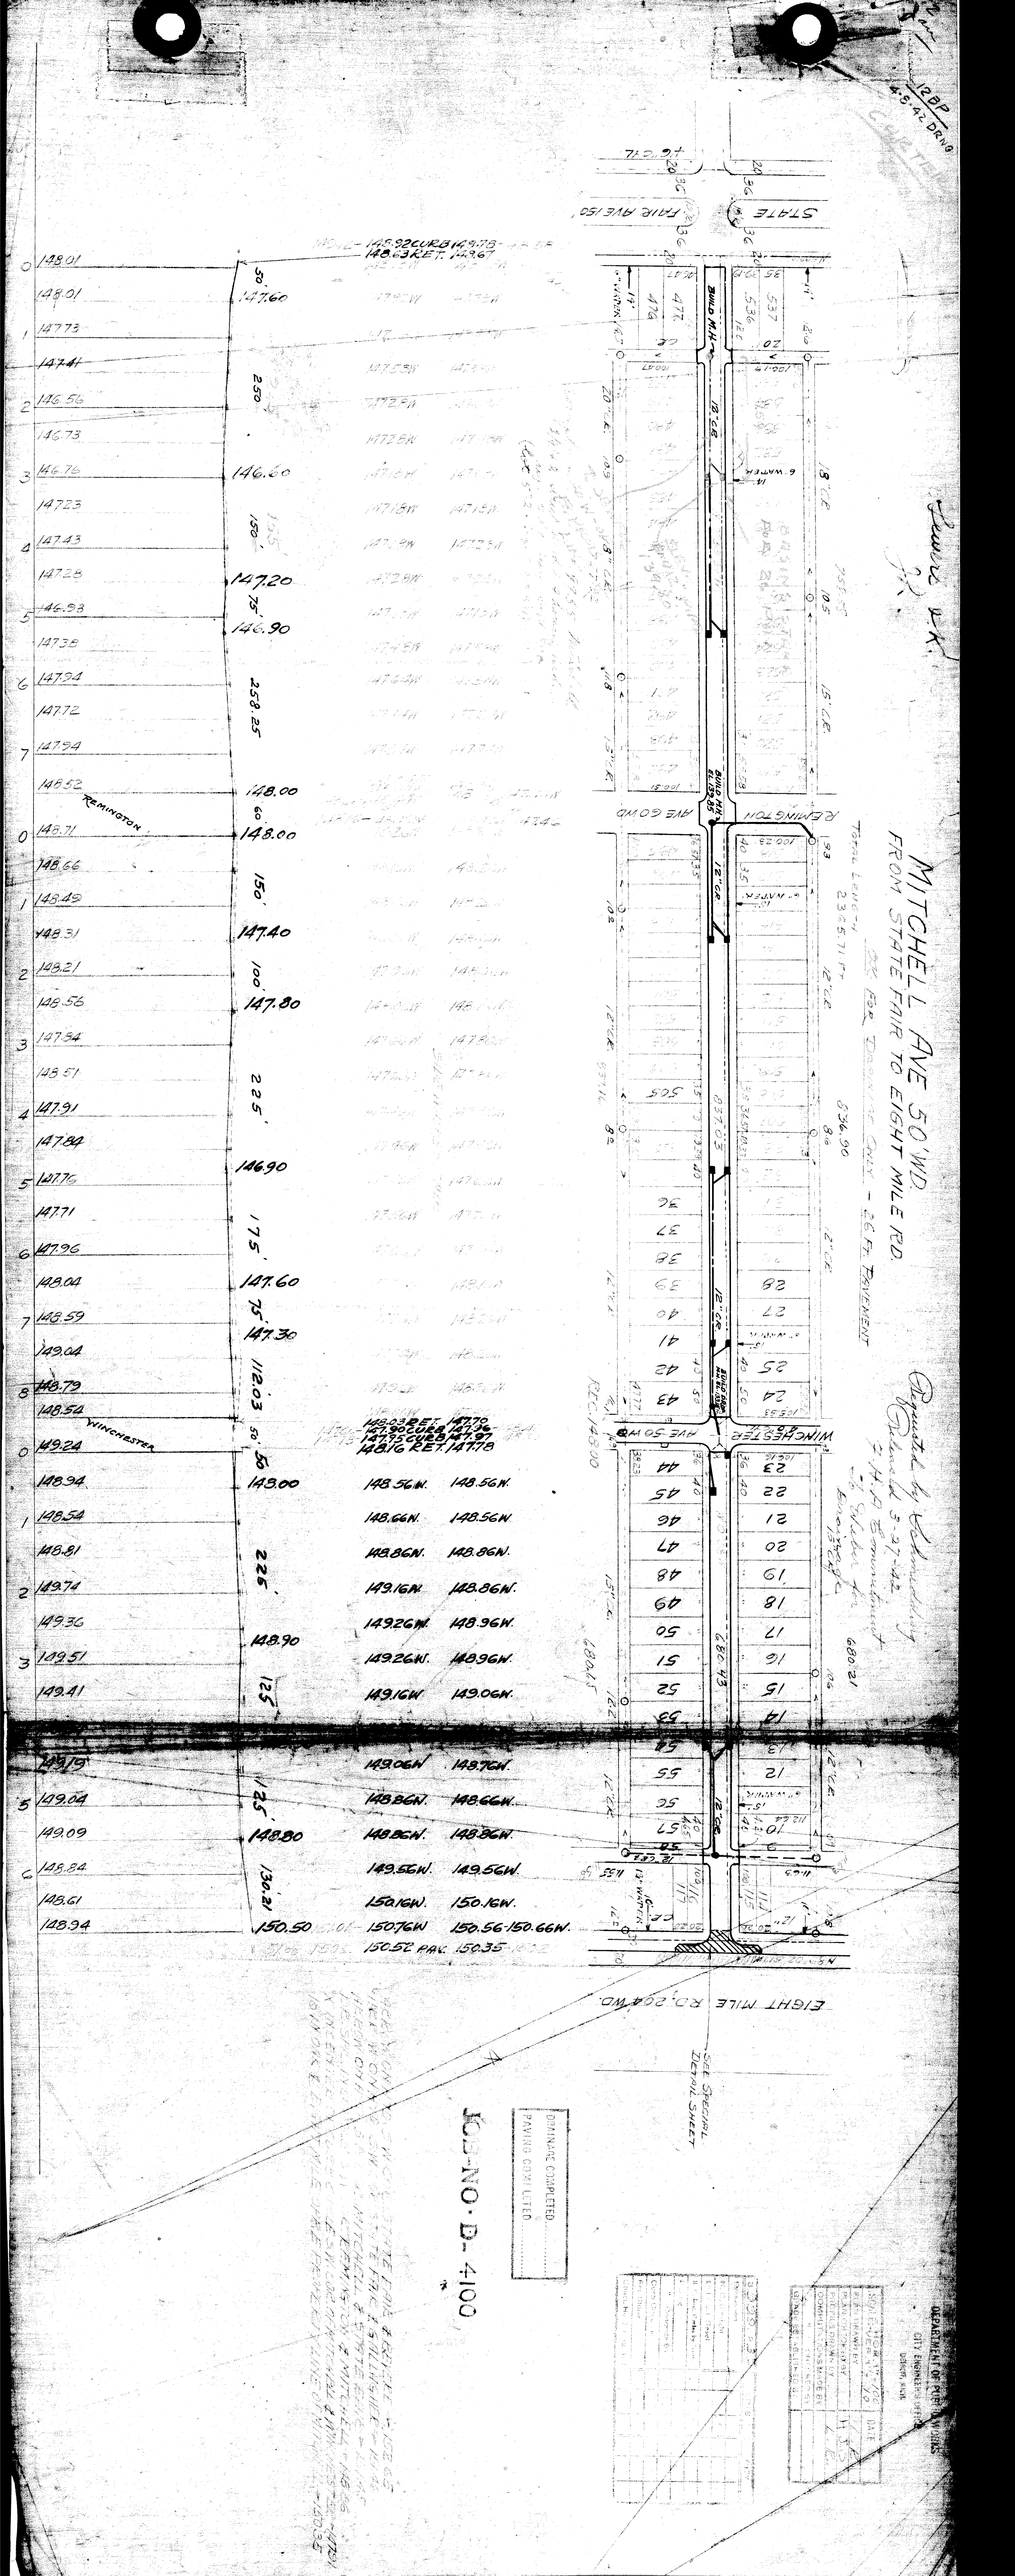
MITCHELL AVE 50 WD
FROM STATE FAIR TO EIGHT MILE RD
Prepared by Engineering
Checked 3-27-42
F.H.A. Requirement
Subdivision
Approved
STATE FAIR AVE 150'
REMINGTON AVE 60 WD
WINCHESTER AVE 50 WD
EIGHT MILE RD. 204' WD.
TOTAL LENGTH 2365.71 FT.
836.90
680.21
2680.43
SEE SPECIAL DETAIL SHEET
DRAWING COMPLETED
PAVING COMPLETED
I.C.C. NO. B-4100
DEPARTMENT OF PUBLIC WORKS
CITY ENGINEER'S OFFICE
DETROIT, MICH.