DATE	REVISIONS

SUPPLEMENTARY DETAILS			
~~C-325~~	C-524	C-733	~~C-735~~
~~C-326A~~	~~C-585~~	~~C-737~~	C-1608
~~C-327~~	~~C-586~~	~~C-739A~~	C-1783
~~C-390~~	~~C-587~~	~~C-739B~~	

C-4378 THRU C-4395

BEFORE STARTING CONSTRUCTION
CONTRACTOR MUST CHECK WITH UTILITIES FOR LOCATIONS OF EXISTING STRUCTURES WHETHER OR NOT INDICATED ON PLANS.

SCALE	
LOTS & ALLEYS	1"=50'
STREET WIDTH	1"=50'
VERTICAL	1"=2'
DRAINAGE COMPLETED	
PAVING COMPLETED	

8" CONC DR. 5FT 100

QUANTITIES		ESTIMATED LOTS	ESTIMATED CITY
EXCAVATION CU. YDS.		147	131
NEW CURB LIN. FT.			
PAVING 8:6:8 SQ. YDS.		470	
" 8" UNIF. "			238
TEST CORES		1	
SIDEWALK 4" SQ. FT.			192
MANHOLES	ADJUST		1W 15
CONE	CONSTRUCT RECONST.		1
BASINS	ADJUST		4
	CONSTRUCT		1
SEWER—12" LIN. FT.			10

PETITION NO. F.C.C		PETITION DATE 8-19-58	
ASSIGNMENT NO. 325-CU-6		GROUP NO.	
BOOK NO. 5765 PG. 63		LEVEL DATE 10-21-58	
LOTS 2L	272.93	LENGTH	136.47
CITY 2L	100.00	LENGTH	50.00
TOTAL	372.93	LENGTH	186.47
DATE OF DRAW'G.	NOVEMBER 13, 1958		

	MADE BY	CHECKED BY
PLAN	T.A.M.	LeDuc
PROFILE	T.P.M.	LeDuc
GRADE	G.E.B	J.L.
ESTIMATE	W.F.GALGOR	T.P.M.
SEWER APPROVED 11/21/58		[illegible]
FINAL CHECK		W.D.Morris
APPROVED	Erickson	
	[signature]	
	DEP'T. ENGINEER OF STREETS	
	CITY ENGINEER	

INDEX NO. 59 | TOPO. NO. 89 | INDEXED —

59-2

CONTRACT NO. P.W. 3519 F

STREET PAVING PLAN
CITY OF DETROIT

DEPARTMENT OF PUBLIC WORKS — CITY ENGINEERS OFFICE

NAME OF STREET MONICA

FROM 136.47' S. OF S.P.L. SANTA MARIA

TO N.P.L. SANTA MARIA

SHEET | OF | SHEETS

TYPE OF PAVEMENT 8 6 8 ONE COURSE CONCRETE-INTEGRAL CURB 30 FT. WD.
8" UNIFORM AT STREET INTERSECTION EXCEPT AS NOTED

FORCED COMMON COUNCIL 8-19-58

BENCH MARKS ELEV.

P.L.B.M. #89-254A N.E. COR. PENNINGTON & McNICHOLS 182.664 REC.
ARROW ON HYD. W. SIDE MONICA 200' N OF McNICHOLS 181.77
ARROW ON HYD. N.W. COR. MONICA & SANTA MARIA 180.64
P.L.B.M. #26-250 N.E. COR LIVERNOIS & McNICHOLS 172.193 REC.

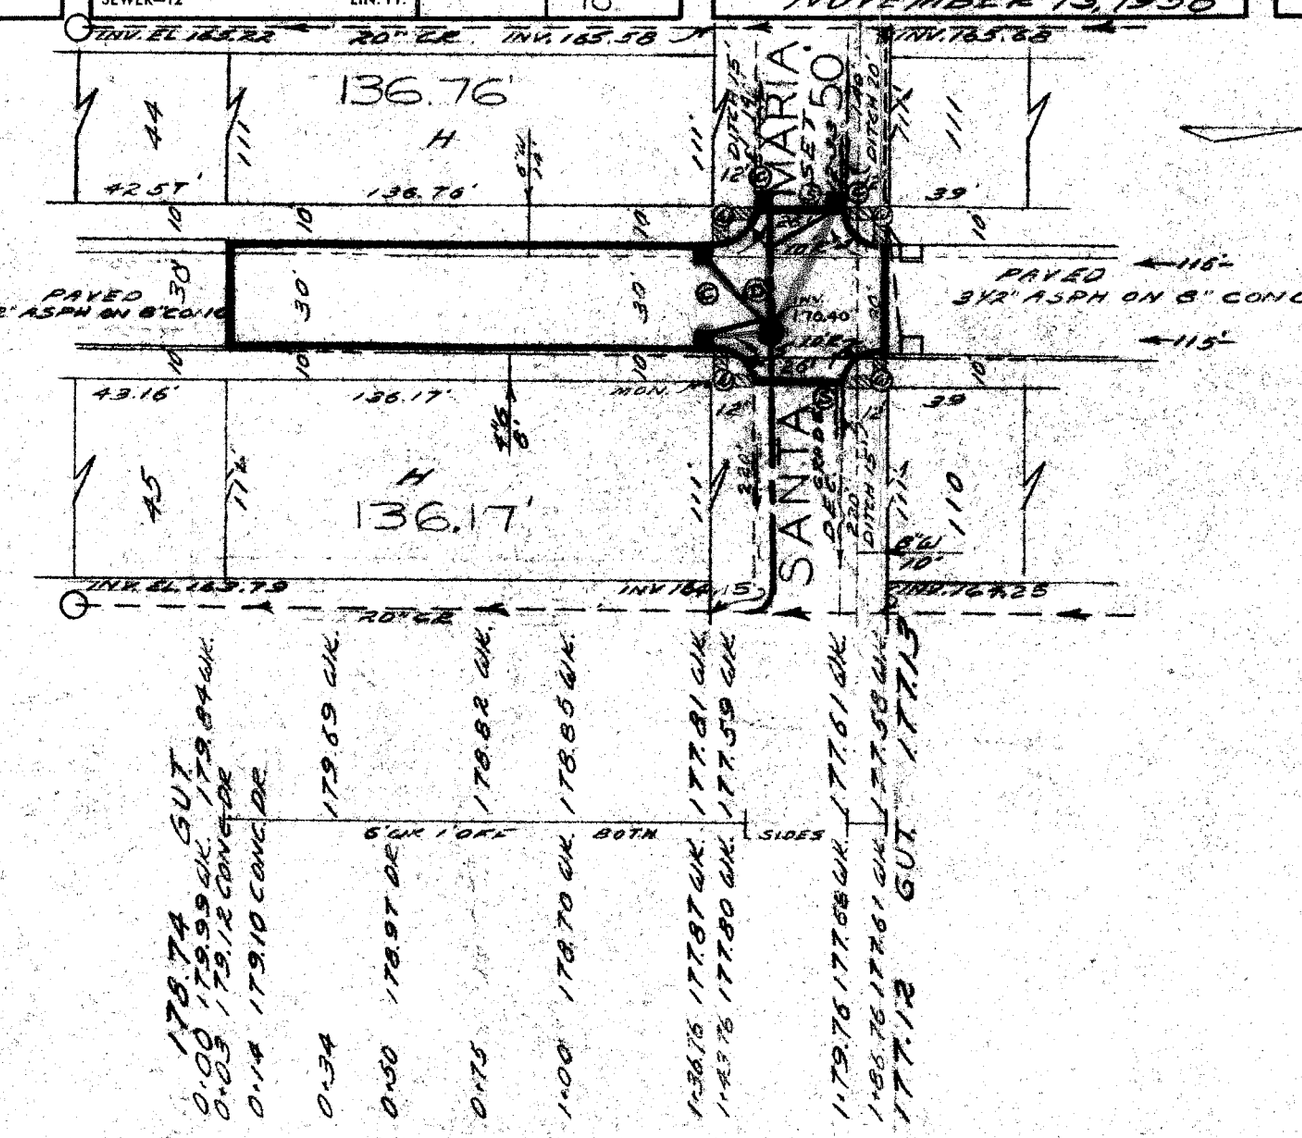

NOTE: FOR SYMBOLS Ⓐ ETC SEE STAD. DET. DWG. C-4378

HORIZONTAL CONTROL:
BY EXISTING PAVEMENT
CROSSES CUT IN WALK 5' OFF E.P.L. AT STA. 0+00 & 11+35

NOTE TO CONTRACTOR
D.P.W. WILL INSTALL THE DRAINAGE AND THE CONTRACTOR WILL ADJUST ACCORDINGLY.
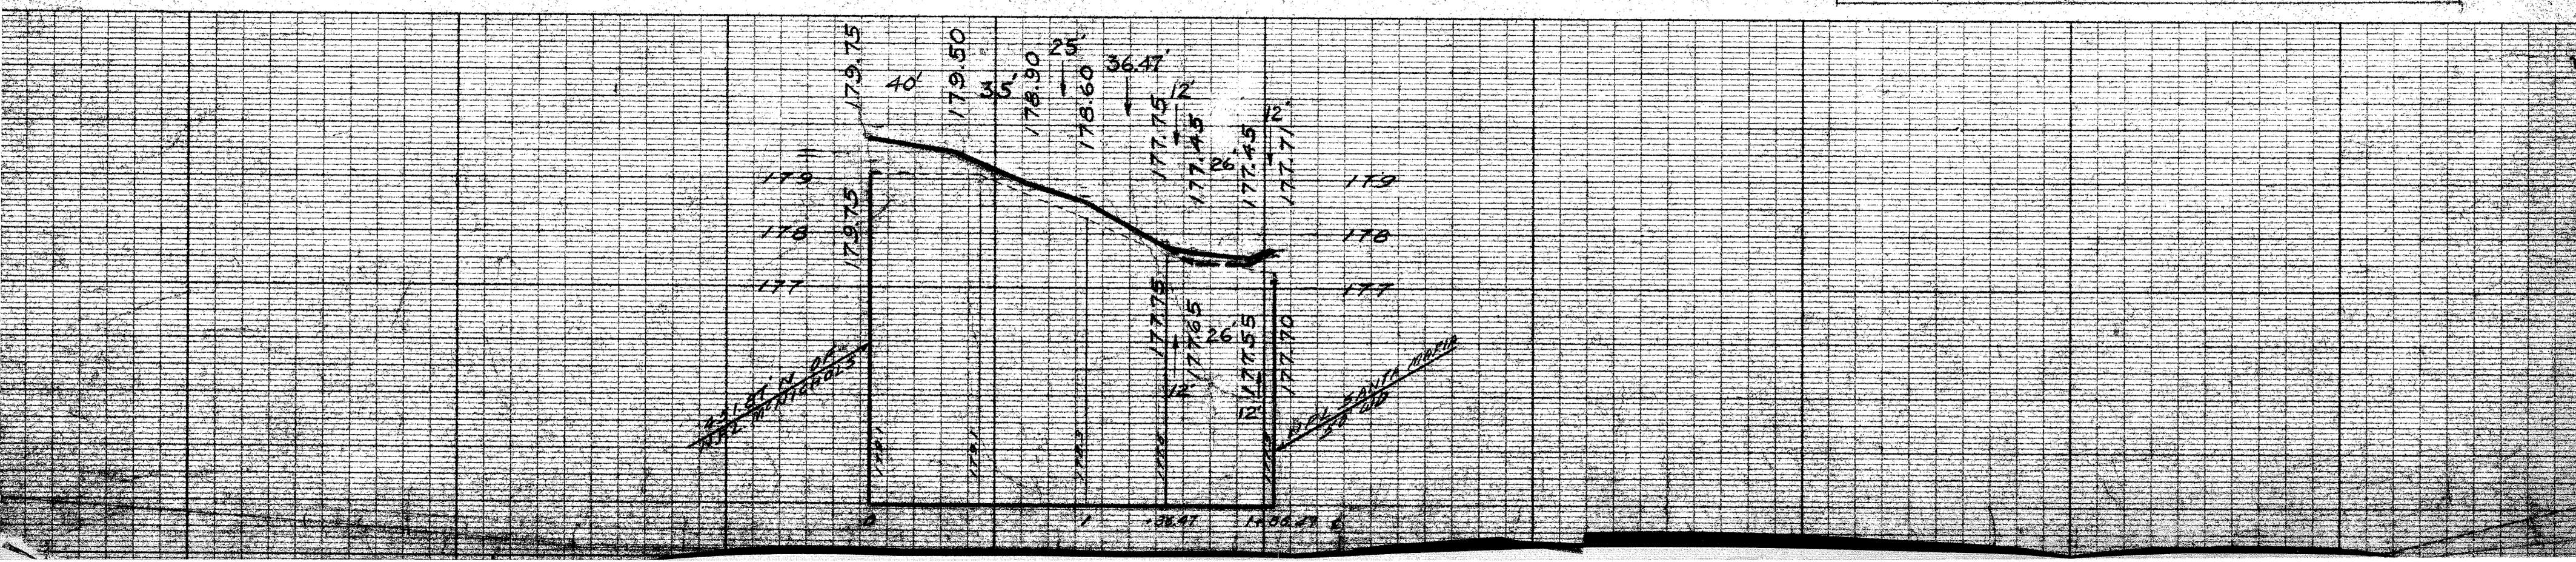
NOTE TO INSPECTOR
SEWER MAINTENANCE MUST BE NOTIFIED TEN DAYS PRIOR TO THE CONTRACTOR'S STARTING DATE.