SEWER	JOB NO. C-1135		PROGRESS		QUANTITIES	LOTS	CITY	LOTS	CITY
INDEXED 7-18-39	BLUE PRINT ISSUED FOR:	DATE	START	FINISH	EXCAVATION				
REVISIONS:	GRADE ONLY				STRAIGHT CURB NEW				
	CATCH BASINS				OLD CURB RESET				
	PAVING-CLASS-				CIRCULAR CURB				
					PAVING				
	DEPT. OF WATER SUPPLY	2-1-40			CONCRETE BASE				
	GAS CO.								

HOR. SCALE 1"=100'	BOOK 1344 PAGE 26		
VER. SCALE 1"=2'	DATE 6-26-39		
PLAN K.B.	PROFILE F.W.H.	COMPUTED	
CHECKED	GRADE	CHECKED	
LOTS 2L	3 551 58	LENGTH	1 775 79
CITY 2L	298	LENGTH	149
TOTAL 2L	3 849 58	LENGTH	1 924 79
		LOTS	CITY
COST ADVERTISING BLANKS			
COST INSPECTION			

DESIGNED BY	V. Guillermety
DRAWN BY	K. Barkhouse
TRACED BY	F.W. Harris
CHECKED BY	V. Guillermety
APPROVED	Robt. R. Reem
	W.J. Wallace, ENGINEER OF STREETS
	Martin R. Fisher, ASS'T CITY ENGINEER

CARD NO.

DEPARTMENT OF PUBLIC WORKS DETROIT

CITY ENGINEER'S OFFICE --- DIVISION OF PAVING DESIGN

STREET PAVING PLAN

INDEX NO.	TOPO. NO.
63	105

RECORD NO.

NAME OF STREET MONTROSE AVE. 60 FT.

FROM SEVEN MILE RD. (13' S. of NL)

TO ST. MARTINS AVE. (SL)

NUMBER OF SHEETS 2

SHEET NO. 1

TYPE OF PAVEMENT 6" One Course Concrete WIDTH 30' & 36'

SERIES Q-Q

N.

EXISTING POOLS & BASINS.
NEW " " "

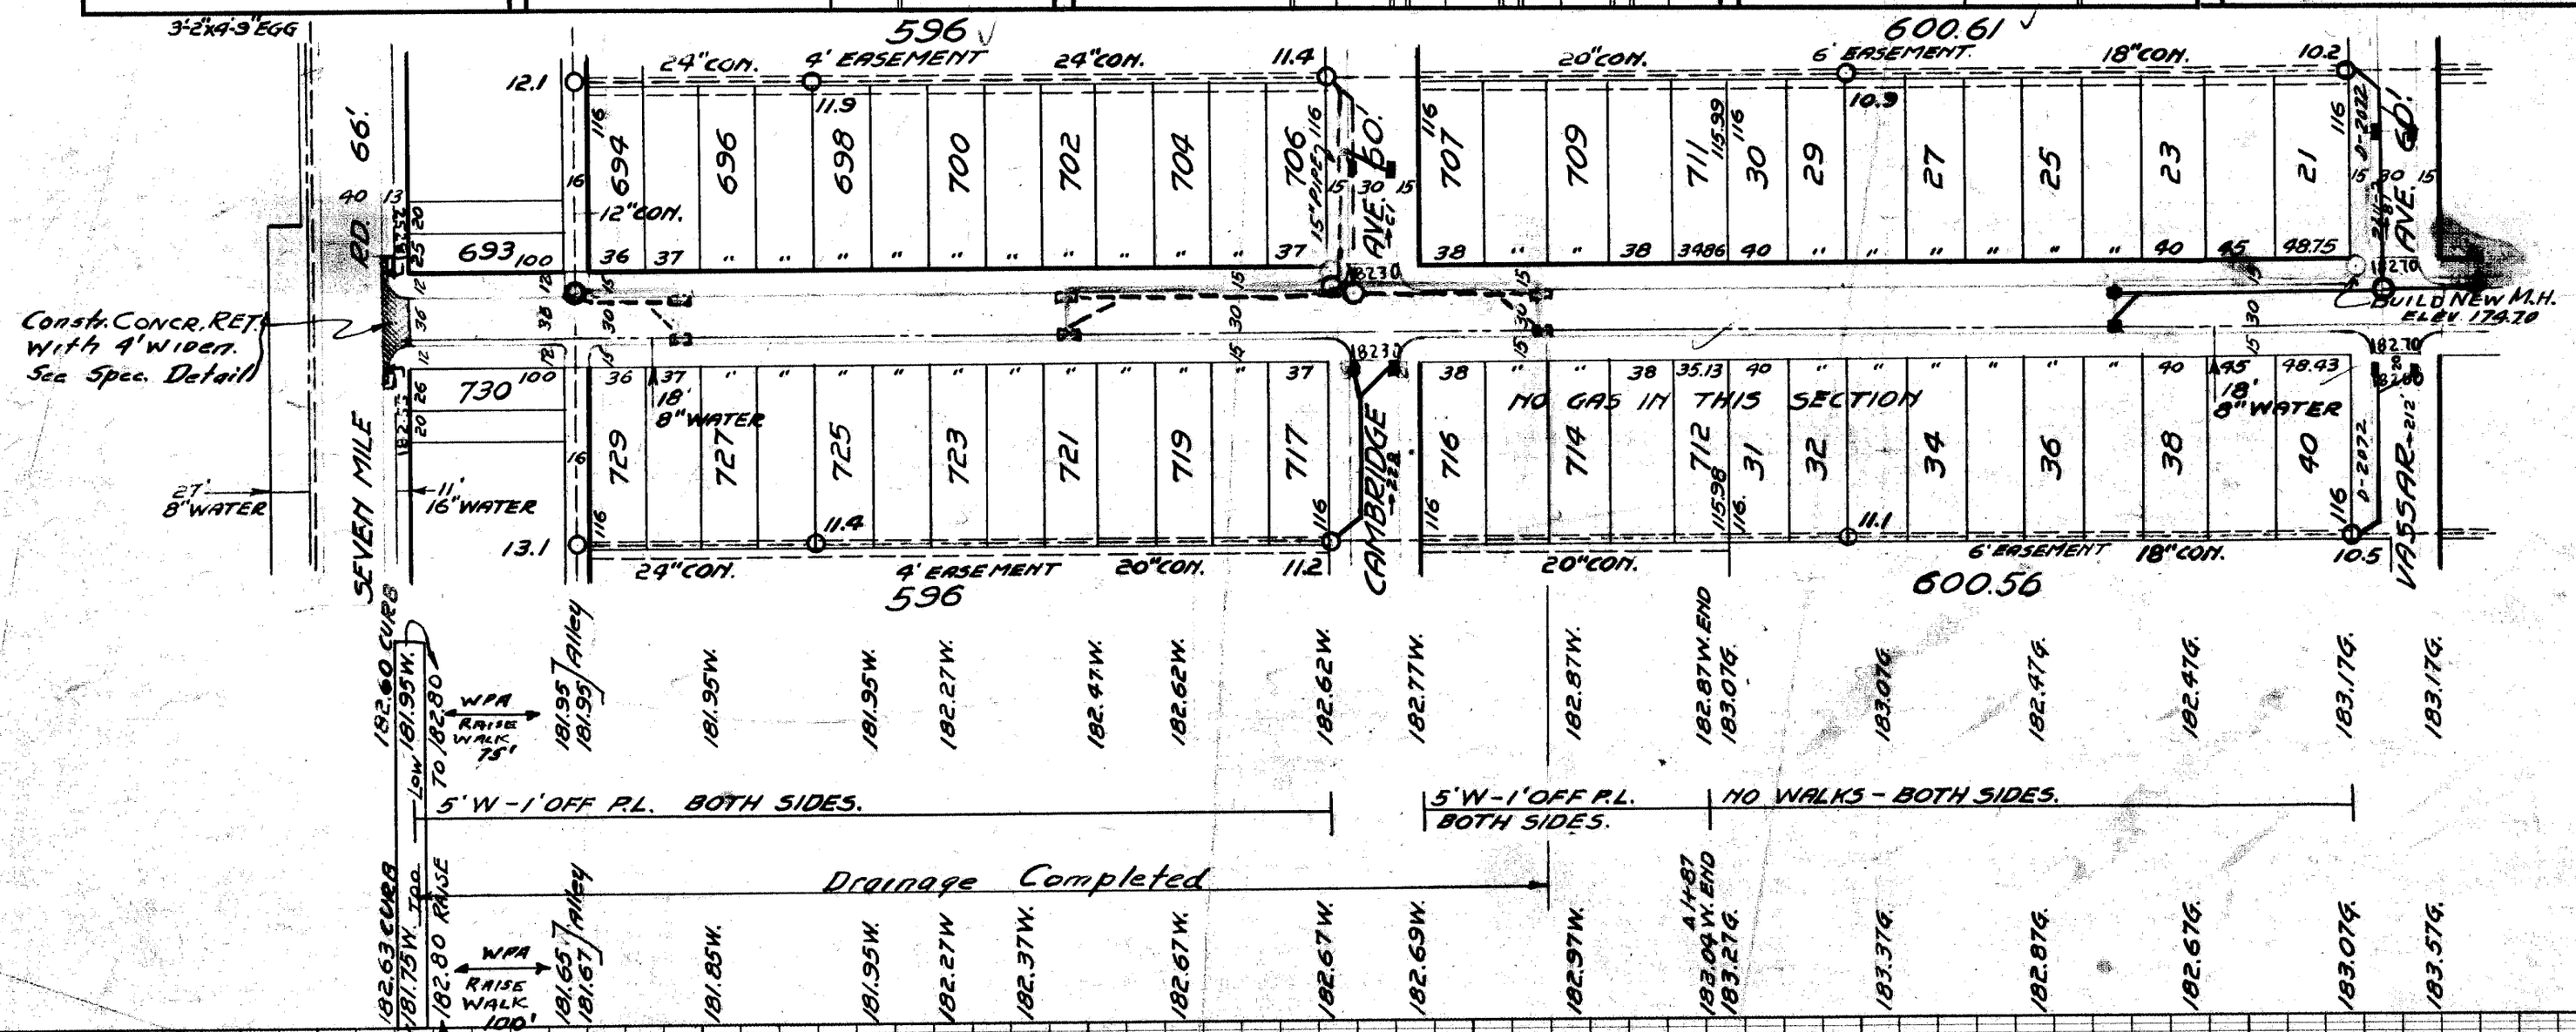

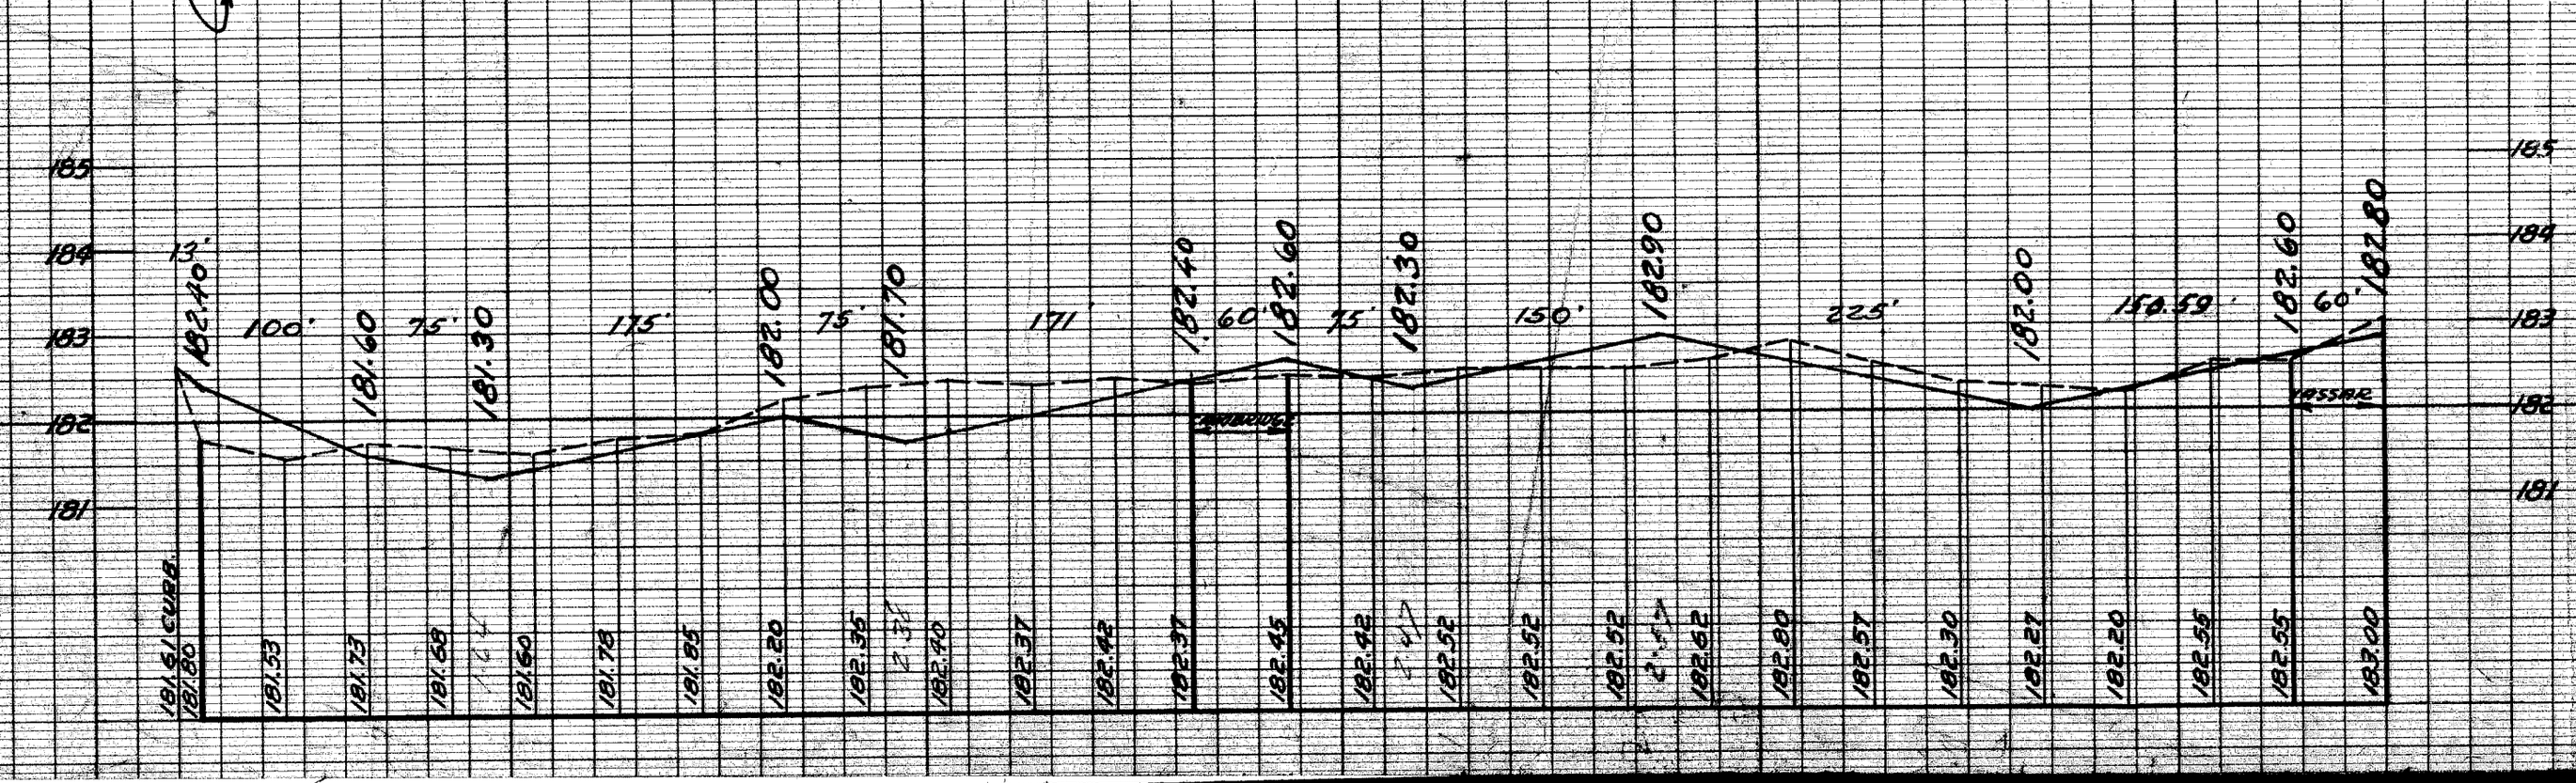

BENCH MARKS.

B.M. #104.203 - SPIKE IN N. SIDE OF 24" MAPLE TREE, - S.E. COR. OF RUTHERFORD & SEVEN MILE RD. — 183.085 ✓

B.M. - "W" ON W.B. GATE, - N.E. COR. SEVEN MILE RD. & MONTROSE — 181.86 ✓

B.M. - "W" ON W.B. GATE, - N.E. COR. MONTROSE & CAMBRIDGE — 182.84 ✓

B.M. - "W" ON W.B. GATE, - N.E. COR. MONTROSE & VASSAR — 183.44 ✓

SPECIAL PIPE BASINS BY W.P.A. C-1135

FROM SEVEN MILE TO 15' N. OF CAMBRIDGE ONLY

WATER MAINS OK 8/27/39

APRIL 8 2 3 3 - 1940 - M.I.

JOB-NO. D-2074

TO COMPLETE DRAINAGE FROM CAMBRIDGE TO ST. MARTINS - RELEASE 9-24-41