VIEWED	
INDEXED 7-18-39.	
REVISIONS:	

JOB NO. C-1135	DATE	PROGRESS START	PROGRESS FINISH
BLUE PRINT ISSUED FOR:			
GRADE ONLY			
CATCH BASINS			
PAVING-CLASS-			
DEPT. OF WATER SUPPLY	7-1-40		
GAS CO.			

QUANTITIES	LOTS	CITY	LOTS	CITY
EXCAVATION				
STRAIGHT CURB NEW				
OLD CURB RESET				
CIRCULAR CURB				
PAVING				
CONCRETE BASE				

HOR. SCALE 1"= 100' BOOK 1394 PAGE 26
VER. SCALE 1"= 2' DATE 6-26-39

PLAN	K.B.	PROFILE	F.W.H.	COMPUTED
CHECKED		GRADE		CHECKED

LOTS 2L	3	551	68	LENGTH	1	775	78
CITY 2L		298		LENGTH		149	
TOTAL 2L	3	849	68	LENGTH	1	924	78
				LOTS		CITY	
COST ADVERTISING BLANKS							
COST INSPECTION							

DESIGNED BY J. Guillemette
DRAWN BY H. Barkhouse
TRACED BY P.W. Harris
CHECKED BY J. Guillemette
APPROVED Robt. F. Beam
W.M. Wallace ENGINEER OF STREETS
Martin R. Fisher ASST CITY ENGINEER

CARD NO.

DEPARTMENT OF PUBLIC WORKS DETROIT

CITY ENGINEER'S OFFICE --- DIVISION OF PAVING DESIGN

STREET PAVING PLAN

INDEX NO.	TOPO. NO.
63	105

RECORD NO.

NAME OF STREET MONTROSE AVE. 60 FT.
FROM VASSAR ~~SEVEN MILE RD.~~ (S.L.)
TO ST. MARTINS AVE. (S.L.)
TYPE OF PAVEMENT 6" One Course Concrete WIDTH 30'4"36'

NUMBER OF SHEETS 2
SHEET NO. 2

SERIES Q-Q
DRAINAGE RELEASED - 9-2-39

Part from Vassar to St Martins Cancelled by C.C. 1-27-42

Sec Letter of Transmittal

DRAINAGE COMPLETED.....
PAVING COMPLETED.....

JOB-NO-D-2074

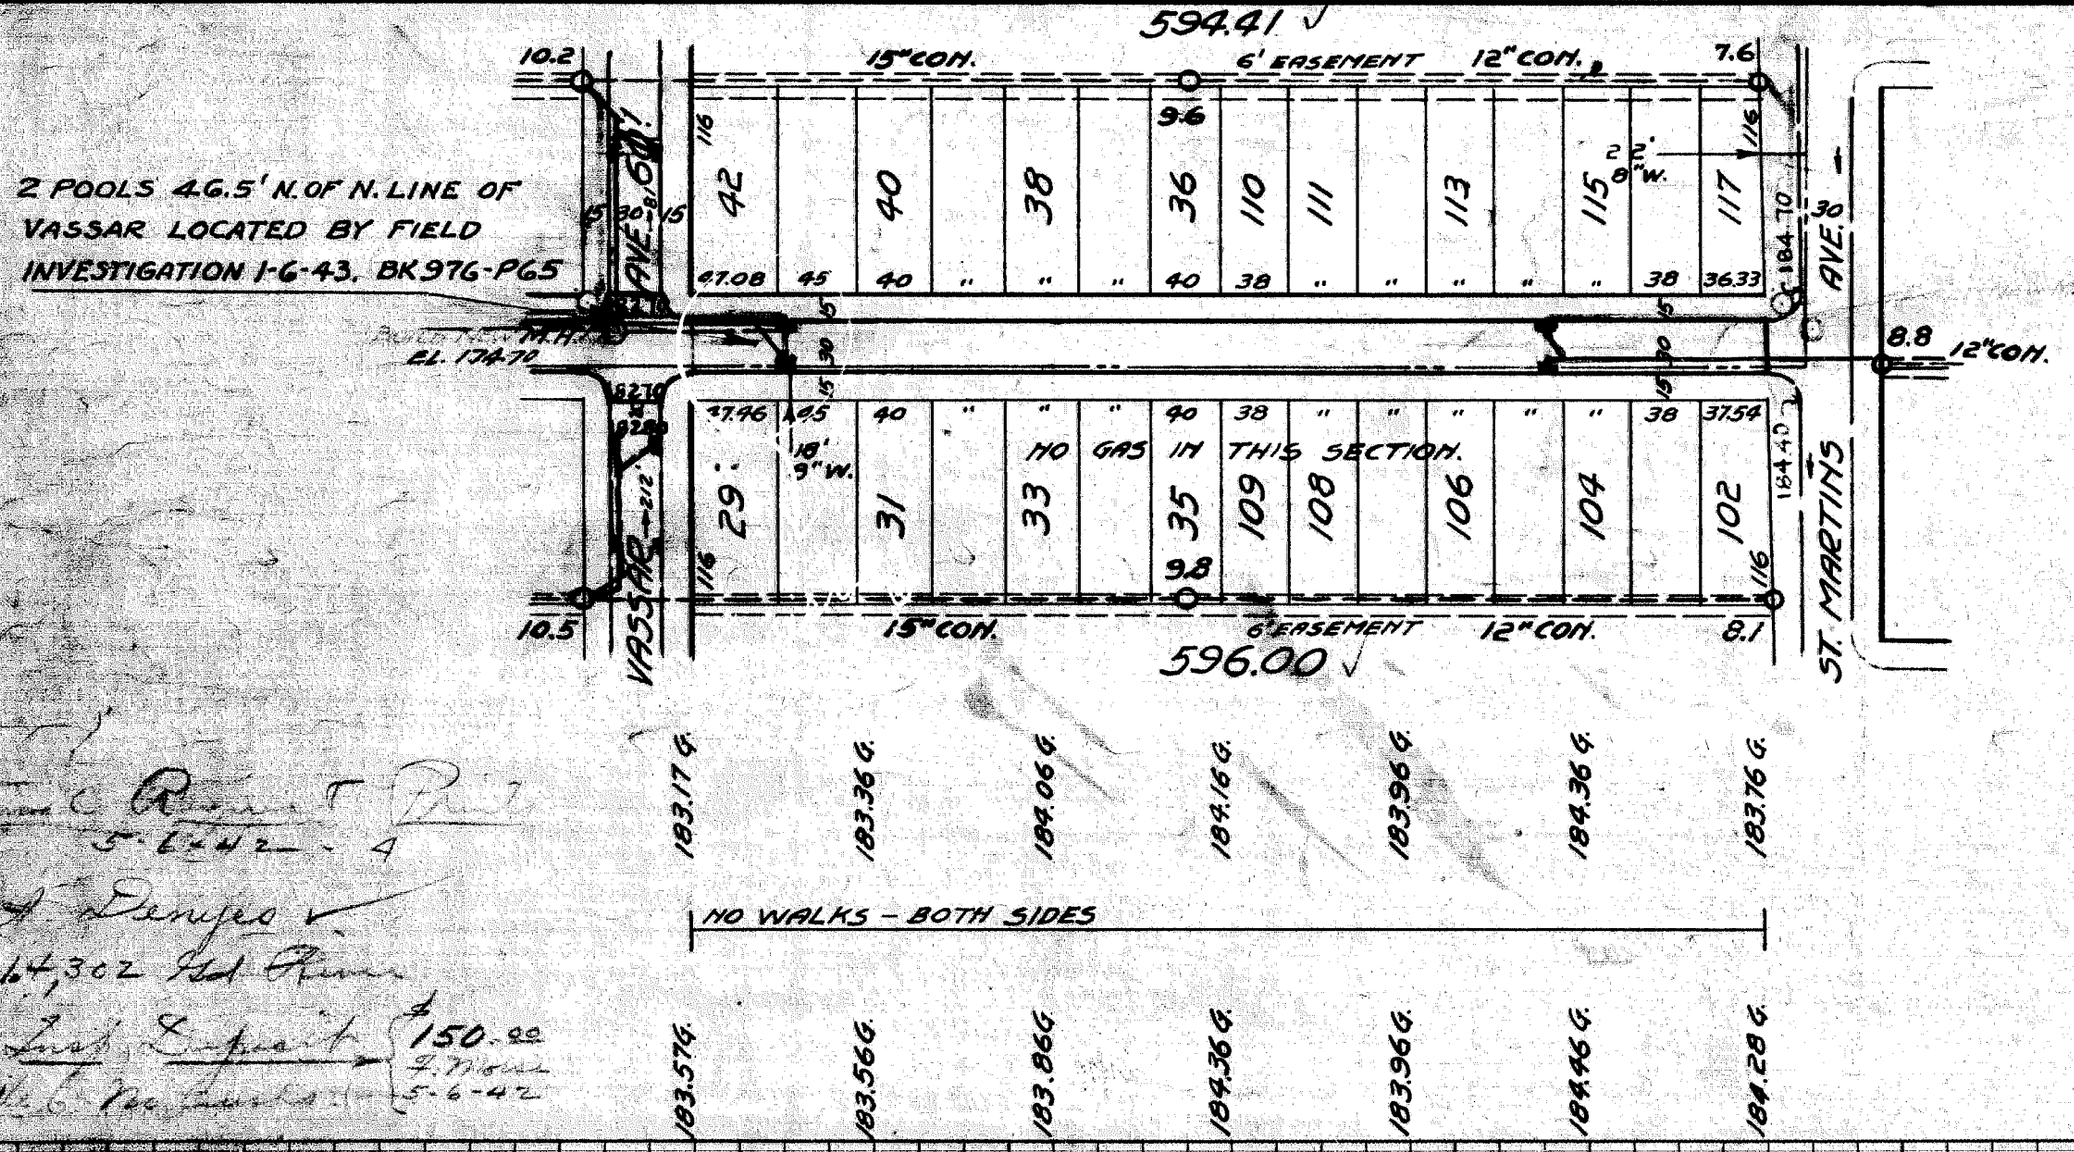

BENCH MARKS

B.M.-"W" ON W.B. GATE,- N.E. COR. MONTROSE & VASSAR 183.44
B.M.-"W" ON W.B. GATE,- N.E. COR. MONTROSE & ST. MARTINS. 184.15

Secante at Vassar

CONTRACTOR MUST CHECK WITH UTILITIES, BEFORE BEGINNING CONSTRUCTION, OR LOCATION OF EXISTING STRUCTURES, WHETHER SHOWN ON PLANS OR NOT.

WATER MAINS OK 8-17-39

Grade K 8-9-46 - Rieman
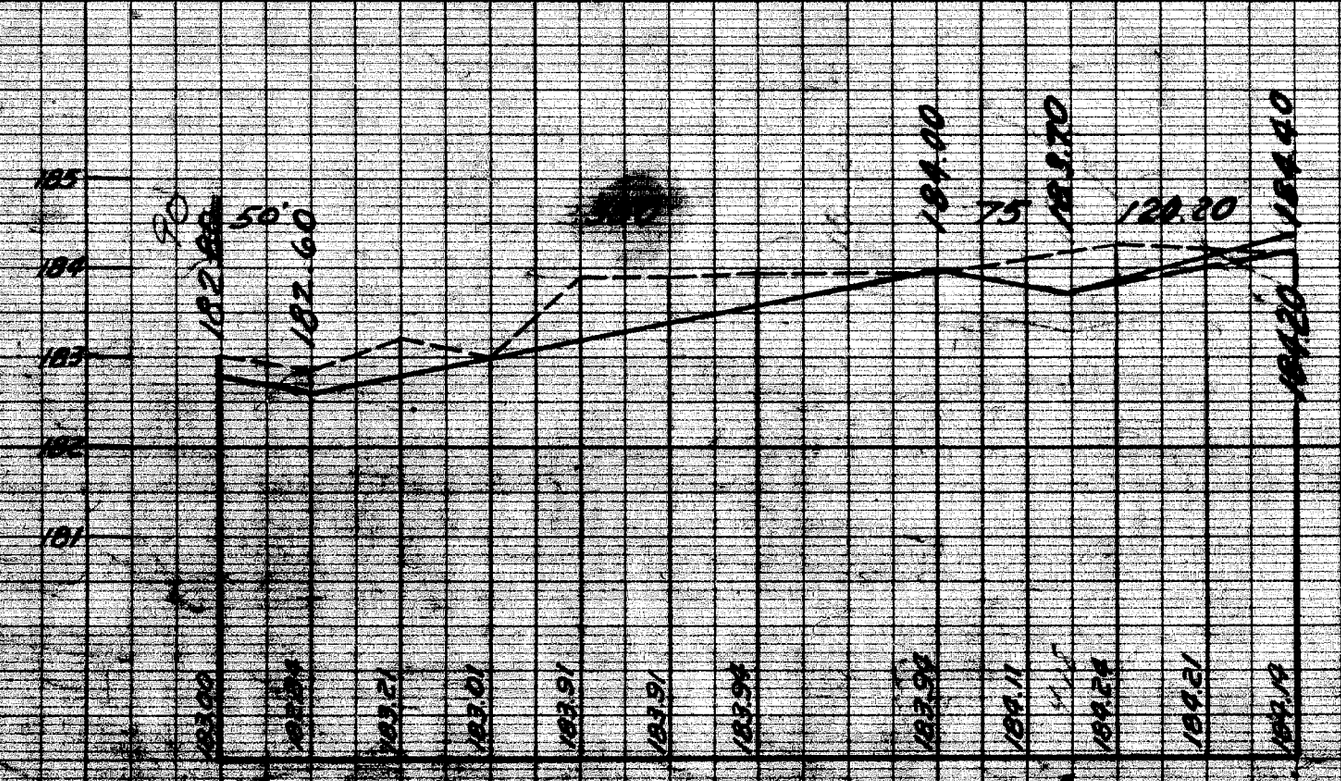
Contract R-1
5-6442-4
J. Denyes
64302 Std Rieman
Last Report 150.22 2 Mons 5-6-42
Pt. 6 Pav. Invert