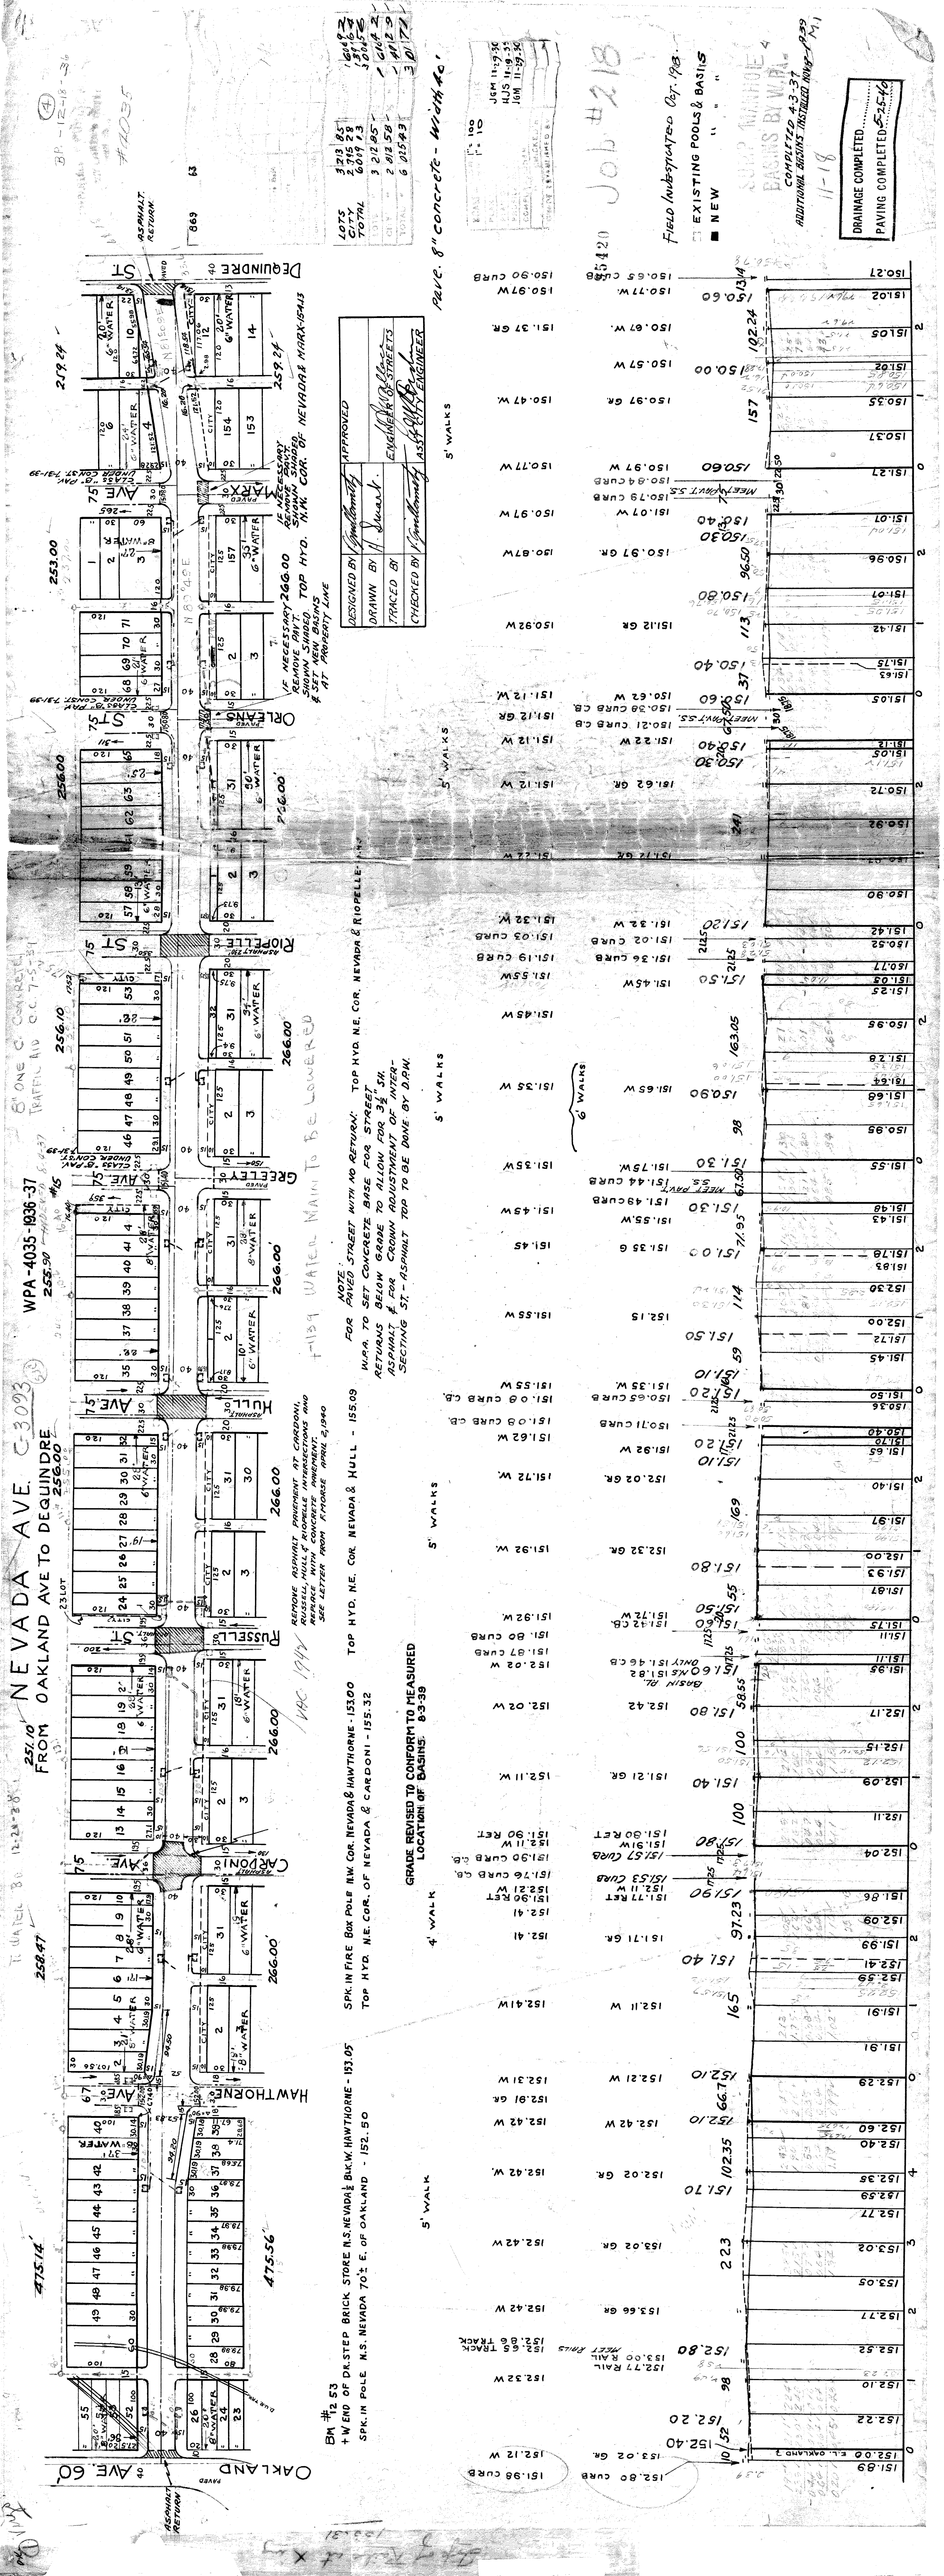
NEVADA AVE
FROM OAKLAND AVE TO DEQUINDRE
251.10
256.00
WPA-4035-1936-37
C-3093
DEQUINDRE ST
RIOPELLE ST
GRATIOT AVE
HULL AVE
RUSSELL ST
CARDONI AVE
HAWTHORNE AVE
OAKLAND AVE
NEVADA AVE
MARX
ORLEANS
6" WATER
6" SEWER
5' WALKS
6' WALKS
4' WALK
5' WALK
PAVE, 8" CONCRETE - WIDTH 40'
JOB #2180
DRAINAGE COMPLETED
PAVING COMPLETED
DESIGNED BY
DRAWN BY
TRACED BY
CHECKED BY
APPROVED
ENGINEER OF STREETS
ASST. CITY ENGINEER
EXISTING POOLS & BASINS
NEW " "
BASINS IN THIS AREA
COMPLETED 4-3-37
ADDITIONAL BASINS INSTALLED NOV. 1939
GRADE REVISED TO CONFORM TO MEASURED LOCATION OF BASINS 8-3-39
TOP HYD. N.E. COR. NEVADA & HULL - 155.09
TOP HYD. N.E. COR. OF NEVADA & CARDONI - 155.32
SPK. IN FIRE BOX POLE N.W. COR. NEVADA & HAWTHORNE - 153.00
SPK. IN POLE N.S. NEVADA 70'± E. OF OAKLAND - 152.50
BM #2 S.S. +W END OF DR. STEP BRICK STORE N.S. NEVADA & BTW. HAWTHORNE - 153.05
TOP HYD. N.E. COR. NEVADA & RIOPELLE - 154.
FOR PAVED STREET WITH NO RETURN: TOP HYD. N.E. COR. NEVADA & RIOPELLE - 154.
W.P.A. TO SET CONCRETE BASE FOR STREET RETURNS BELOW GRADE TO ALLOW FOR 3½" SR. ASPHALT SURFACE FROM ADJUSTMENT OF INTER SECTING ST. - ASPHALT TOP TO BE DRIVE BY D.P.M.
REMOVE ASPHALT PAVEMENT AT CARDONI, RUSSELL, HULL & RIOPELLE INTERSECTIONS REPLACE WITH CONCRETE PAVEMENT. SEE LETTER FROM R. HOWSE APRIL 23/40
8" CONC. CURB & GUTTER
6" CONC. CURB
ASPHALT RETURN
PAVED
CONC. GUTTER
CONC. CURB
CONC. WALK
CONC. PAVT.
MEET PAVT. S.S.
TRACK
R.R. TRACK
R.R. RAIL
MEET R.R. RAILS
GR.
CURB
GUTTER
W.
E.
N.
S.
F-1139 WATER MAIN TO BE LOWERED
8" CONC. CONCRETE TRAFFIC RD. DEC. 7-5-39
WPA 1936-37 C-3093
WPA-4035-1936-37
WPA 1939
12-28-38
BP-12-18-38
FLOOR
JOB #2180
JOB #2420
JOB #2180
JOB #2180
JOB #2180